



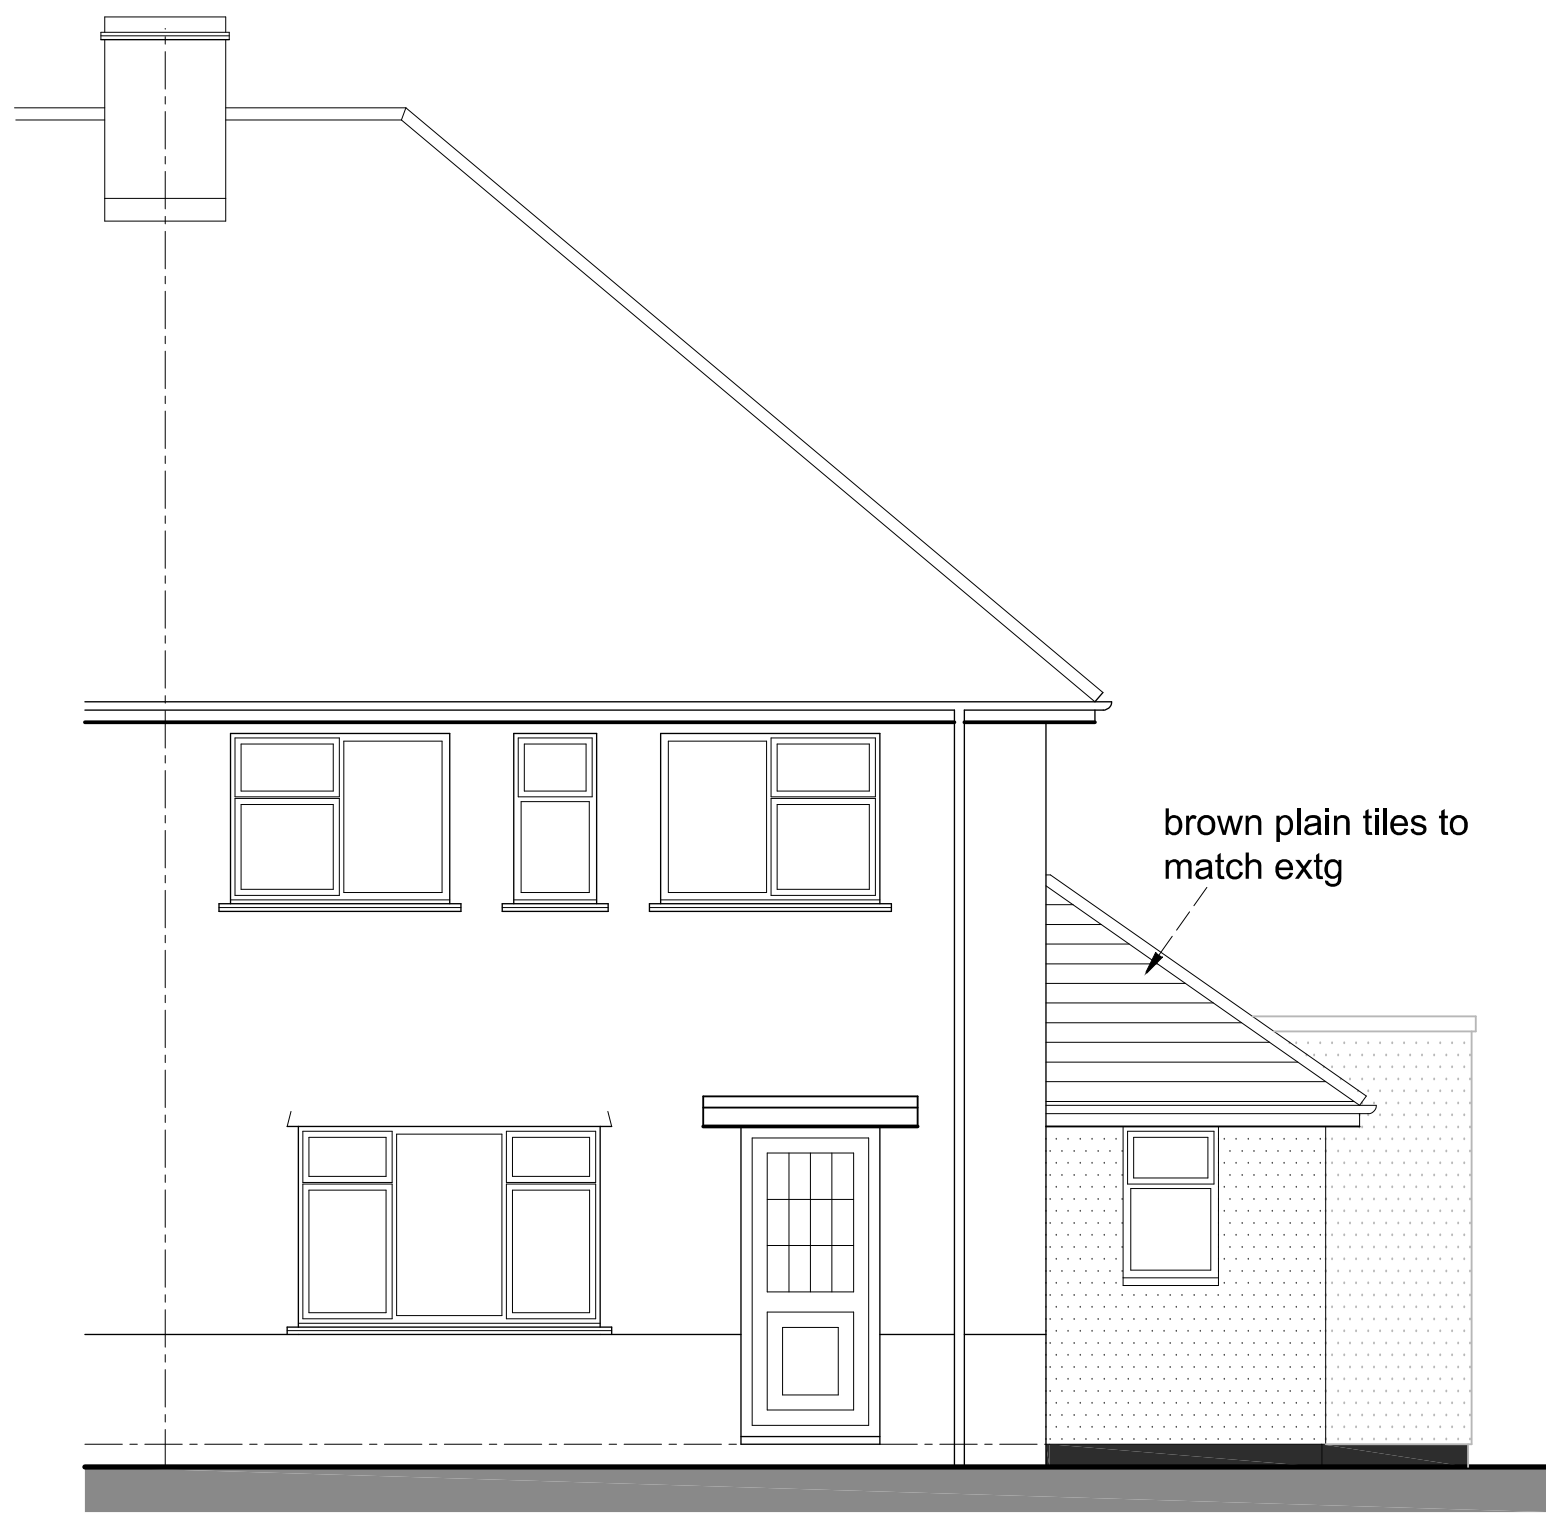


FRONT ELEVATION




SIDE ELEVATION

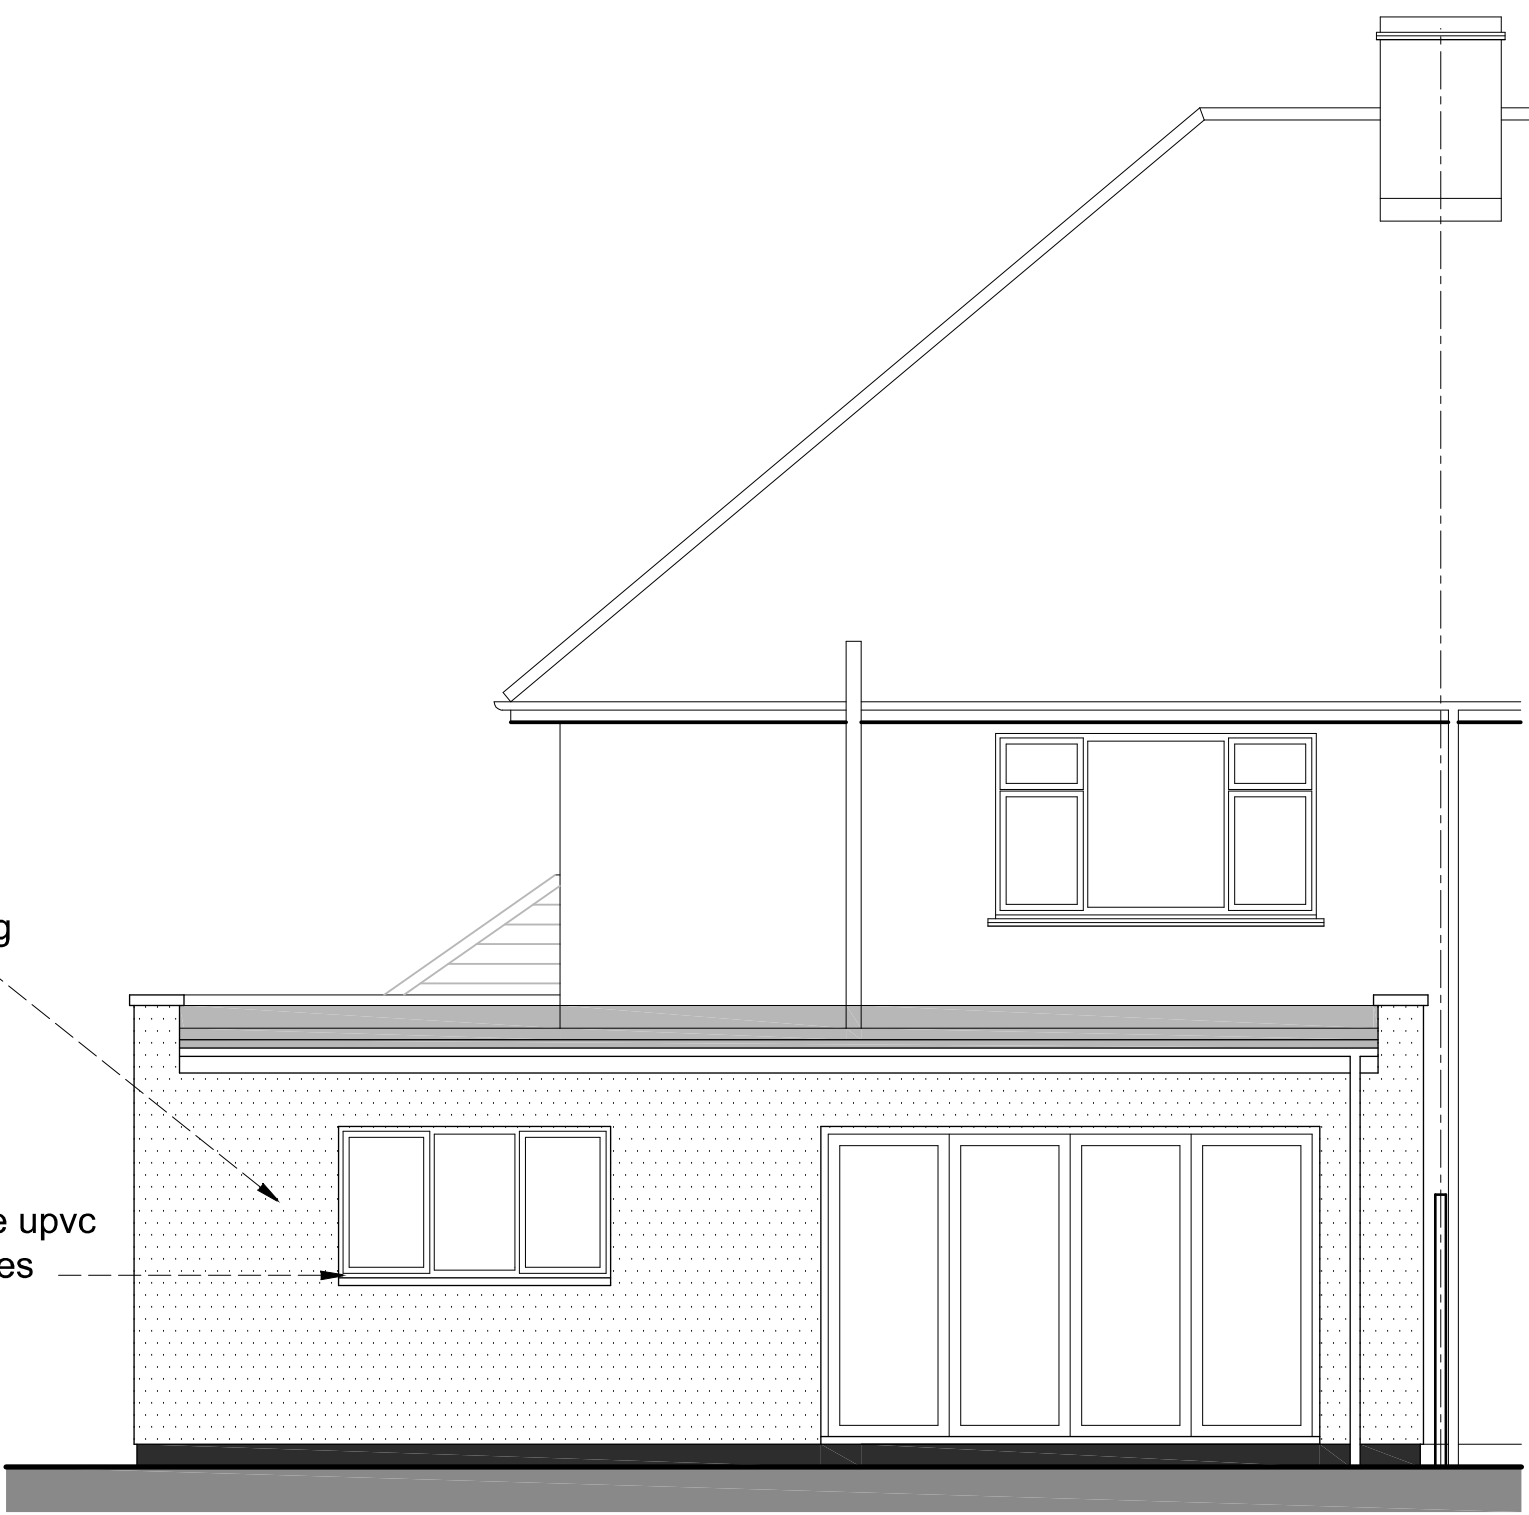


REAR ELEVATION

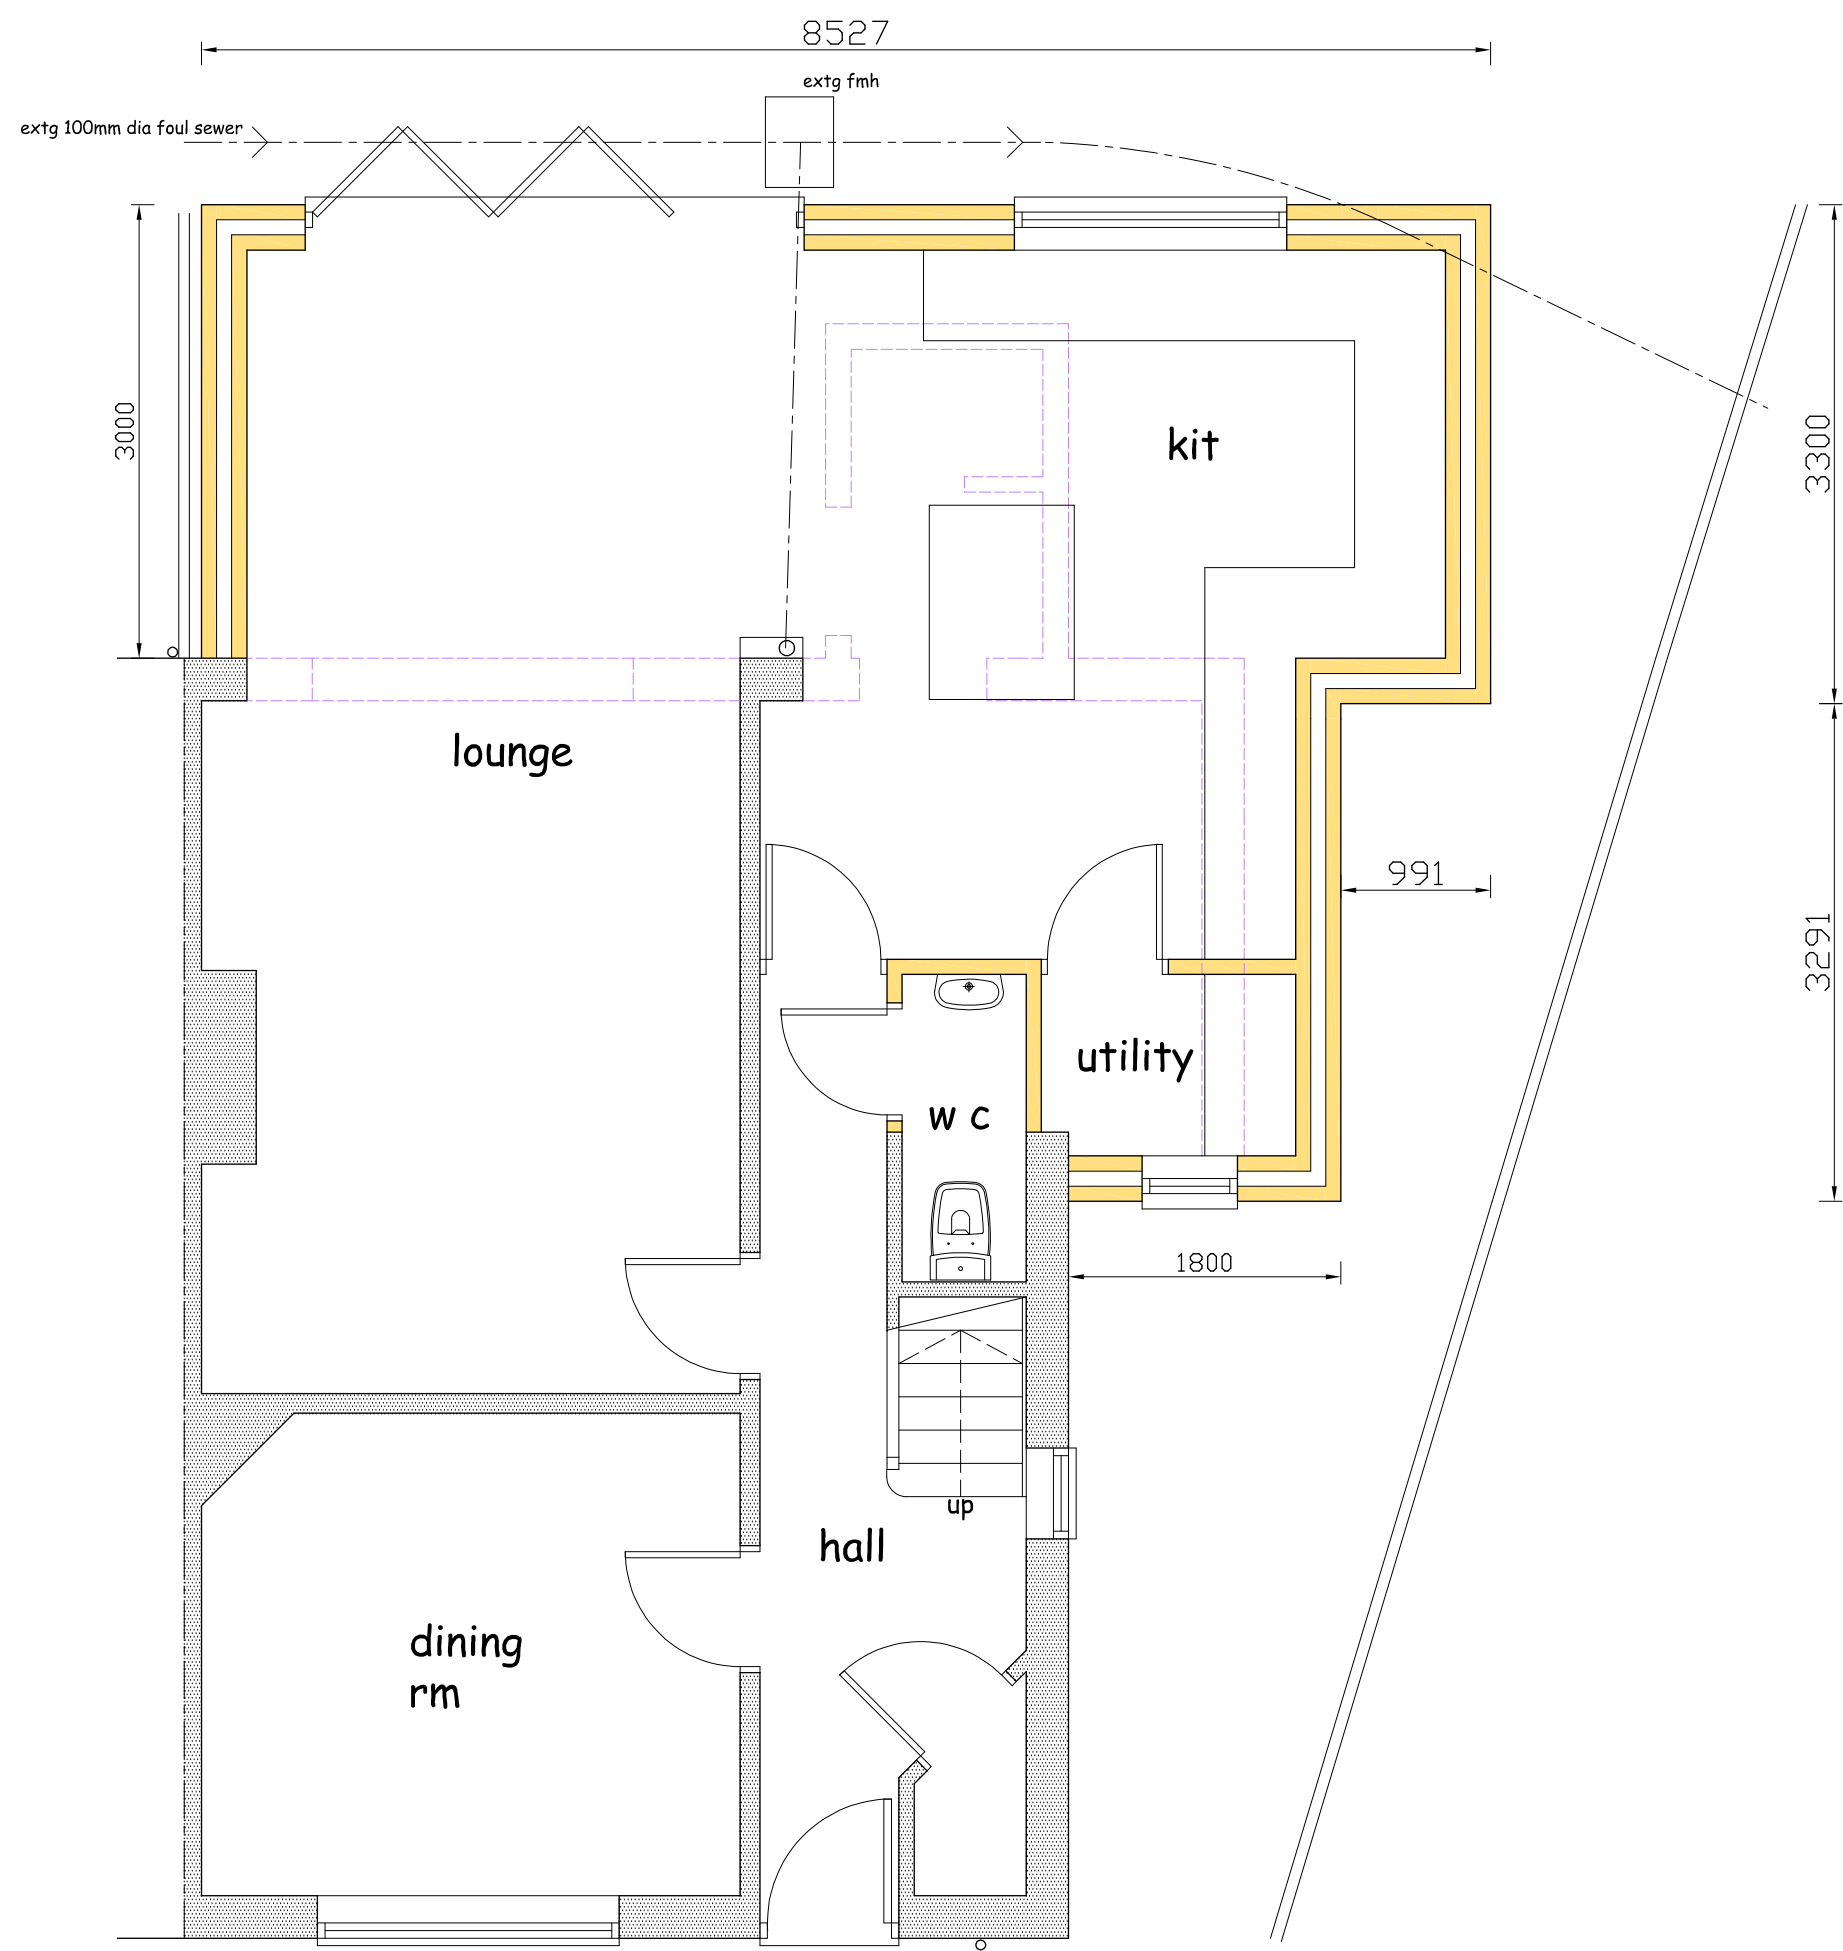


GROUND FLOOR PLAN

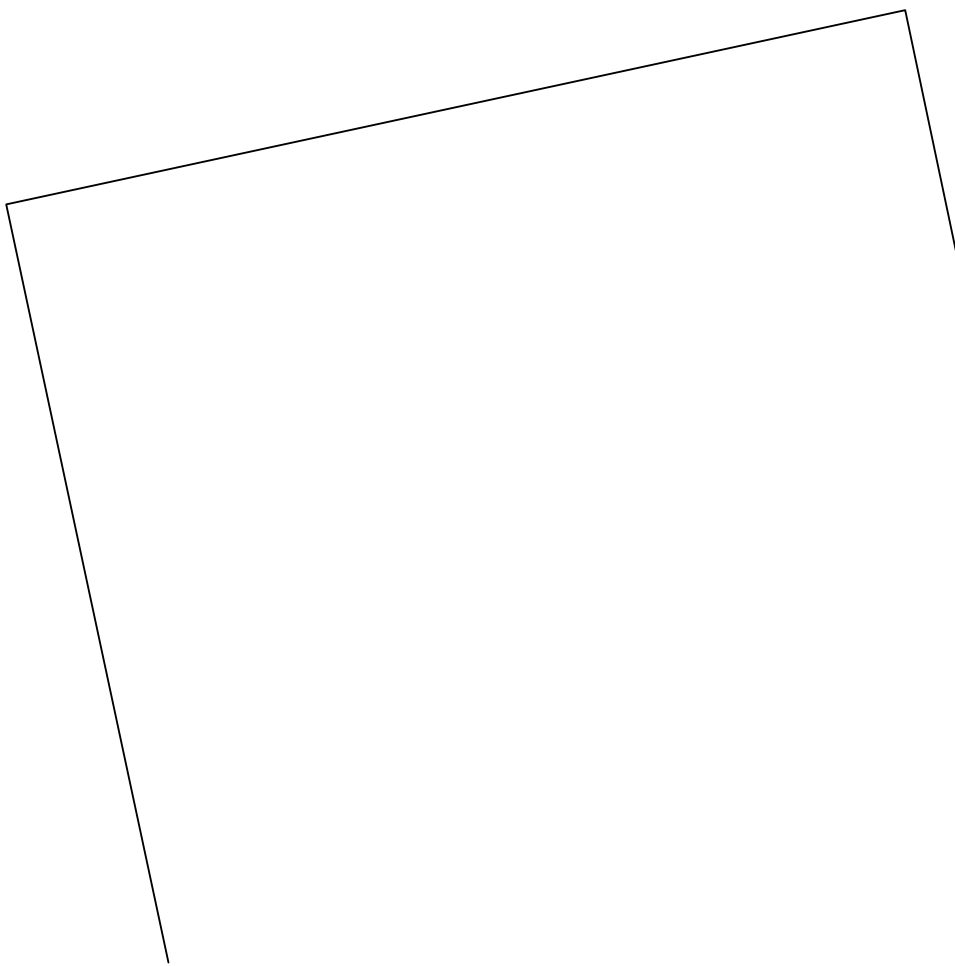

ROOF PLAN

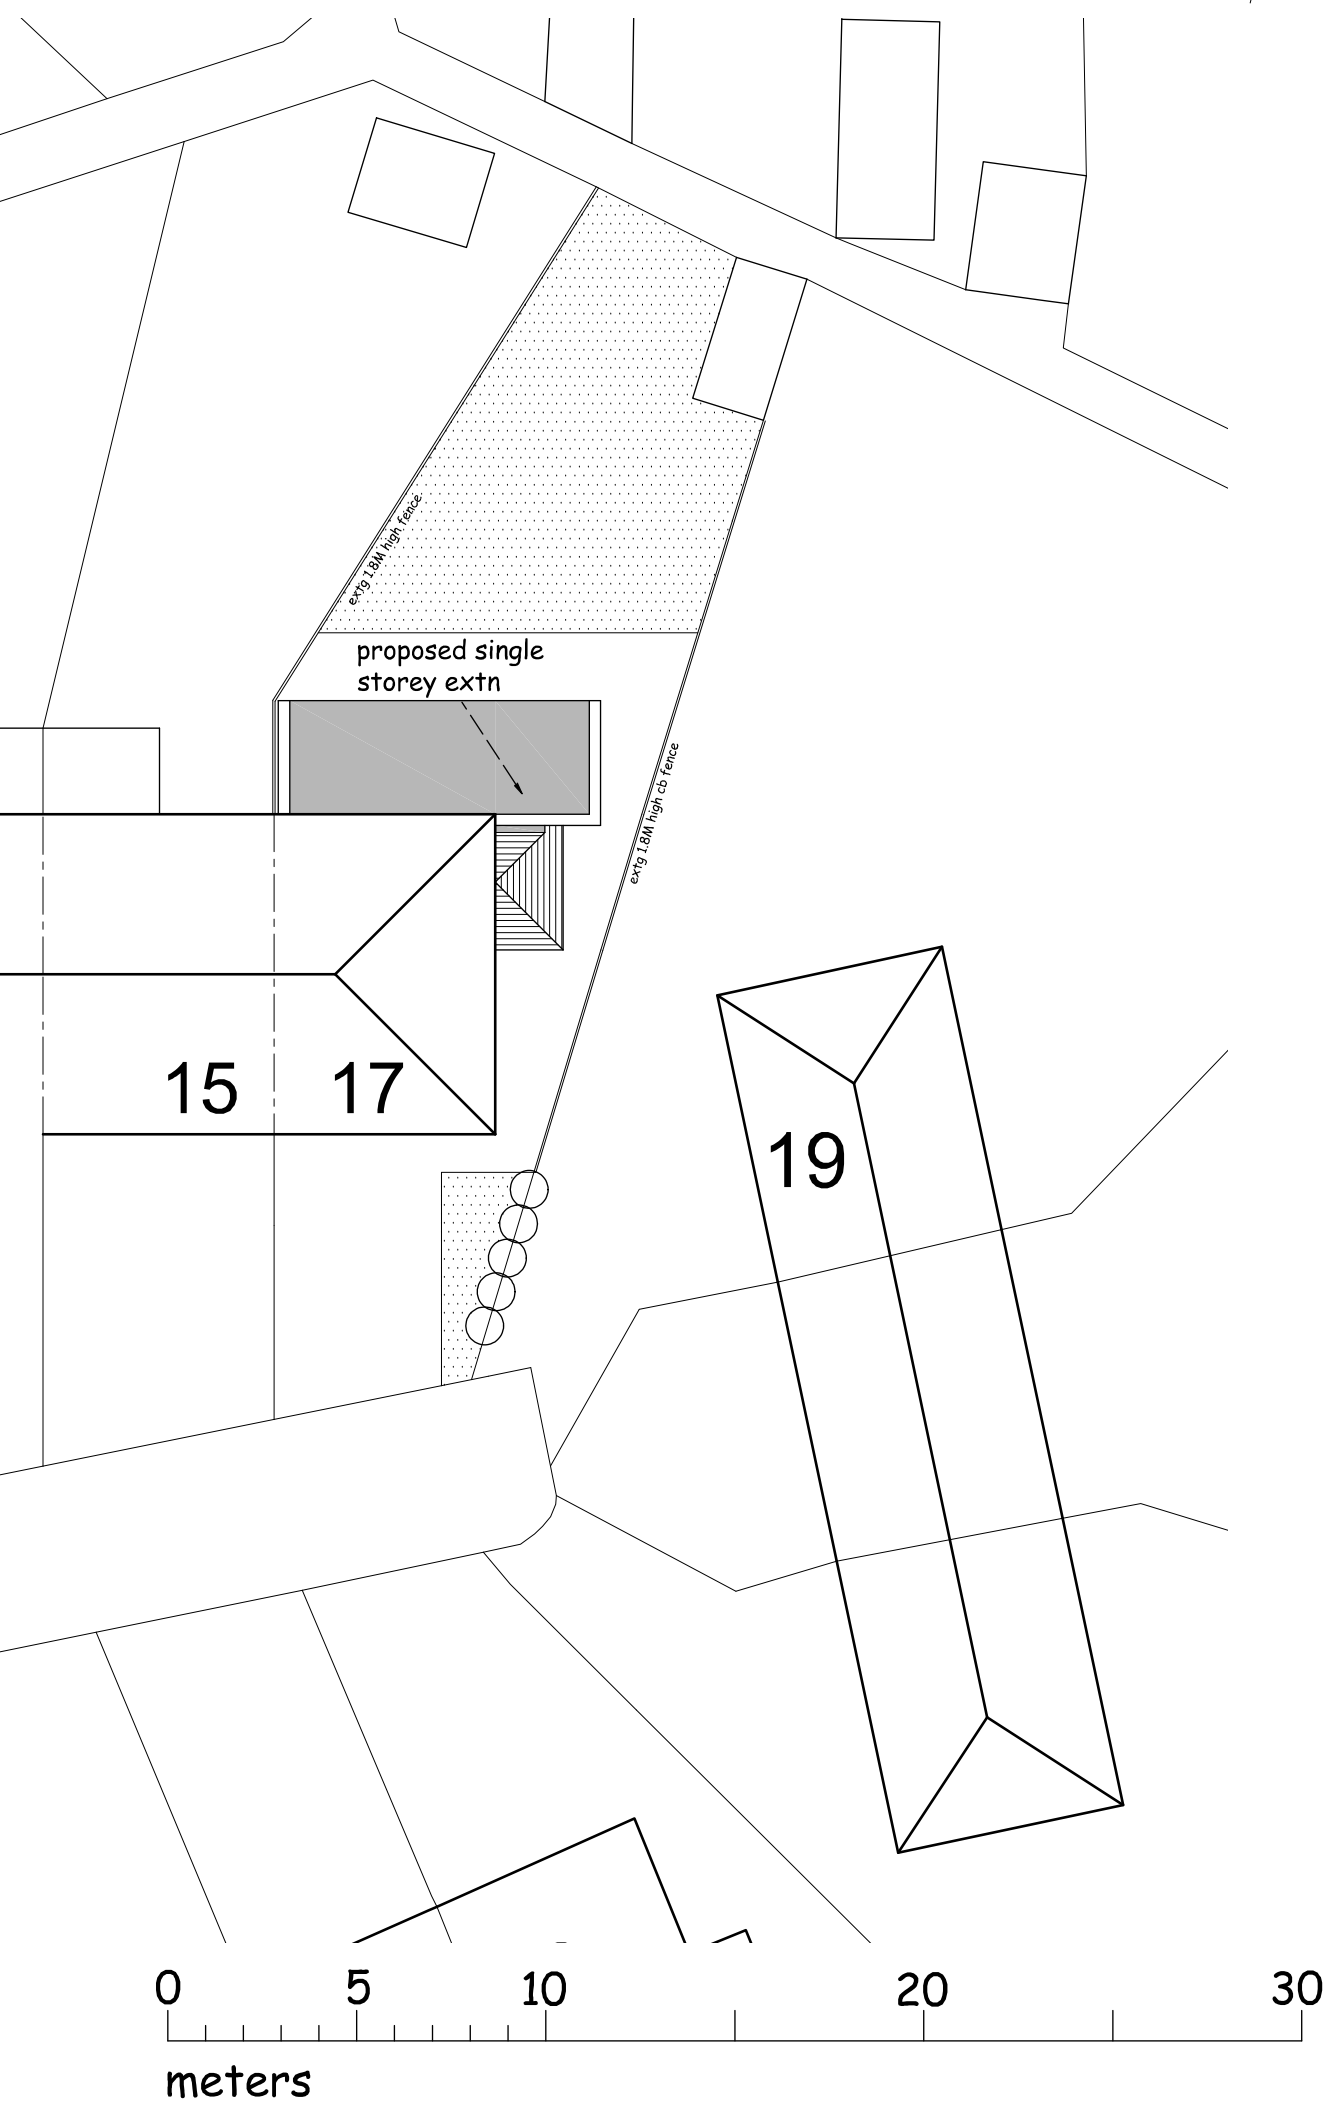

SITE PLAN 1:200

 

Project
PROPOSED SINGLE STOREY
EXTENSION TO No 17
REDHILL ROAD, HITCHIN,
HERTS SG5 2NQ

Client

MR TOM SLATER

Drawing


PROPOSED PLAN

Scale 1:50@ A1 Drawn C.R.

Checked Date Nov 24

Drawing No.

SLA/24/02

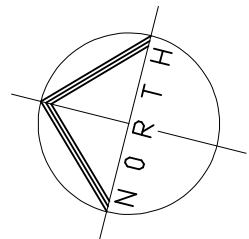

This drawing and design is copyright and must not be reproduced in part or in whole without prior written consent. Contractors must verify all dimensions on site before commencing work