




HOUSE 2

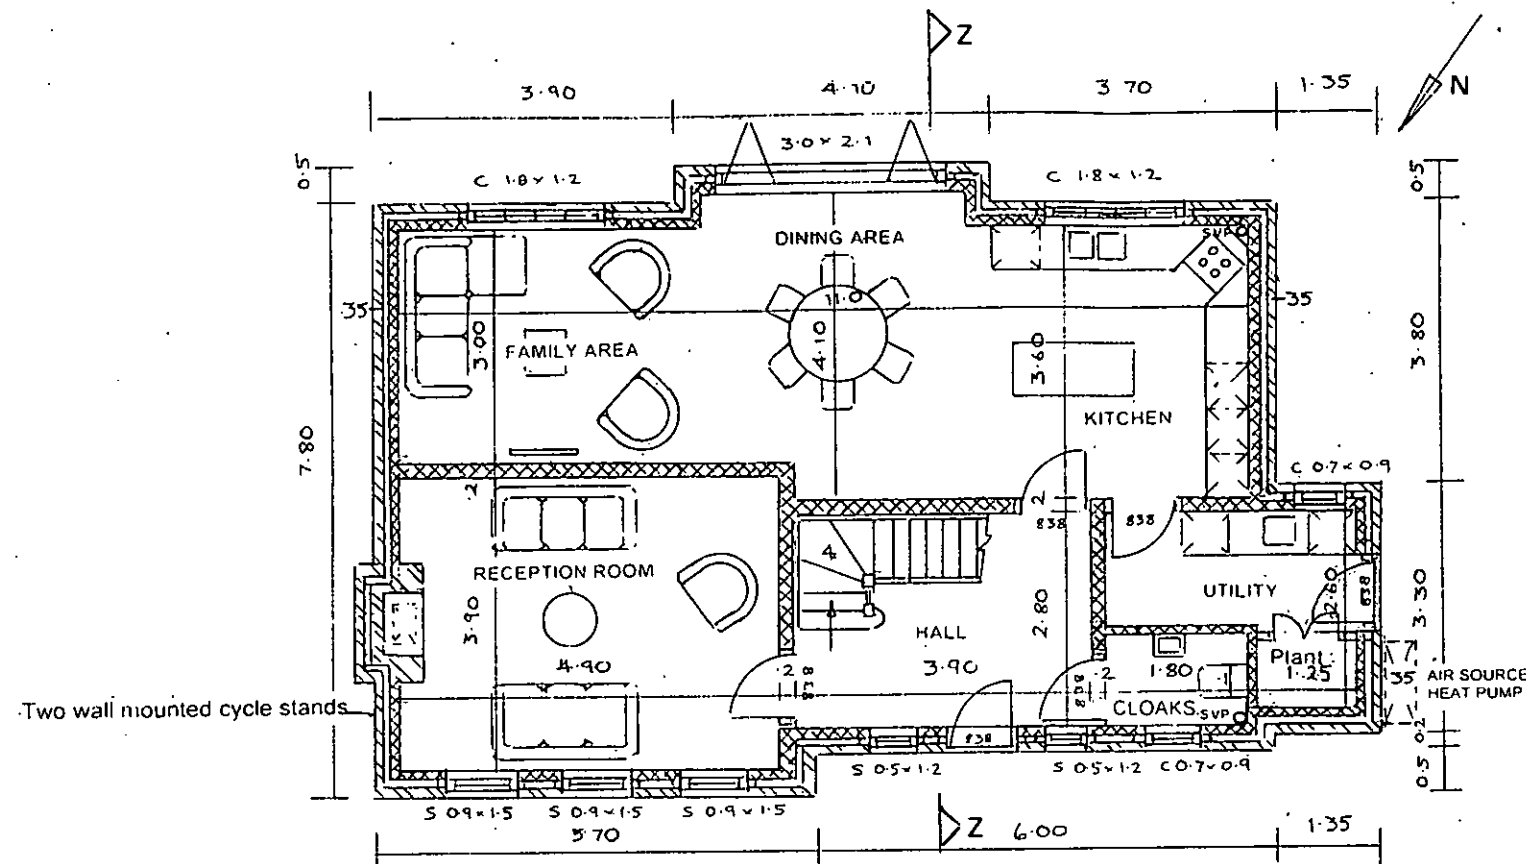

GROUND FLOOR PLAN

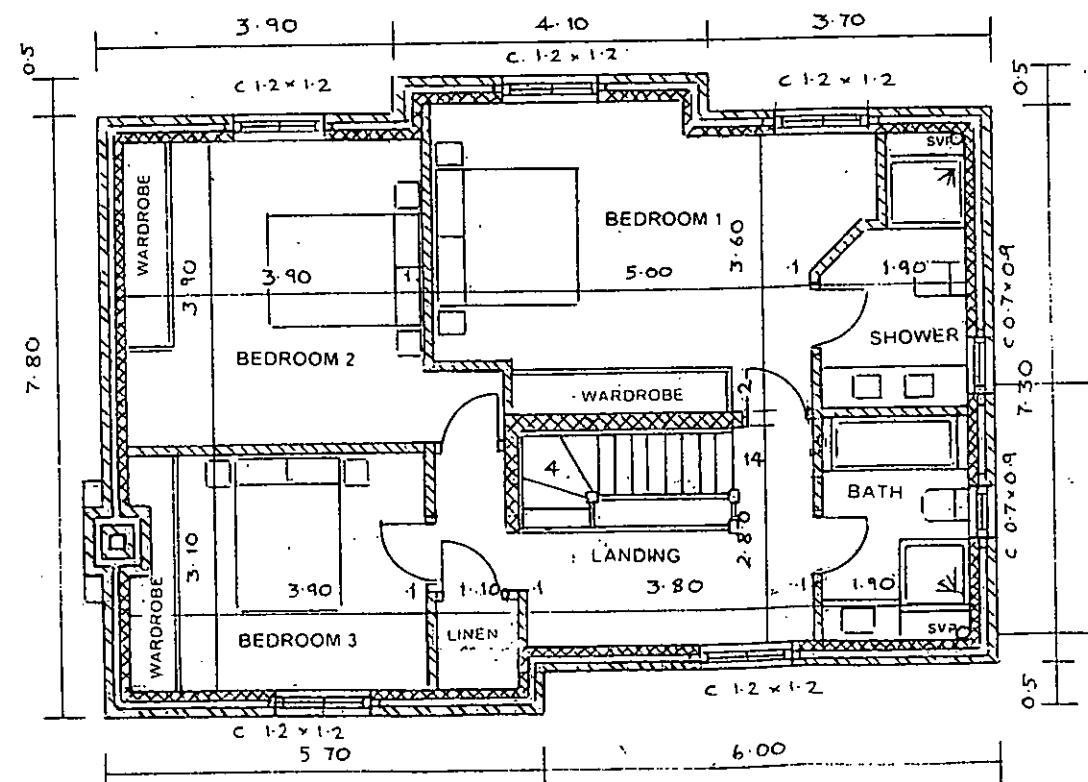

FIRST FLOOR PLAN

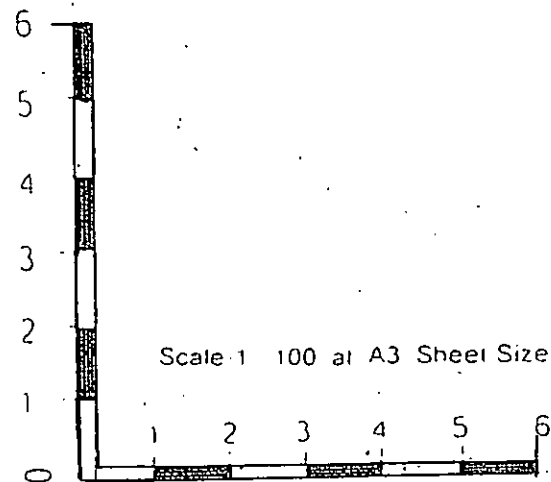

HOUSE 2

Two Proposed Dwellings with
associated parking on land
adjoining Gosmore End House
Hitchin Road, Gosmore

Ivan J. Clarke & John W. Barrett
Hall Farm East, Letchworth Lane
Letchworth Garden City
Hertfordshire SG6 3NH
Tel 01462 685 251
e-mail johnandivan@btconnect.com

Scale 1 : 100
Date : June 2025
Ref. W4029