



N.H.C.
06 FEB 2025
NORTHGATE

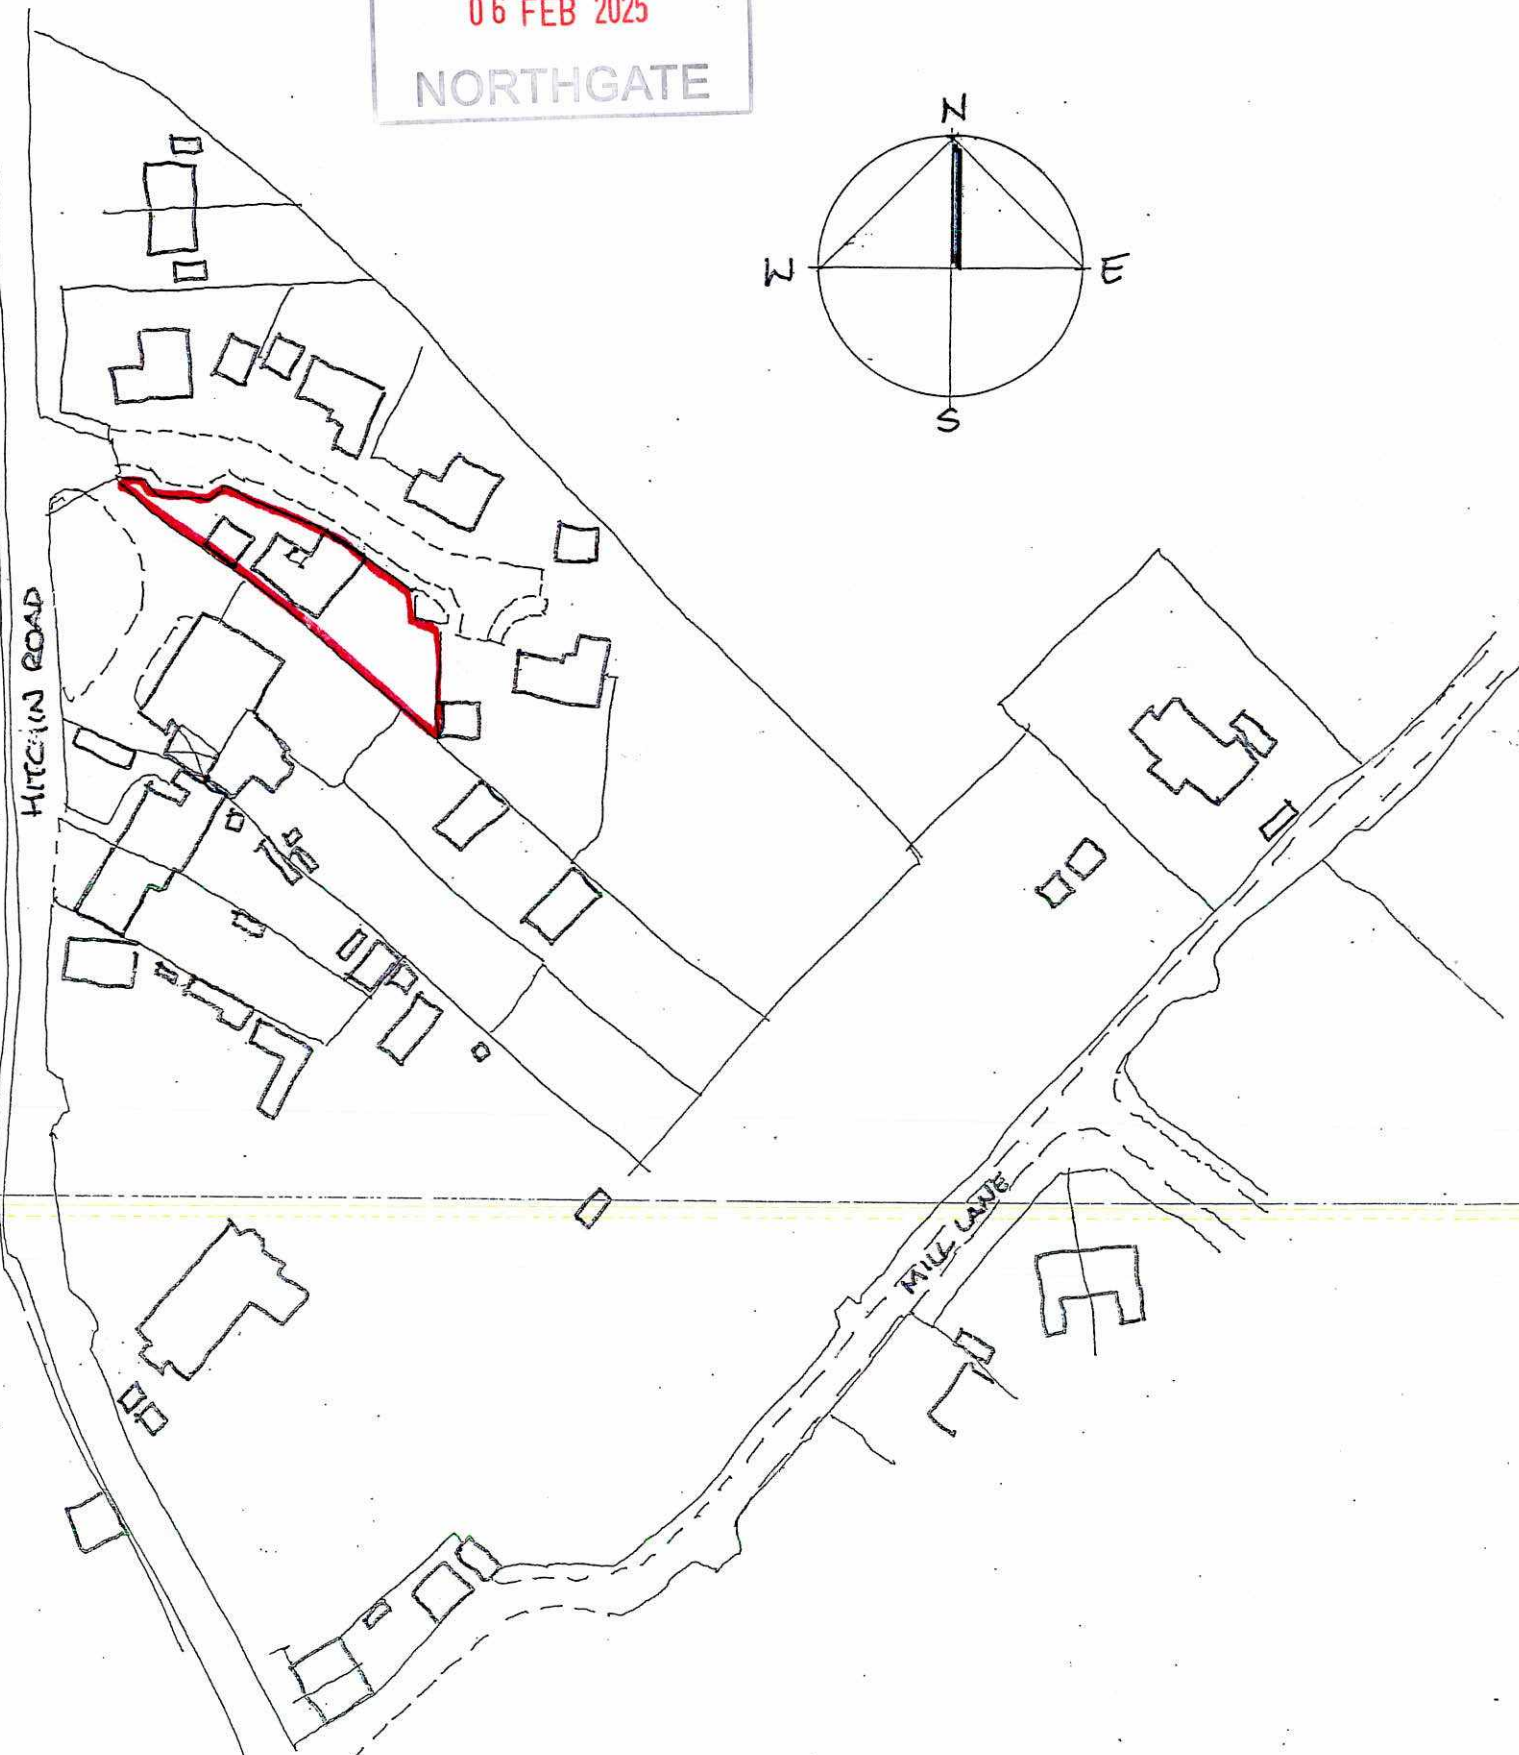

LOCATION PLAN 1:1250
SCALE BAR
0 5 10 20 30 40 50m.

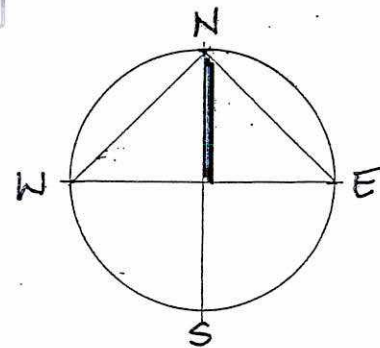

SITE PLAN 1:500
SCALE BAR
0 5 Revisions 15 20m.

 Edmund Wright Architect THE BARN • PRESTON ROAD GOSMORE • HERTFORDSHIRE • SG4 7QS TELEPHONE 01462 422334 EMAIL edmund@edmundwrightarchitect.co.uk PRINCIPAL - EDMUND WRIGHT, R.I.B.A.	Project 14 GOSMORE LEYS	
	Client MR & MRS RAJPALKHANGURA	
	Title LOCATION PLAN & SITE PLAN	
	Scale 1:1250 & 1:500 @ A3	Drawn by ECW
	Date JAN 2025	Drawing No. 24/06/06

DO NOT SCALE OFF THIS DRAWING

THIS DRAWING IS PROTECTED BY COPYRIGHT