



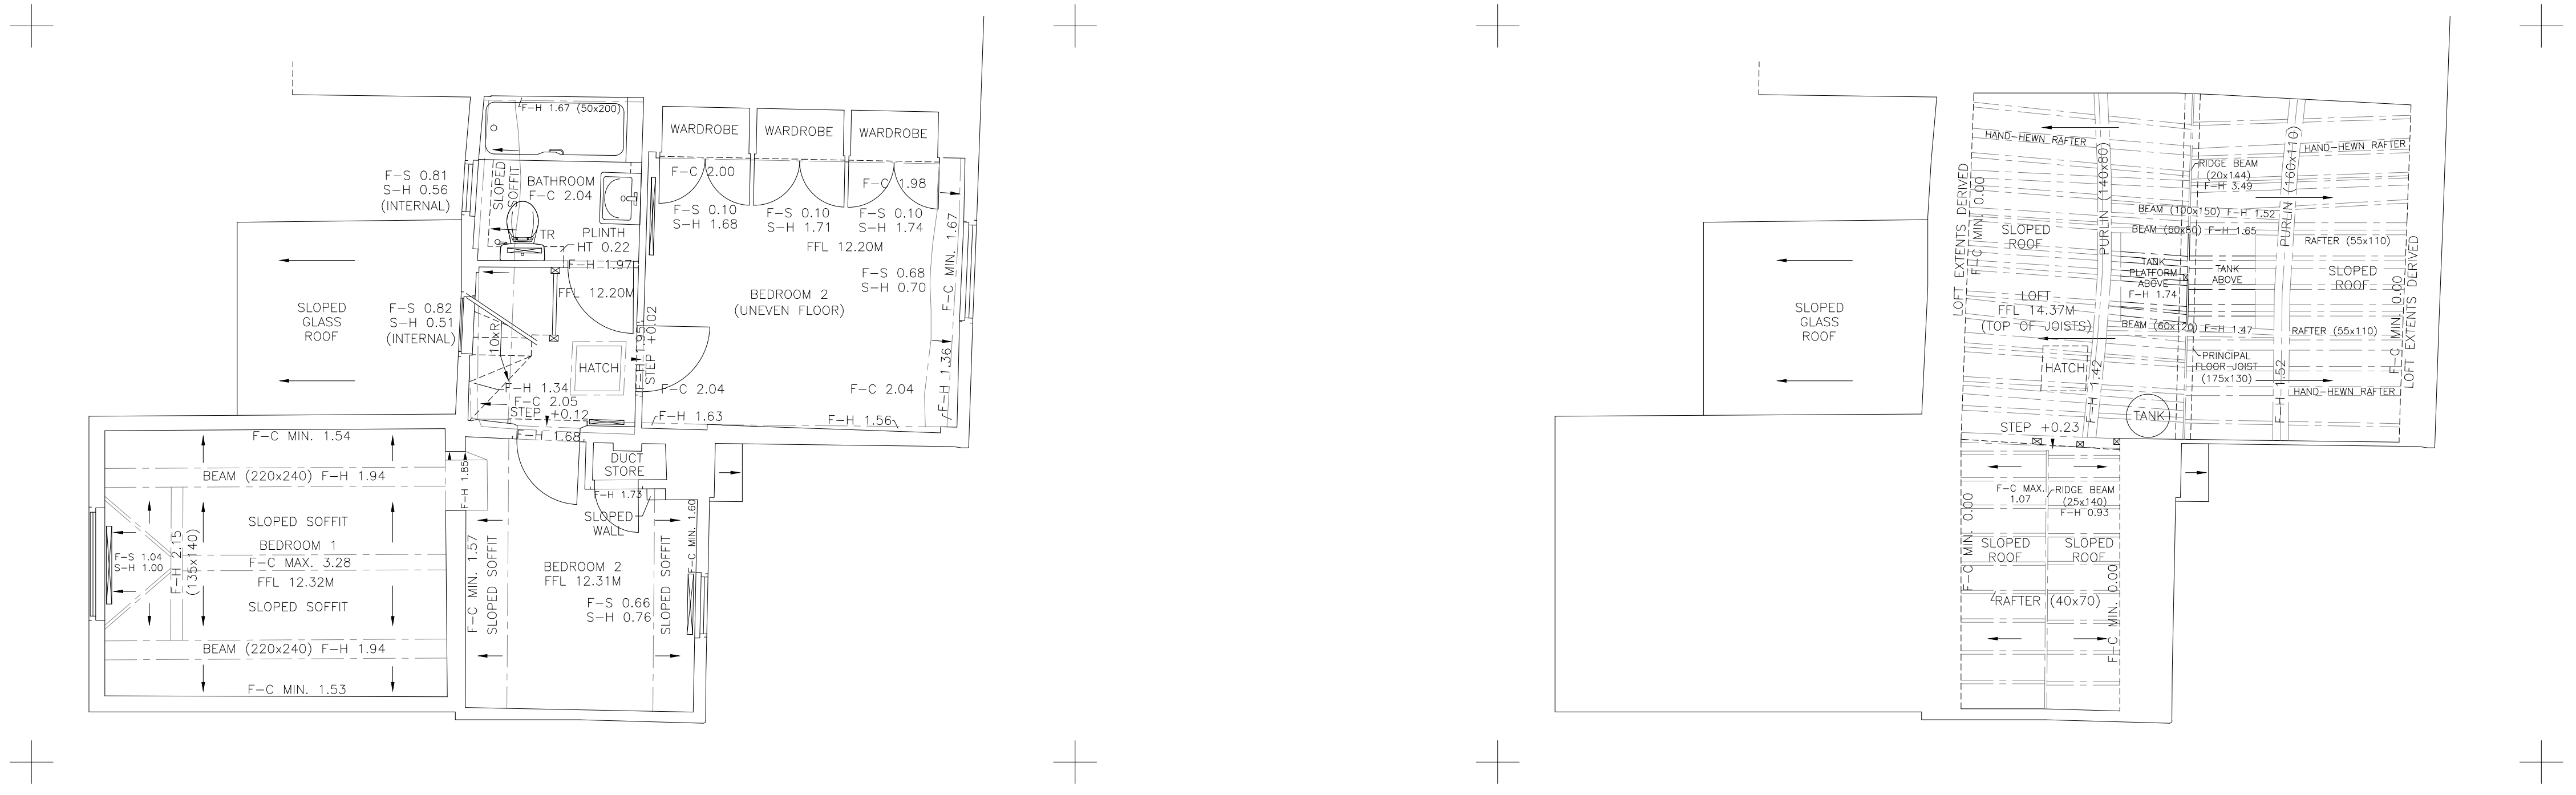

FIRST FLOOR PLAN

LOFT PLAN

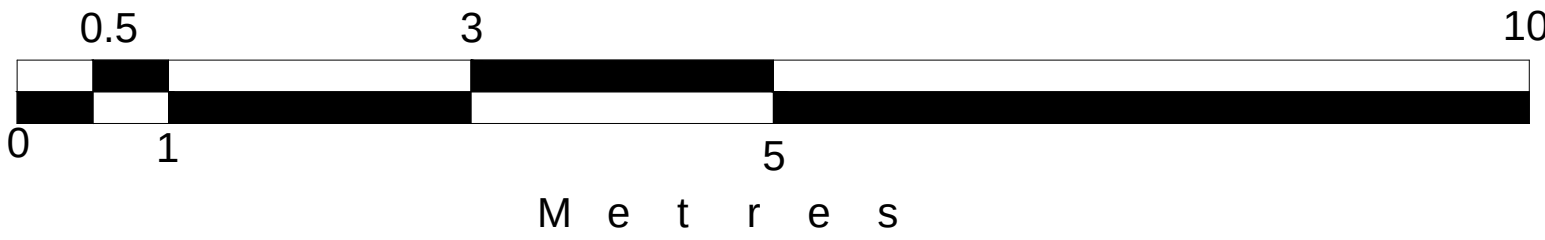

- NOTES: -
GRID OF LOCAL ORIGIN.
LEVELS NOT RELATIVE TO OSEM
BASED ON GROUND FLOOR FFL AS SHOWN
VALUE 10.00M
- KEY: -
- | | |
|-------|------------------------|
| DP | DOWN PIPE |
| FFL | FINISHED FLOOR LEVEL |
| F-C | FLOOR TO CEILING |
| F-FC | FLOOR TO FALSE CEILING |
| F-H | FLOOR TO HEAD |
| F-S | FLOOR TO SILL |
| F-SPR | FLOOR TO SPRING |
| F-TOA | FLOOR TO TOP OF ARCH |
| F-TC | FLOOR TO TRUE CEILING |
| G | GULLY |
| IC | INSPECTION CHAMBER |
| S-H | SILL TO HEAD |
| TOW | TOP OF WALL |
| VP | VENT PIPE |
| +0.00 | CHANGE IN HEIGHT |
| → | STEP/STAIR ASCEND |
| ← | SOFFIT/RAMP DESCEND |
| | RADIATOR |
| TR | TOWEL RAIL |

FOR TOPOGRAPHICAL SURVEY SEE: MS-6392
FOR ELEVATIONS SEE: MS-6392B

Brandon Surveys

BURLINGTON HOUSE
369 WELLINGBOROUGH ROAD
NORTHAMPTON
NN1 4BU
TEL : 01604 602287

N
NORTH ARROW GRAPHICALLY ORIENTATED

CLIENT
DONALD PURKISS + ASSOCIATES LLP
1A KING STREET
SAFFRON WALDEN
ESSEX
CB10 1HE

LOCATION
1 SELLS CLOSE COTTAGES
HIGH STREET
BARKLEY
HERTS
SG8 8HY

TITLE
FLOOR PLANS

DRAWING NUMBER	SCALE	SIZE
MS-6392A SHEET 2 OF 2	1:50	A1
AUTHOR	DATE	
JWT/AT	AUG 2023	