




1 Rear Elevation - Proposed

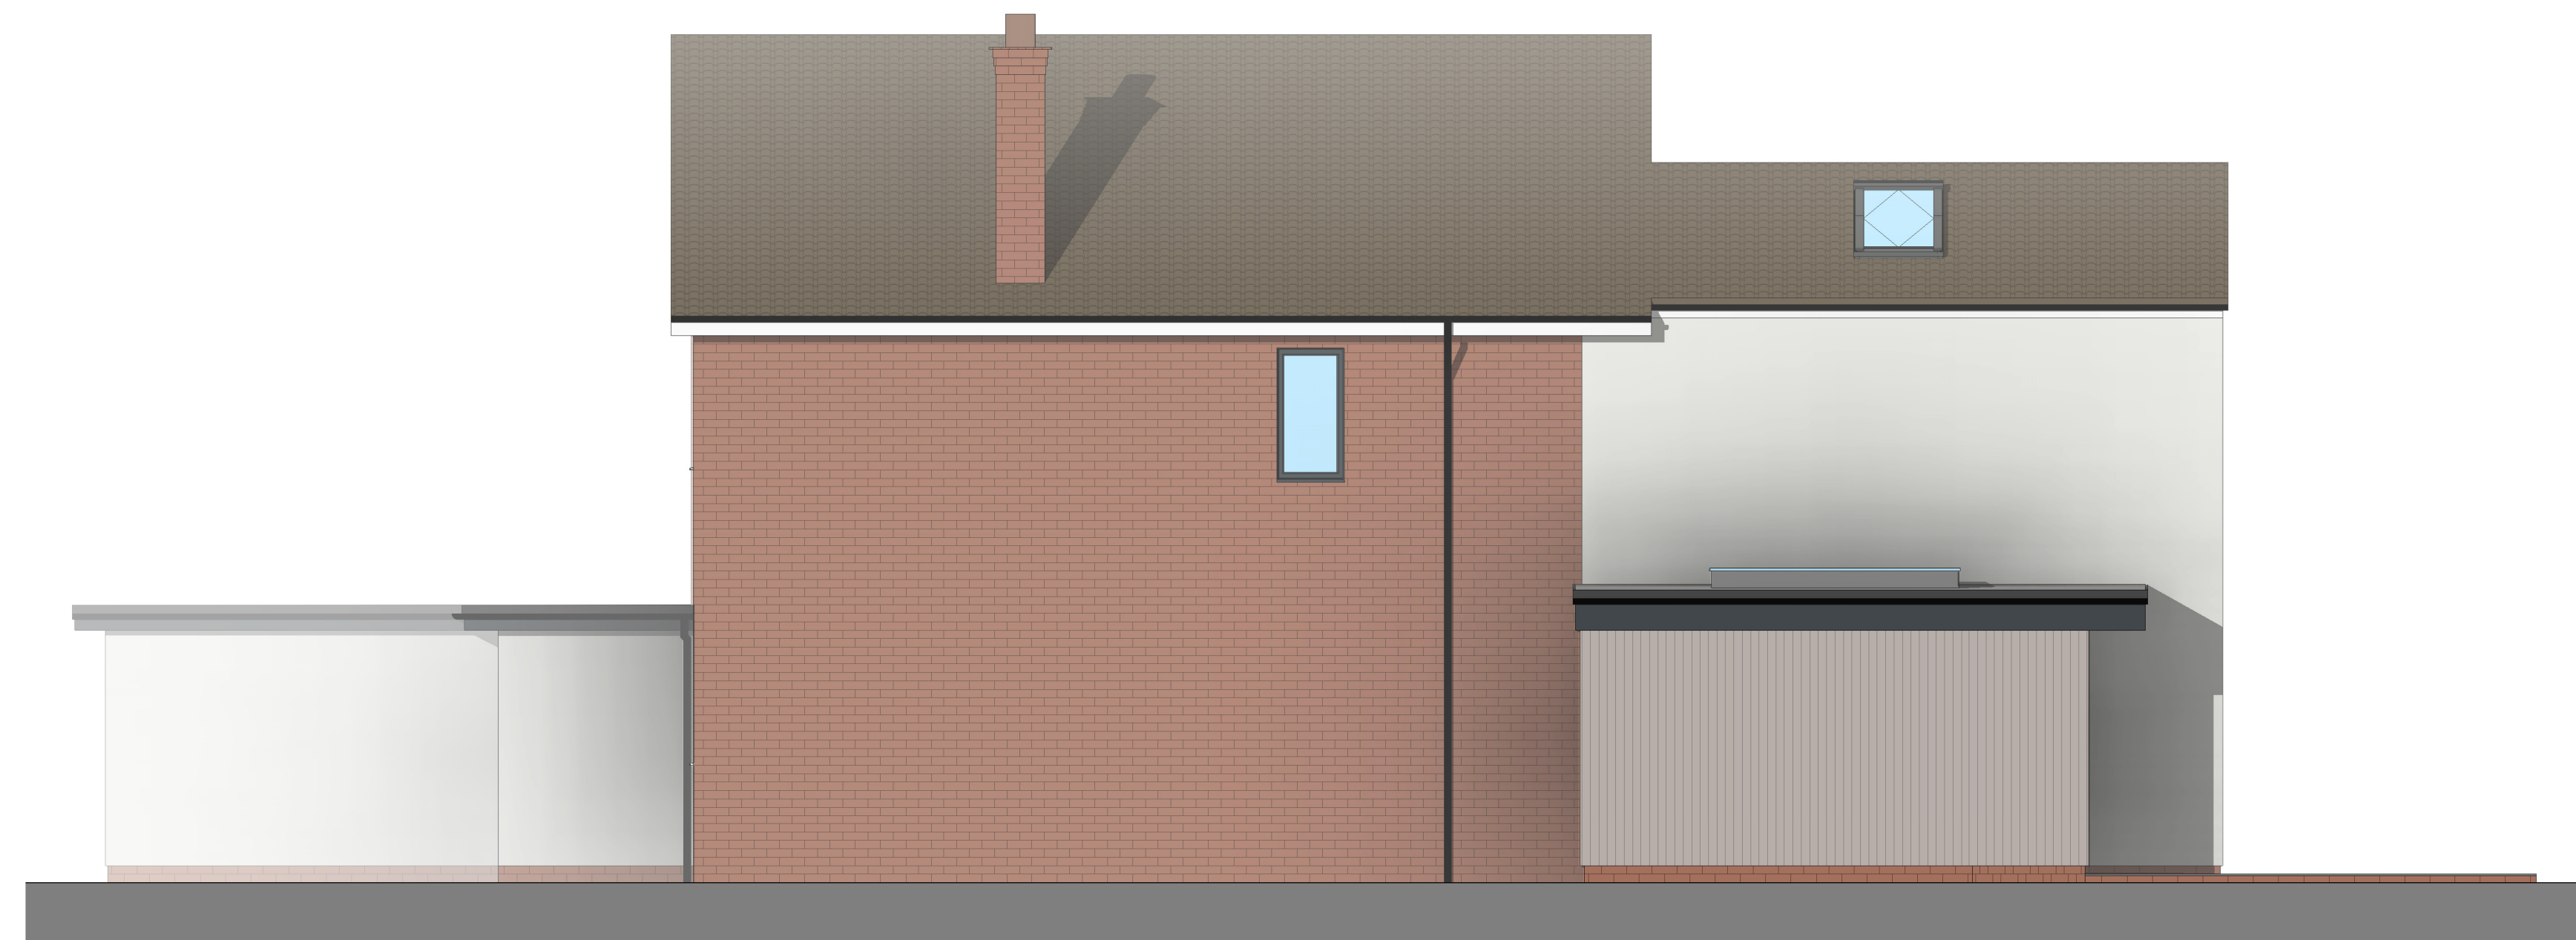

2 Side 2 Elevation - Proposed

EXTERNAL MATERIALS:	
External Walls	- White render to match existing. - Vertical timber cladding.
Flat Roof	- Grey EPDM membrane.
Pitched Roof	- Interlocking concrete roof tiles.
Fascia	- White UPVC to 2 storey extension. - Grey UPVC to office extension
Windows	- Anthracite powder coated aluminium.
Rooflight	- Velux FK06 to 2 storey extension - Roofmaker flat glass to office extension.
Doors	- Glazed with powder coated aluminium frames.
Rainwater Goods	- UPVC

	<i>0</i>	<i>1 to 50</i>	<i>5m</i>
Riv	Date	Details	Drawn Checked

Issued for:

Project/Client:	Project No:
10 The Ridgeway	Project Number
	Dwg No:
	A107
	Rev:
Drawing:	Scale:
Proposed Elevations Sheet 2	1 : 50
of 2	@A1
	Drawn By:
	Author
	Date:
	Checked By:
	Checker
	Date:



D.Chandler Architectural Design Ltd
Devonshire Business Centre, Works Rd, Letchworth, SG6 1GJ
Tel : 07901 864 742 - Email : daniel@dcarchitectural.org