




1 Ground Floor Plan
1 : 50



2 First Floor Plan
1 : 50

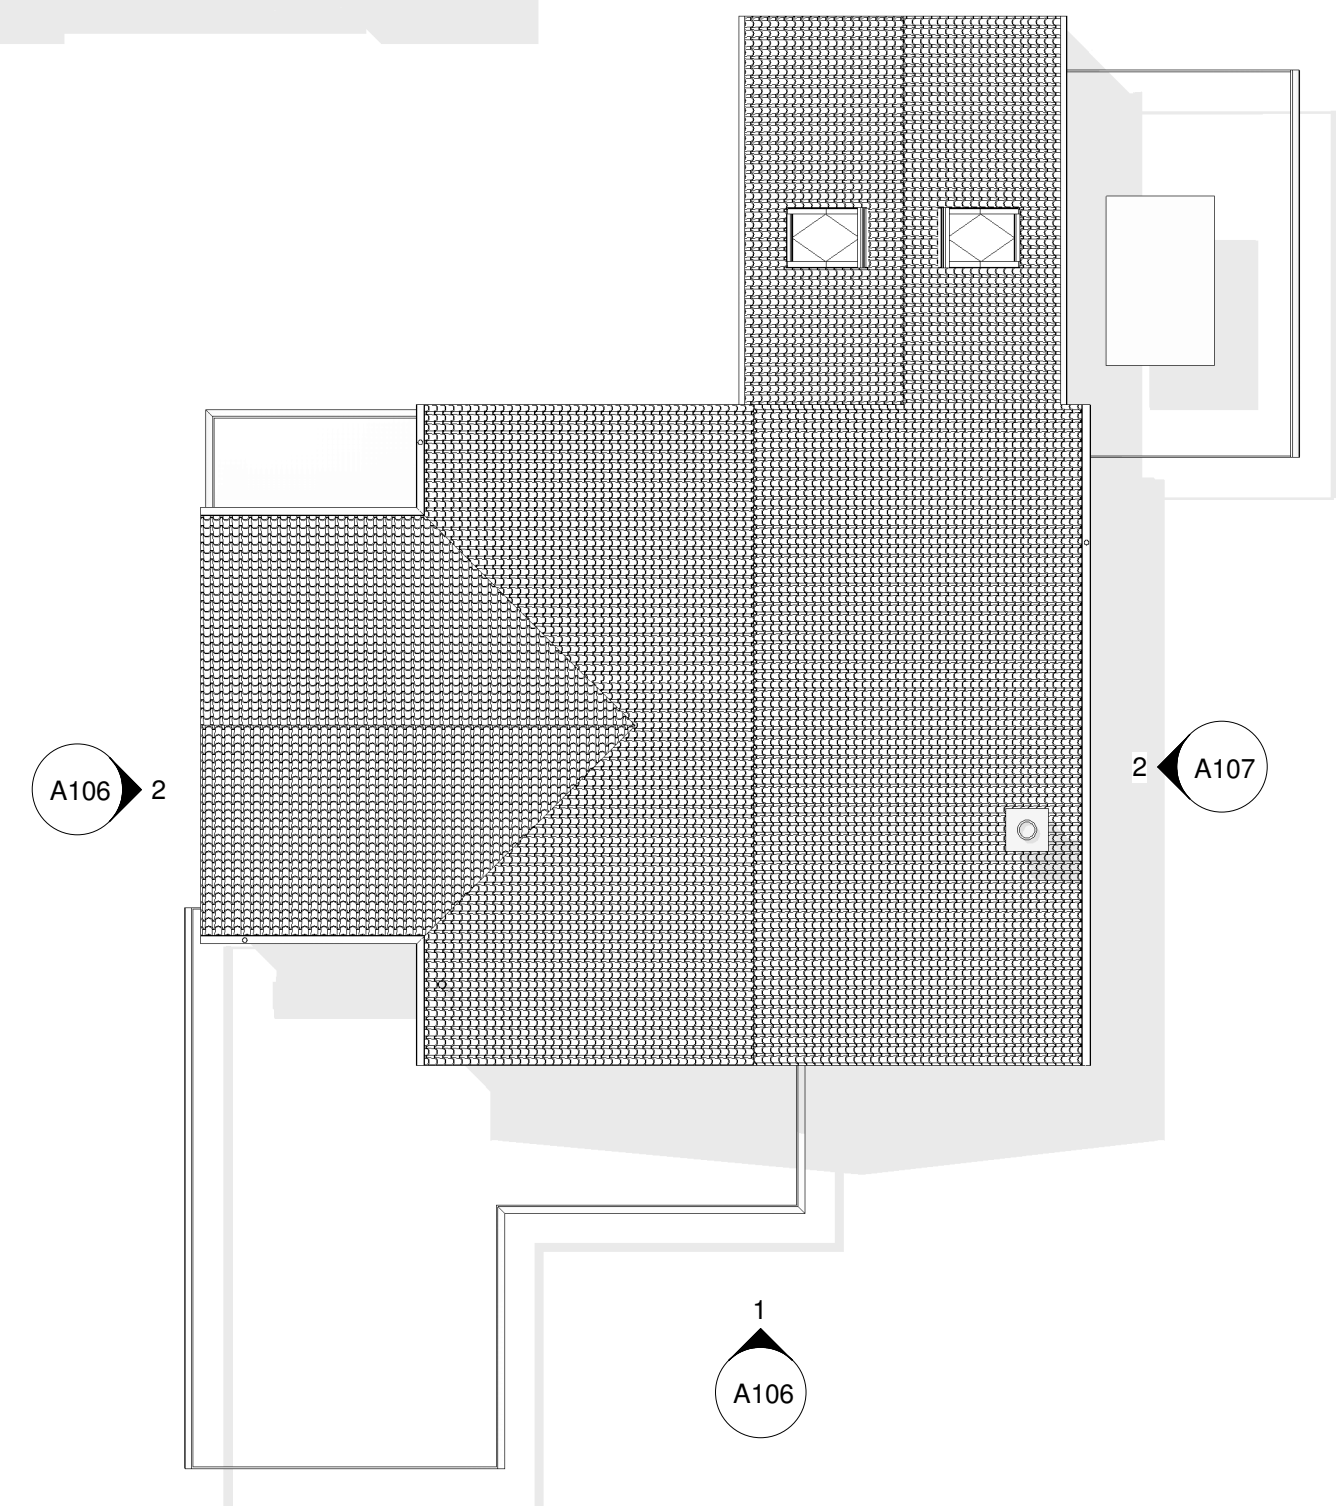

3 Roof Plan
1 : 100

LEGEND:	
	Existing construction to be retained.
	Existing construction to be demolished.
	Proposed new construction.

EXTERNAL MATERIALS:	
External Walls	- White render to match existing. - Vertical timber cladding.
Flat Roof	- Grey EPDM membrane.
Pitched Roof	- Interlocking concrete roof tiles.
Fascia	- White UPVC to 2 storey extension. - Grey UPVC to office extension
Windows	- Anthracite powder coated aluminium.
Rooflight	- Velux FK06 to 2 storey extension - Roofmaker flat glass to office extension.
Doors	- Glazed with powder coated aluminium frames.
Rainwater Goods	- UPVC

0 1 to 50 5m				
Rev	Date	Details	Drawn	Checked

Project/Client:		Project No:	
10 The Ridgeway		Project Number	
		Dwg No:	
		A105	
		Rev:	
Drawing:		Scale:	
Proposed Plans		As indicated @A1	
		Drawn By:	Date:
		Author	
		Checked By:	Date:
		Checker	

