




SCALE 1:200



Proposed single storey rear extension (6.75 x 3.80m)

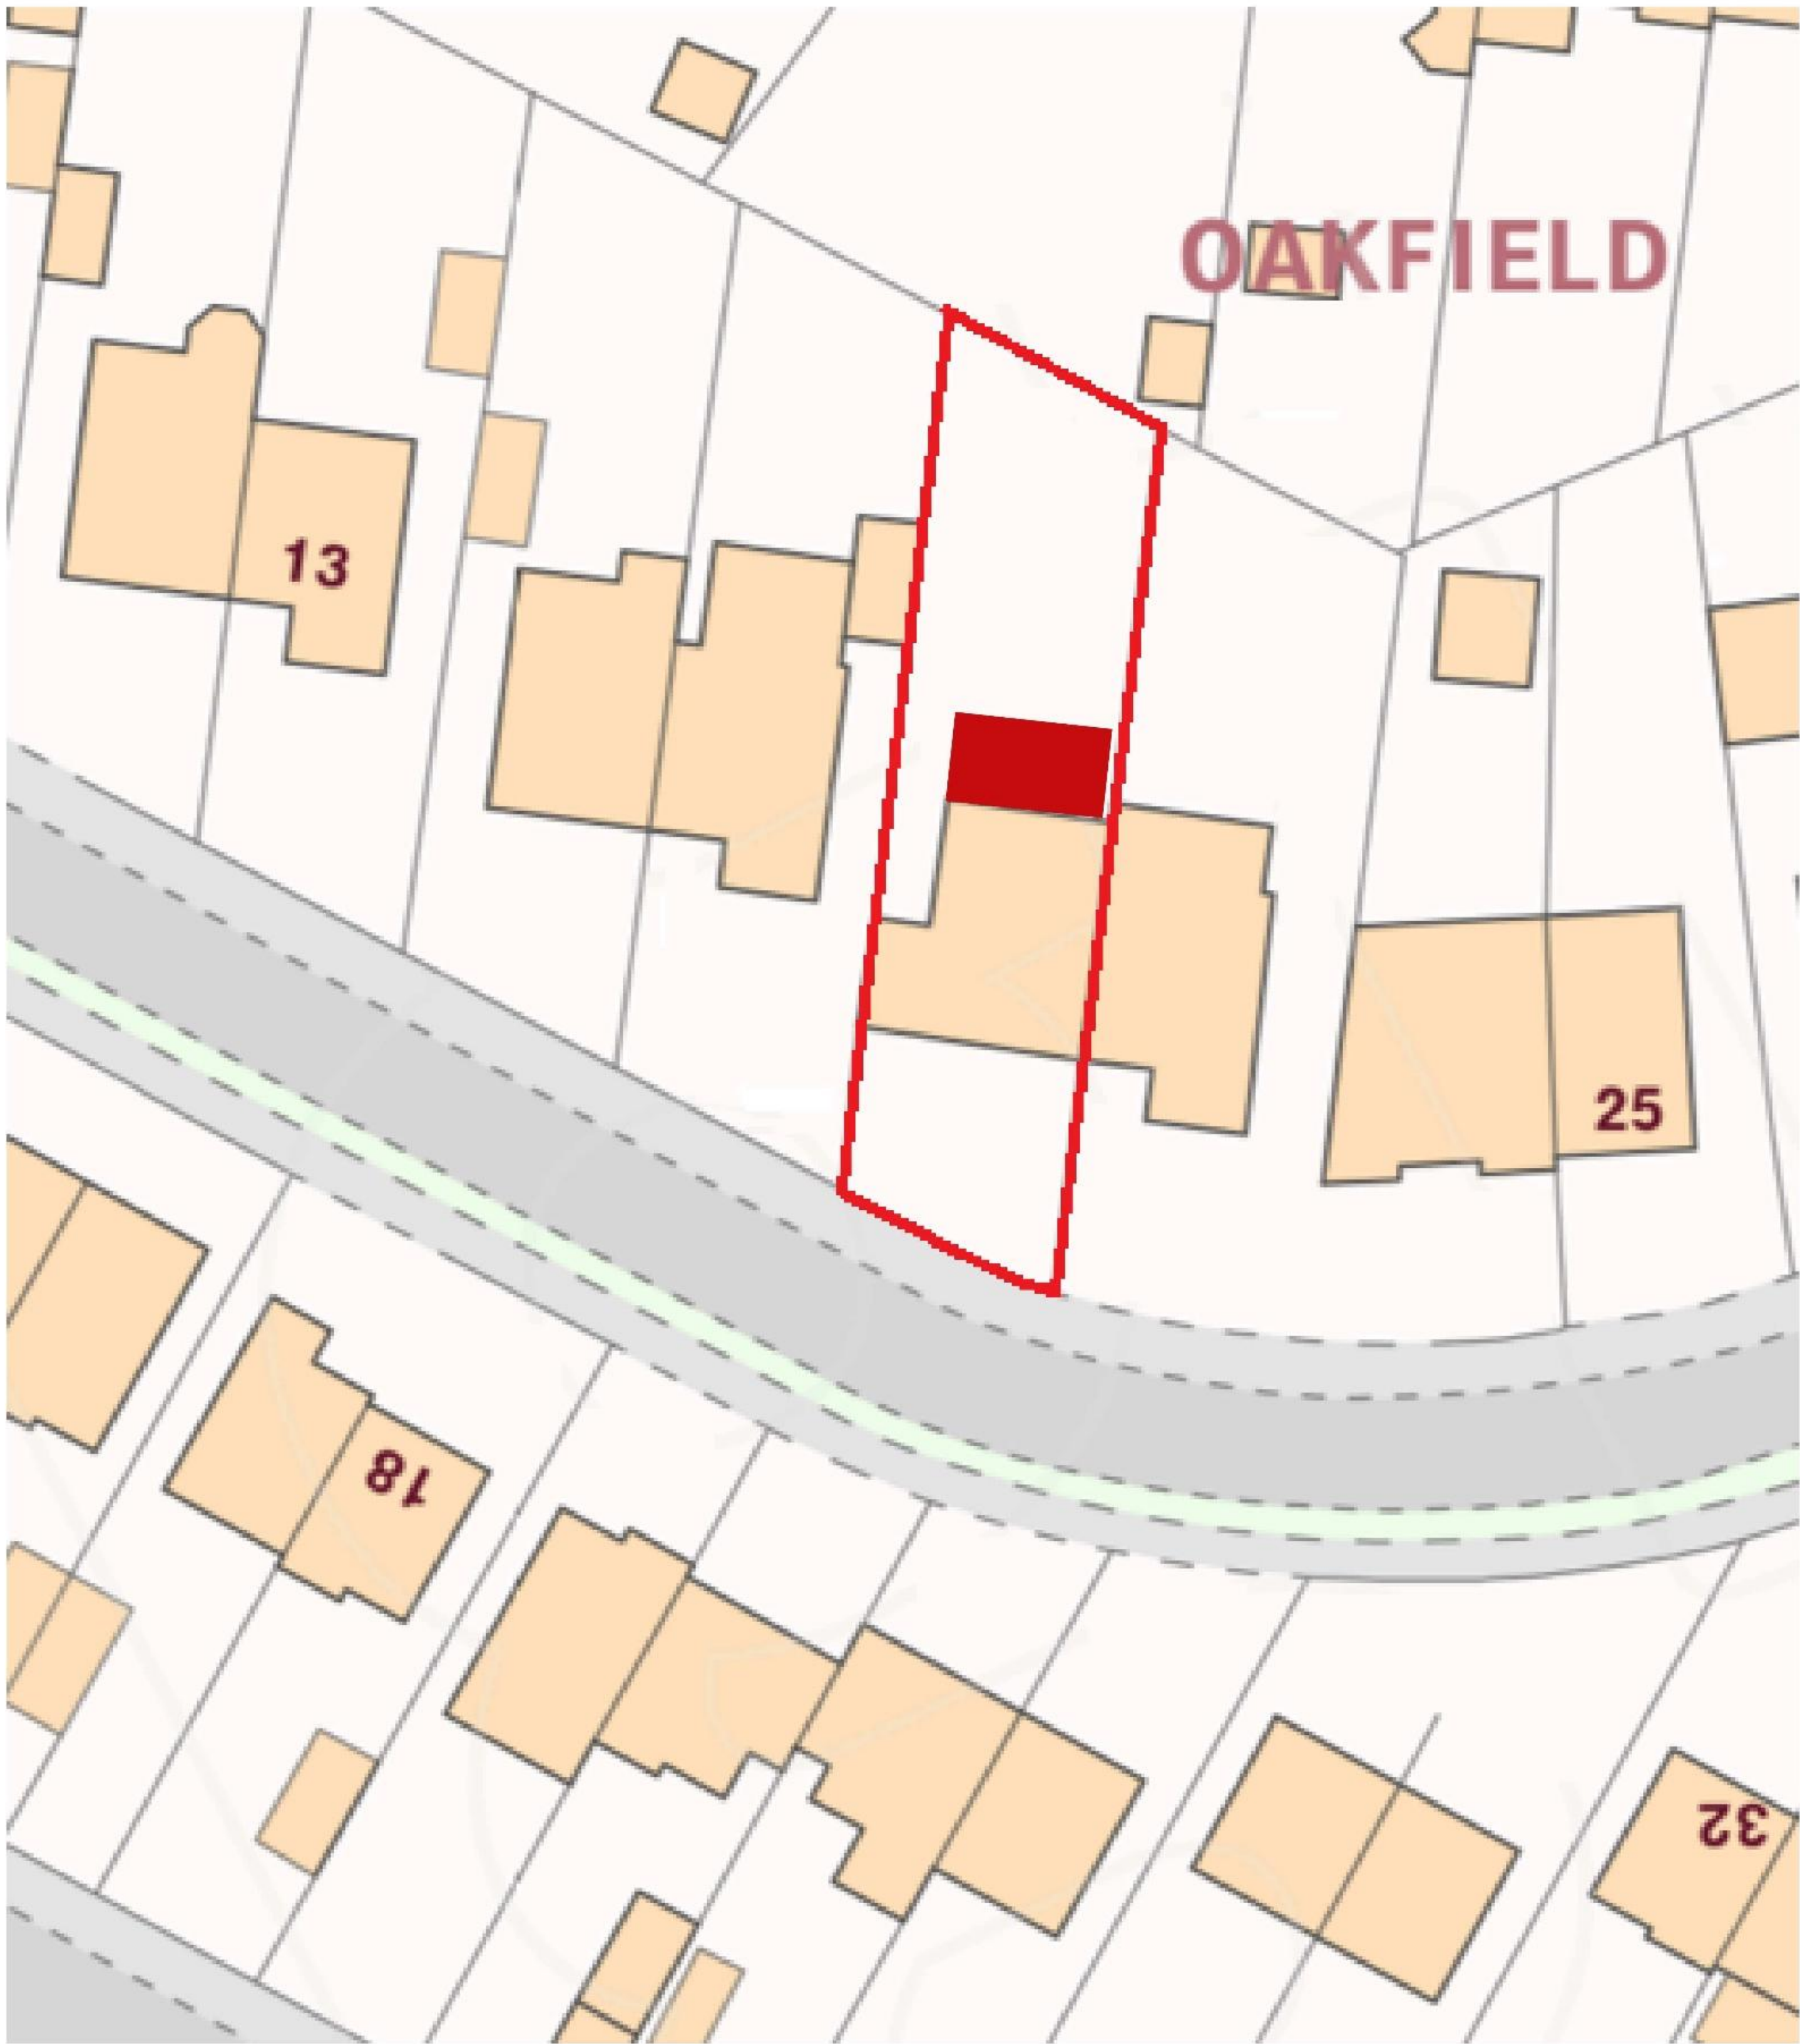

UNLESS OTHERWISE SPECIFIED, DIMENSIONS ARE IN MILLIMETERS		NAME	SIGNATURE	DATE	TITLE 19 MANTON ROAD SITE PLAN SIZE A1 DWG NO. DOC2503003 REV. 3 SCALE 1:200 WEIGHT SHEET 1 of 1			
	DRAWN	BDJ		2025-06-25				
	CHECKED							
	APPROVED	ACJ		2025-06-27				
FIRST ANGLE PROJECTION								
