

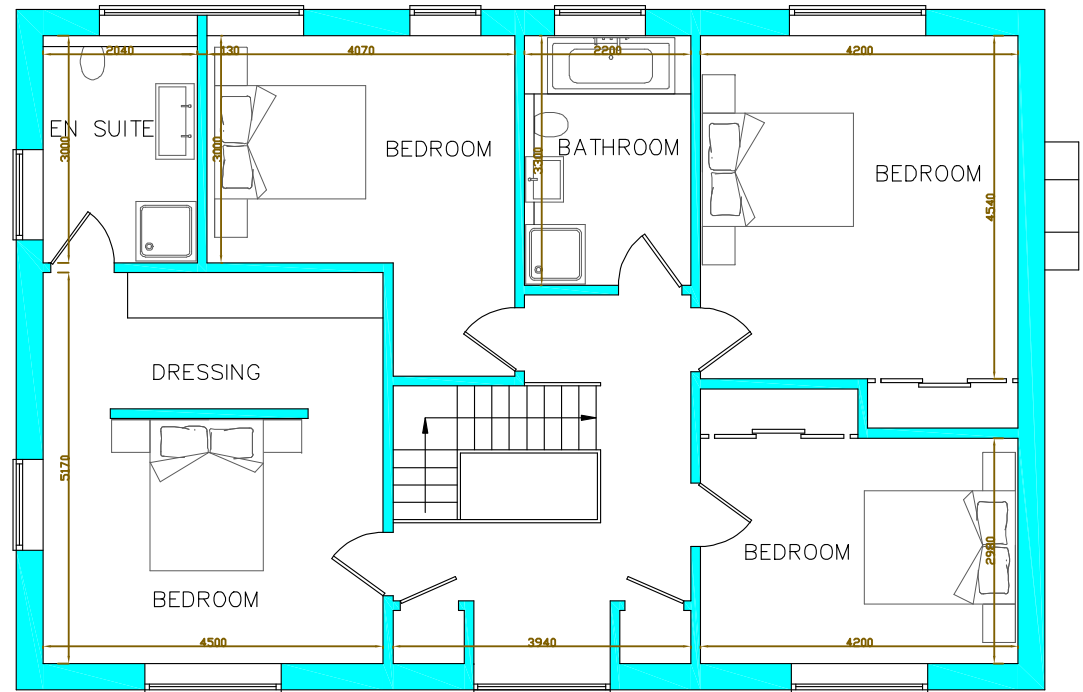
 



Schedule of Revisions:		
Rev:	Description:	Date:
X	X	X

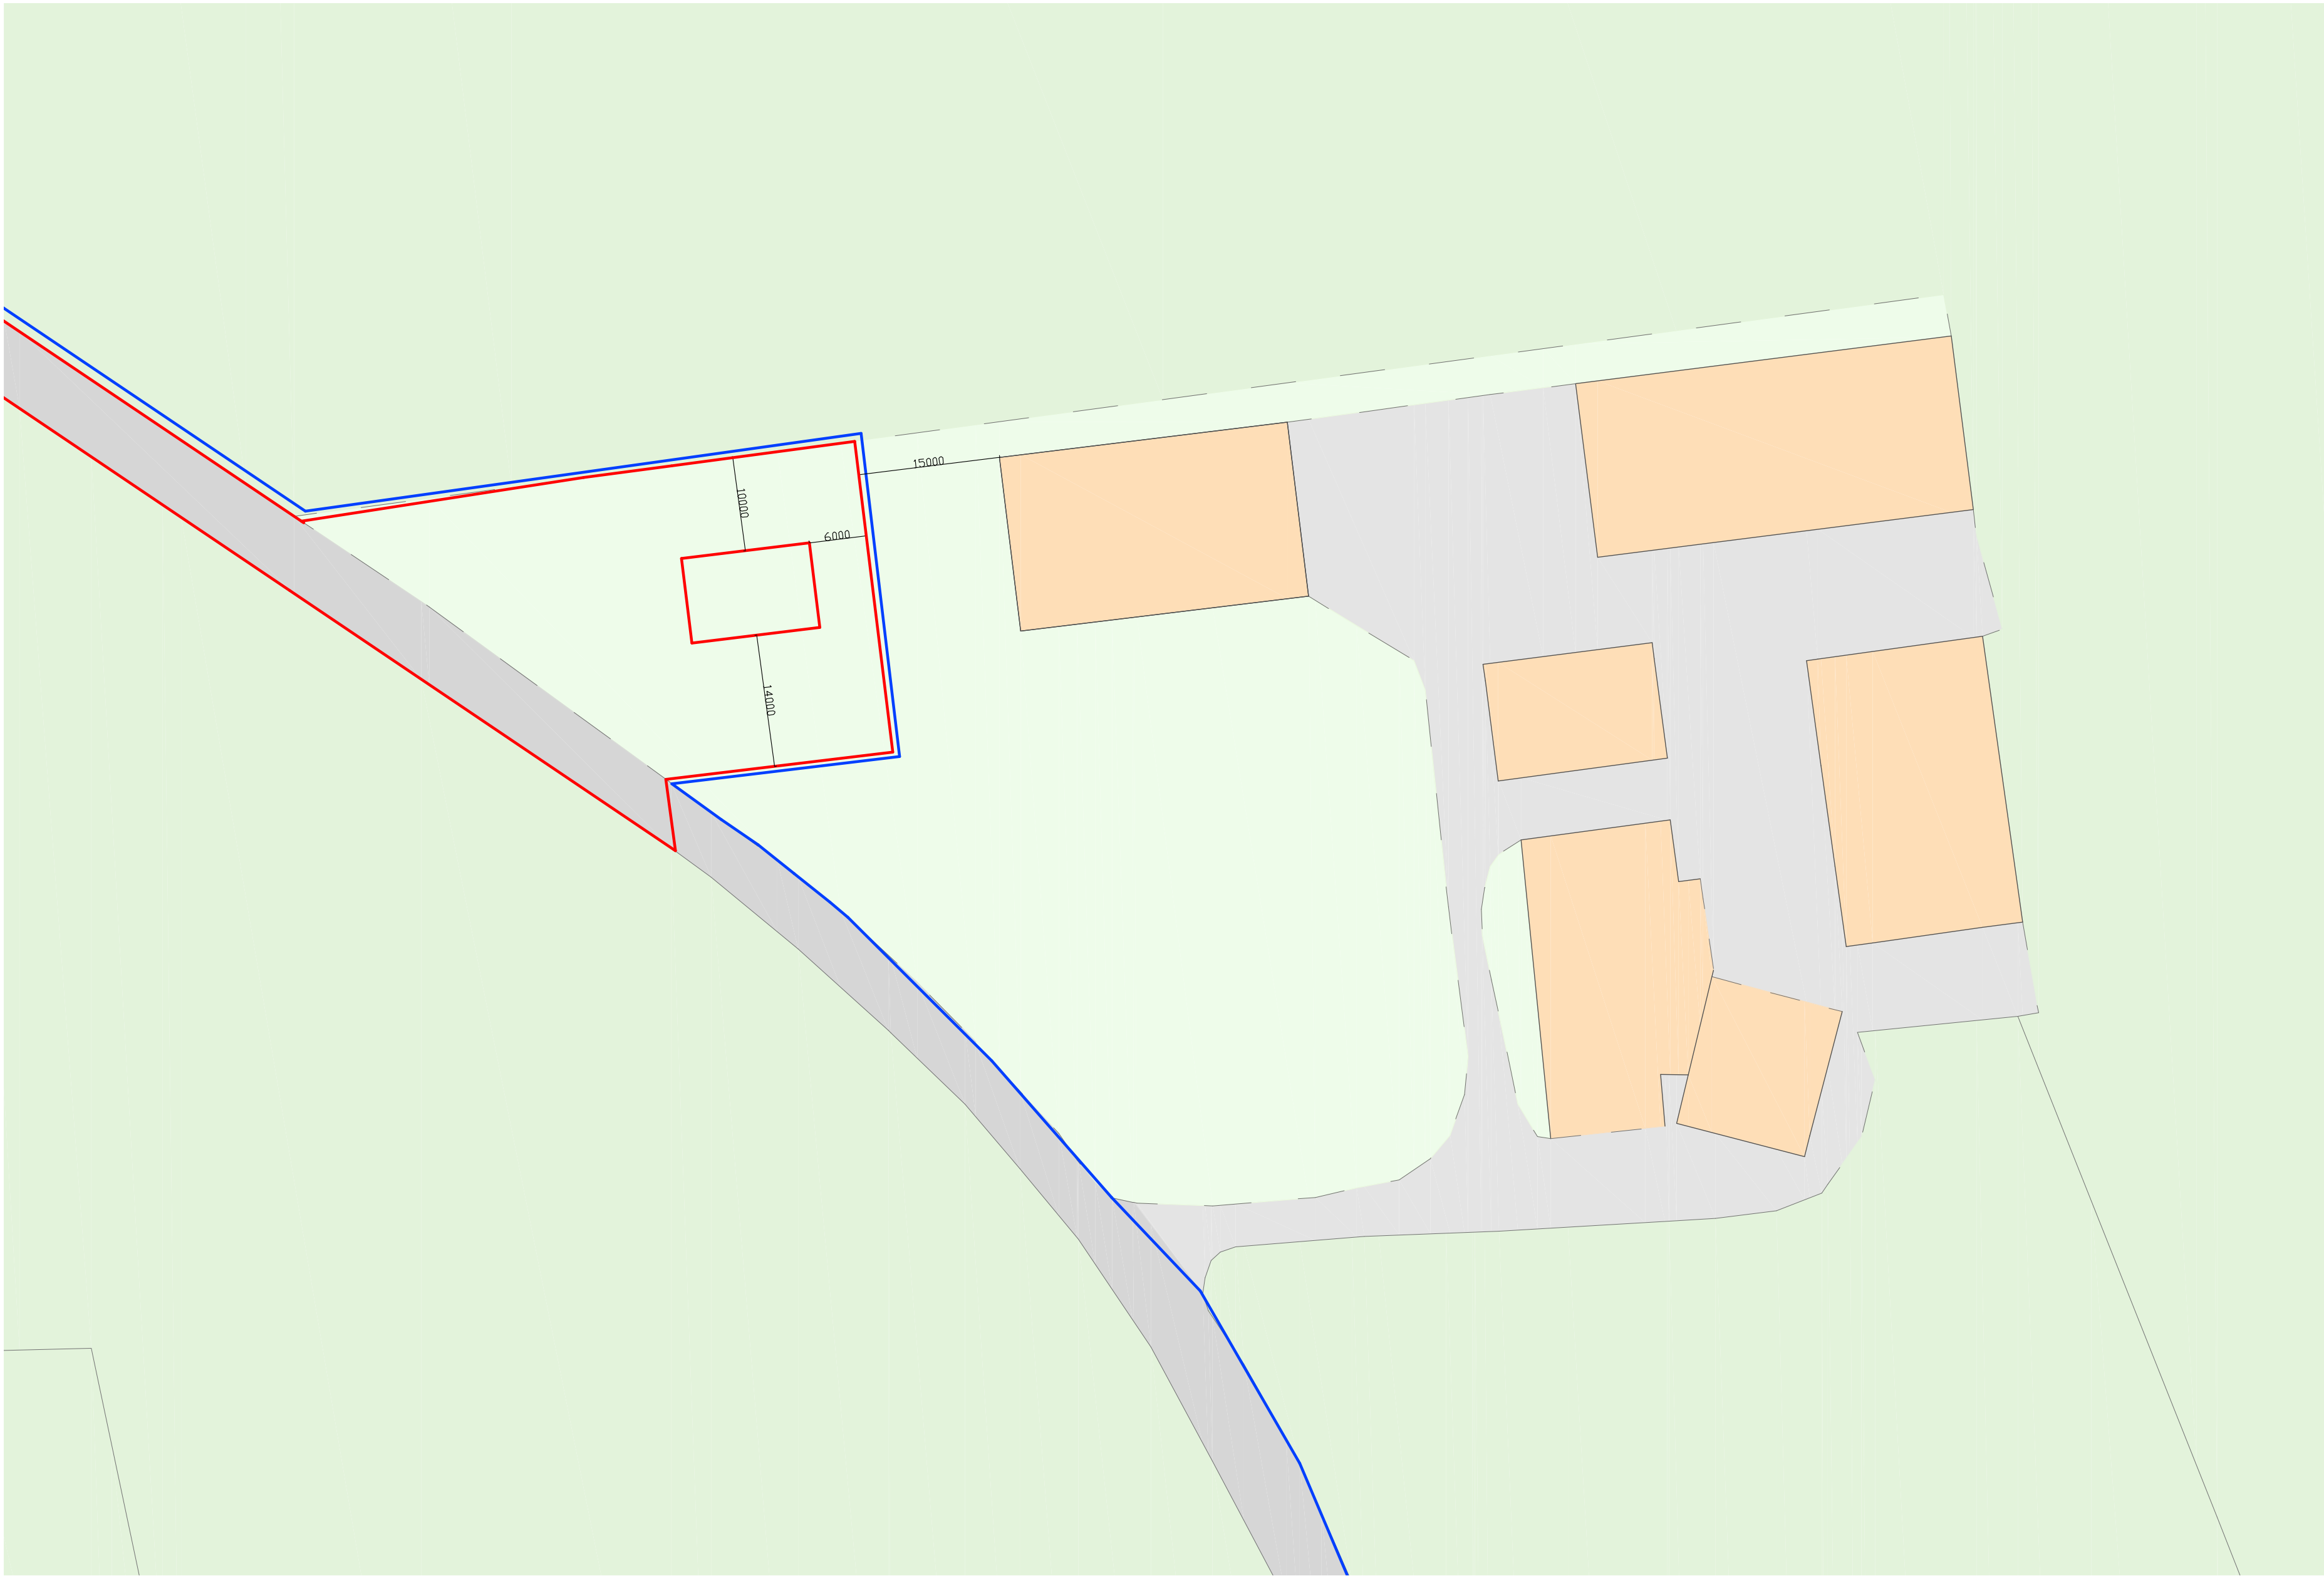


FIRST FLOOR

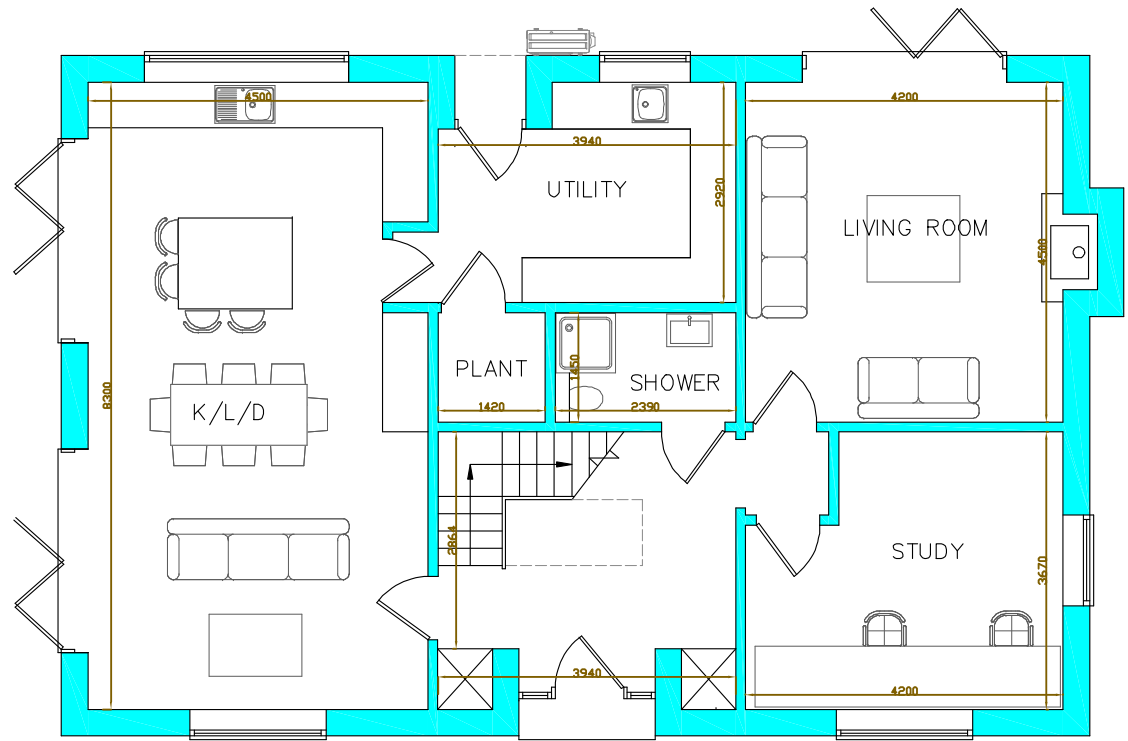


GROUND FLOOR
210_GIA

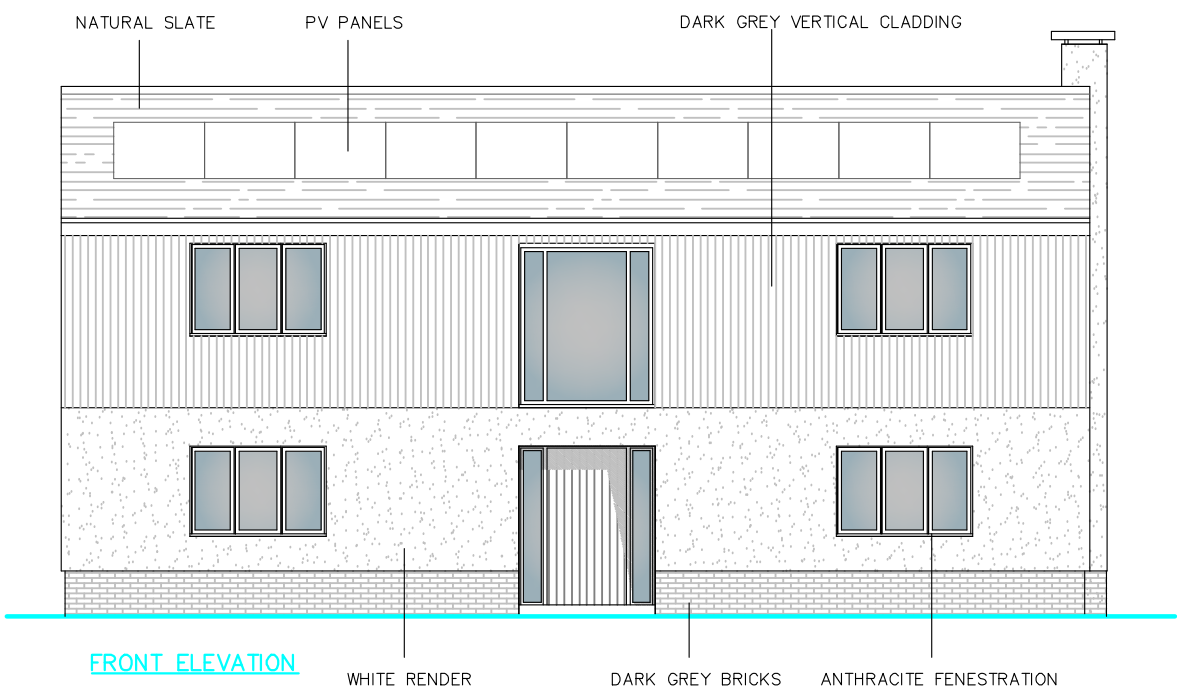


FRONT ELEVATION

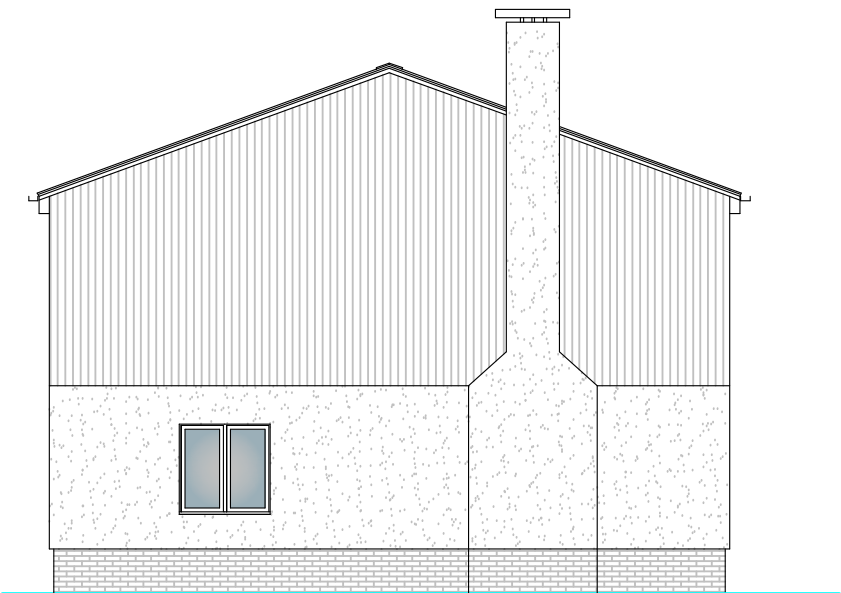

SIDE ELEVATION

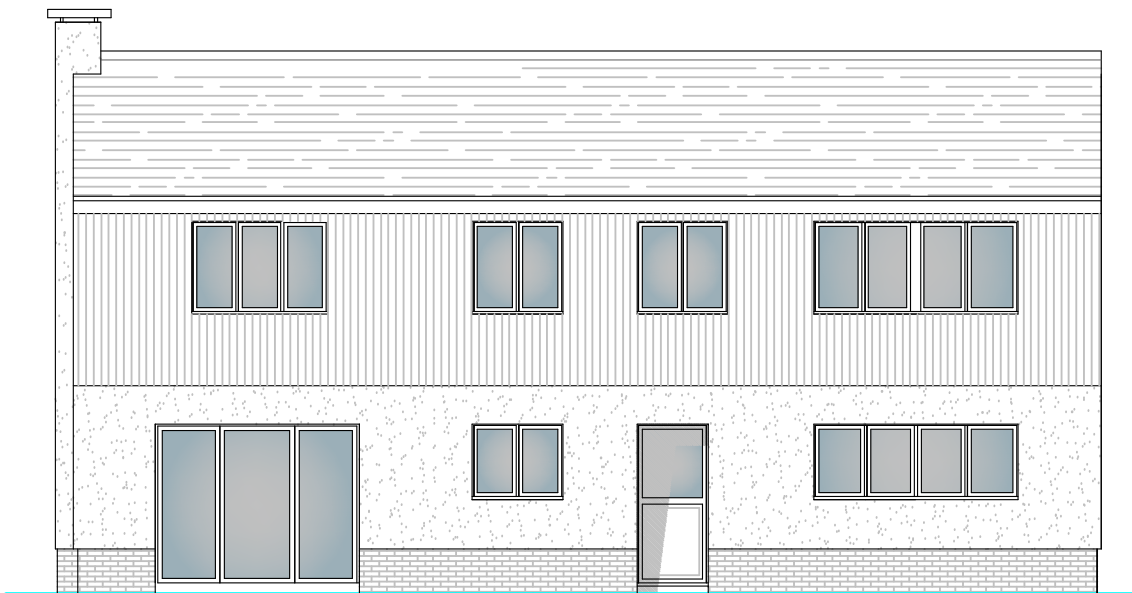


REAR ELEVATION

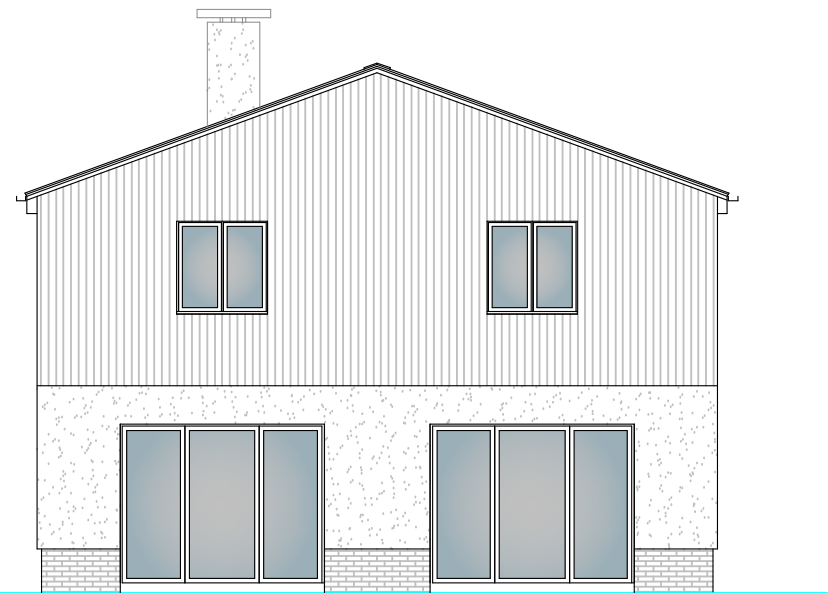

SIDE ELEVATION



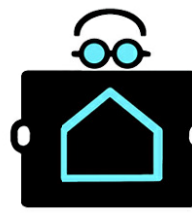

CANNON

Architectural Design Ltd.

36 Town Street, Thaxted, Dunmow, Essex, CM6 2LA

www.cannonad.co.uk
info@cannonad.co.uk
+44 (0)1799 334 113



Client:

Barker

Project:

Caylers Farm Nuthampsted Royston Herts SG8 8NA

Drawing:

Plans and Elevations as Proposed

Scale: As indicated @ A1	Scale: 1:100 1:500	Revision:
Date: 13.02.26	Checked By:	
Drawing No: 532 - 02		

THIS DRAWING IS A COPYRIGHT
All dimension to be checked on site or in the worktop before work commences.
Only figured dimensions to be worked to. Any discrepancies to be reported to
CANNON Architectural Design Ltd.

NOT FOR CONSTRUCTION