

12

11

10

9

8

7

6

5

4

3

2

1

H

G

F

E

D

C

B

A

H

G

F


E

D



C

B


A

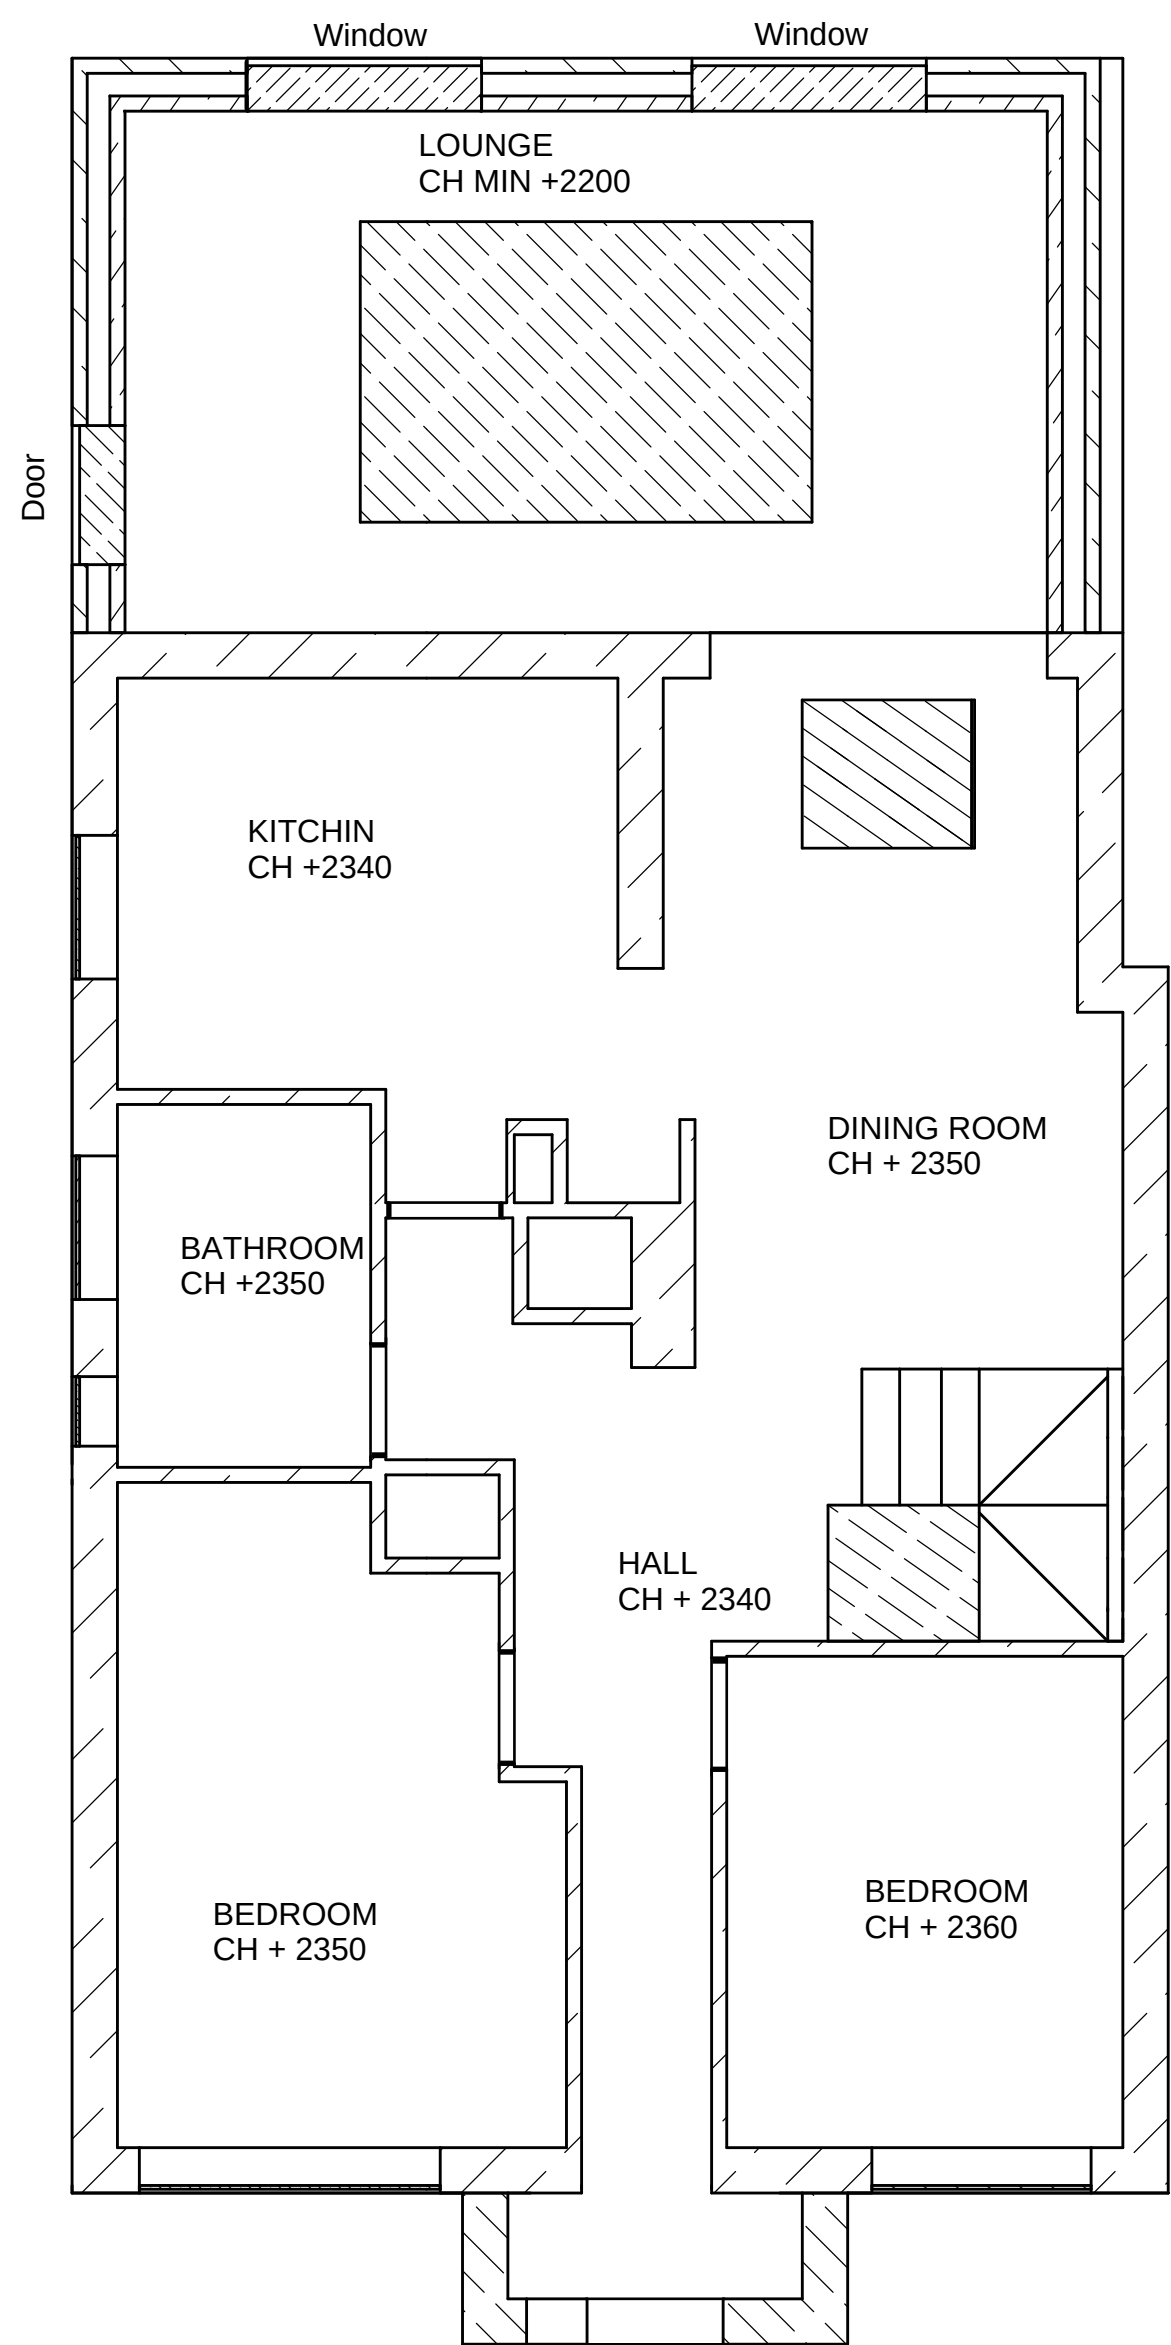

A - A

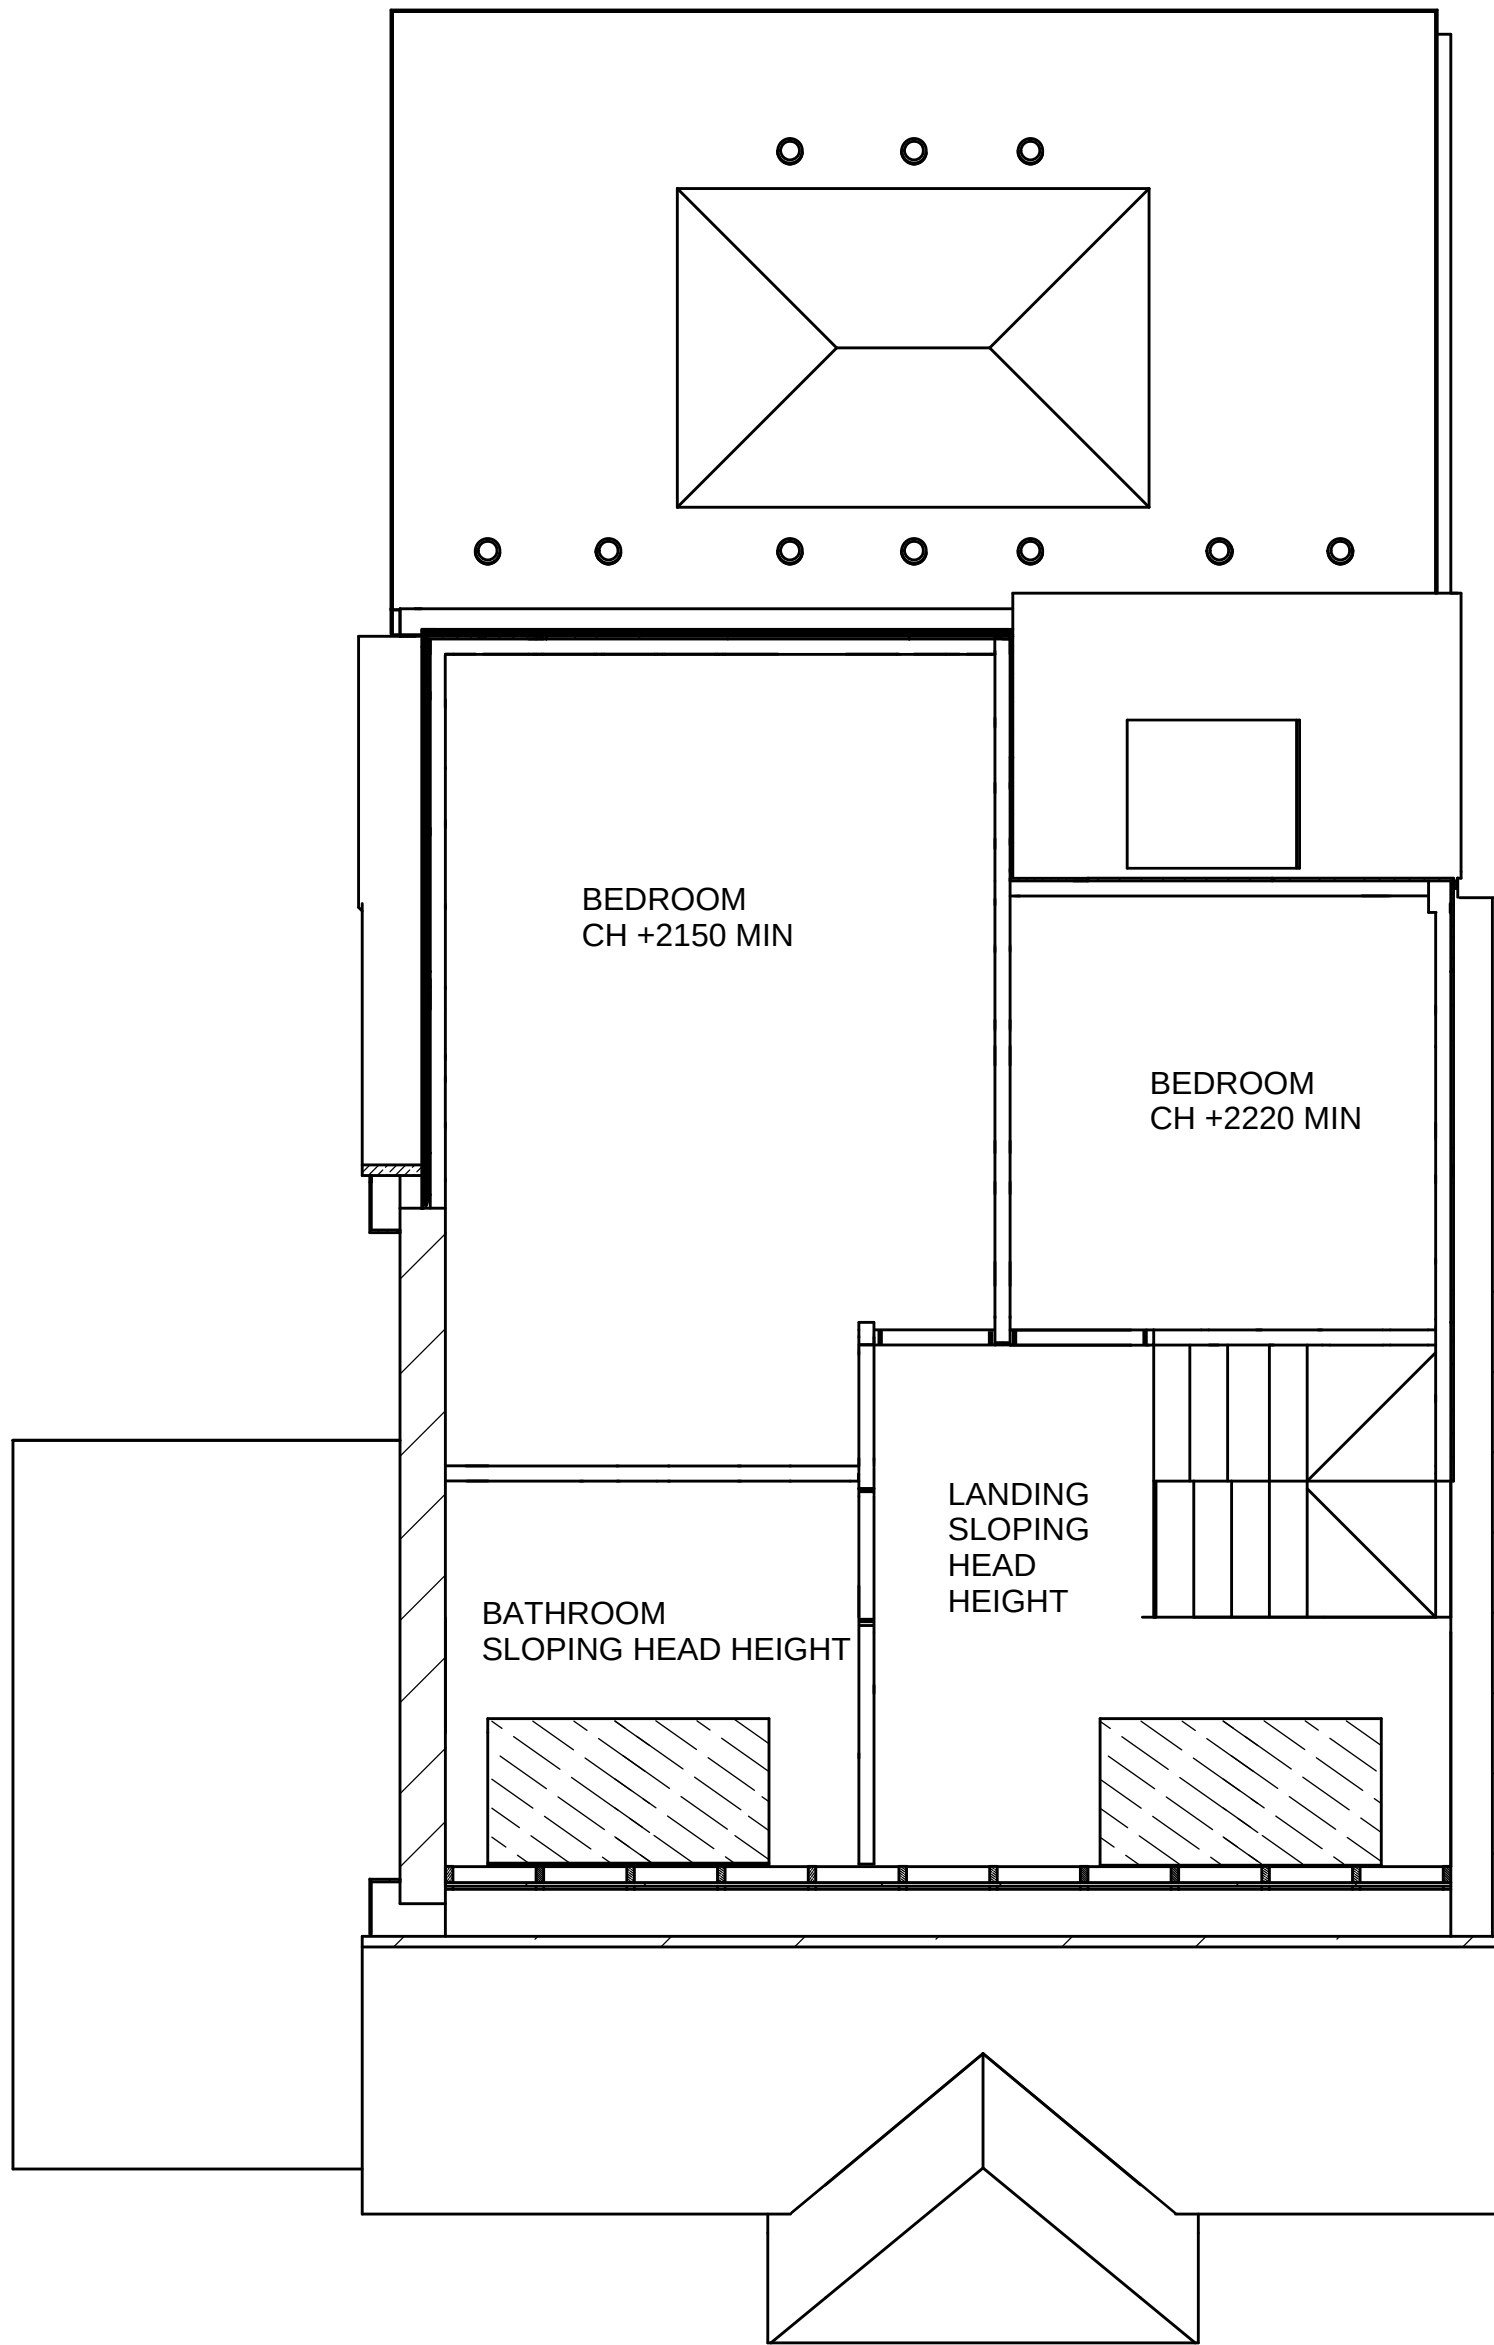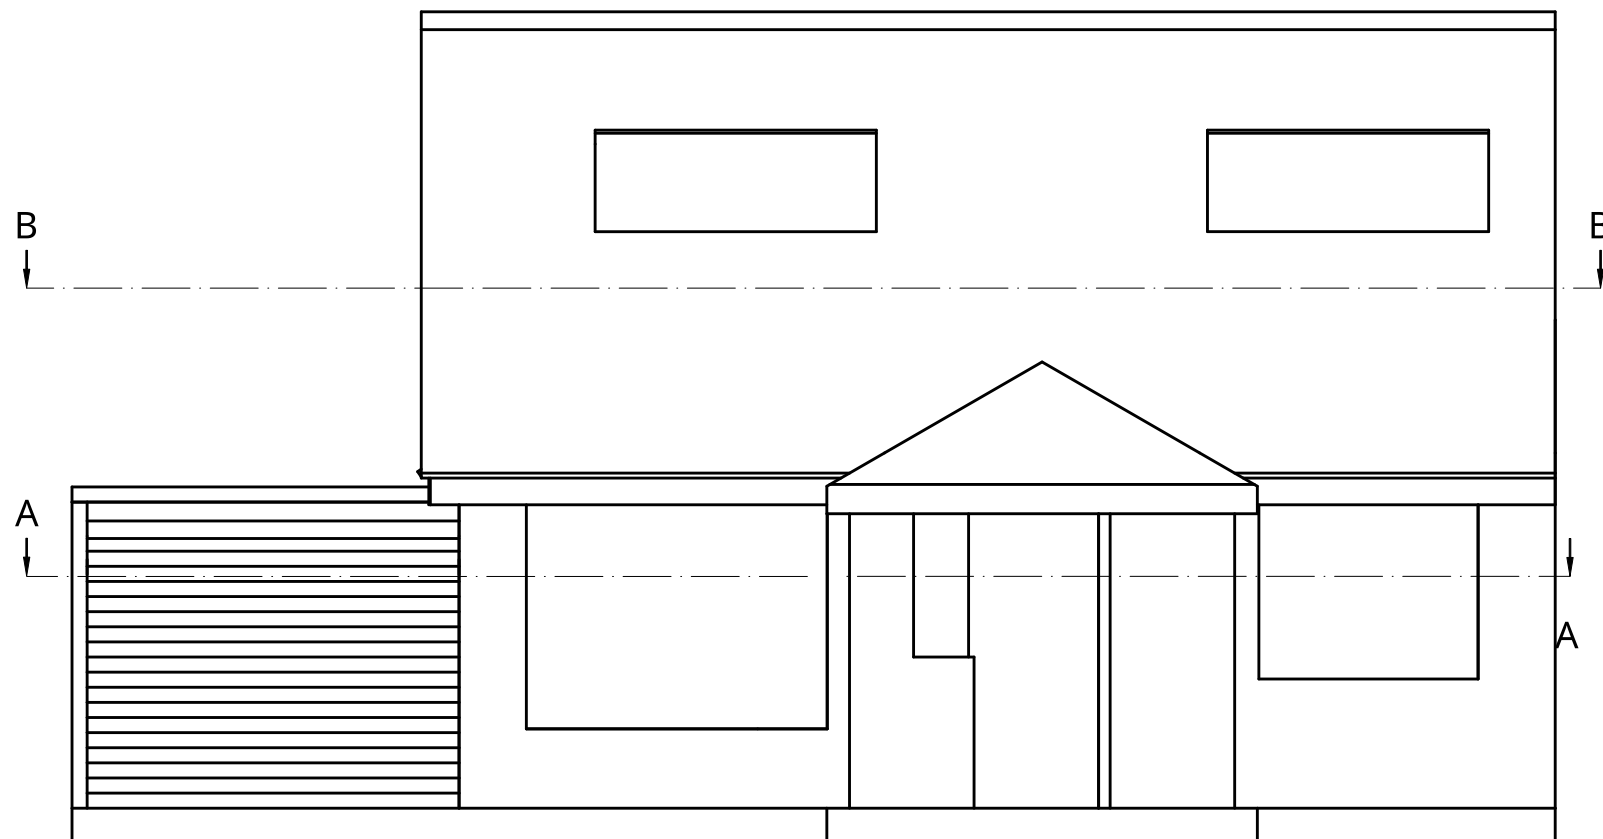

B - B

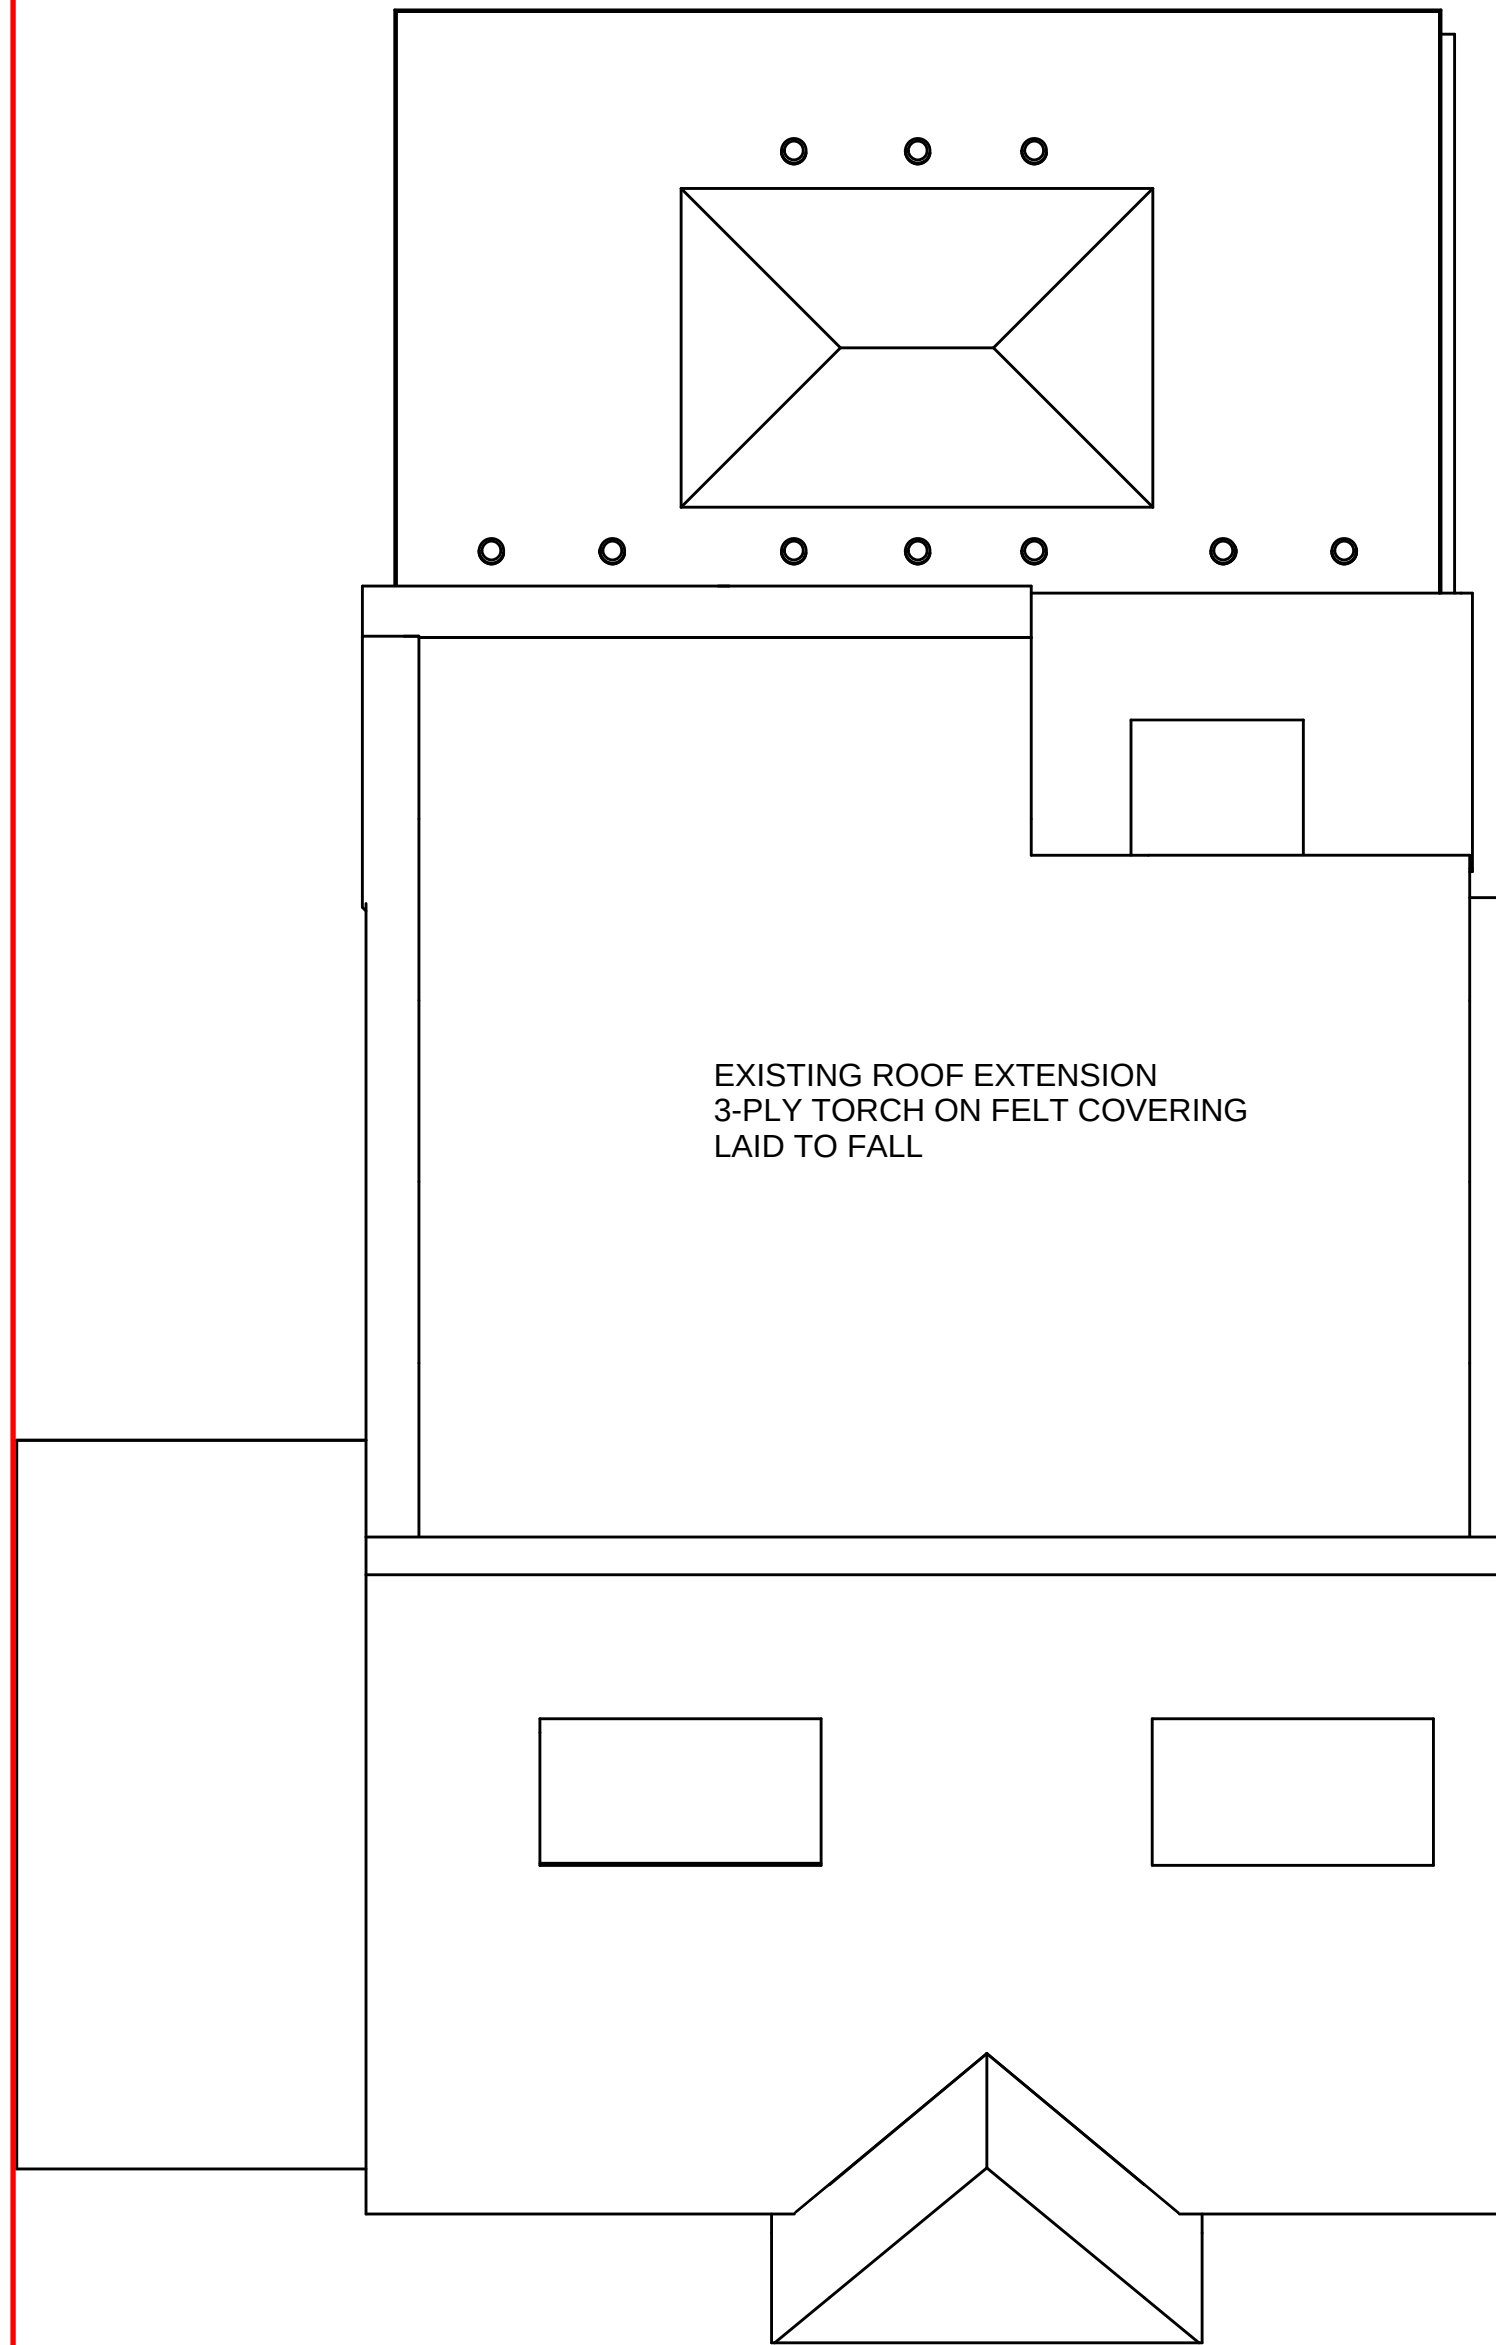

PROPOSED EXTERNAL MATERIALS:

WALLS: MATCH EXISTING BRICKWORK
ROOF: 3-PLY TORCH ON FELT LAID TO FALL
WINDOWS/DOORS: U-PVC RAL 7016/9005
FASCIA/SOFFIT: MATCH EXISTING
RAINWATER GOODS: U-PVC MATCH EXISTING

KEY:

— SITE BOUNDARY

UNLESS OTHERWISE SPECIFIED, DIMENSIONS ARE IN MILLIMETERS	DRAWN	NAME BDJ	SIGNATURE	DATE 05/07/26	TITLE 19 MANTON ROAD - PROPOSED FLOOR PLAN		
	CHECKED						
	APPROVED	ACJ		08/07/26			
					SIZE A1	DWG NO. DOC2506001	REV. 3
					SCALE 1:50	SHEET 1 of 1	