

12

11

10

9

8

7

6

5

4

3

2

1

H

H

G

G

F

F

E

E

D

D

C


C

B



B

A


A

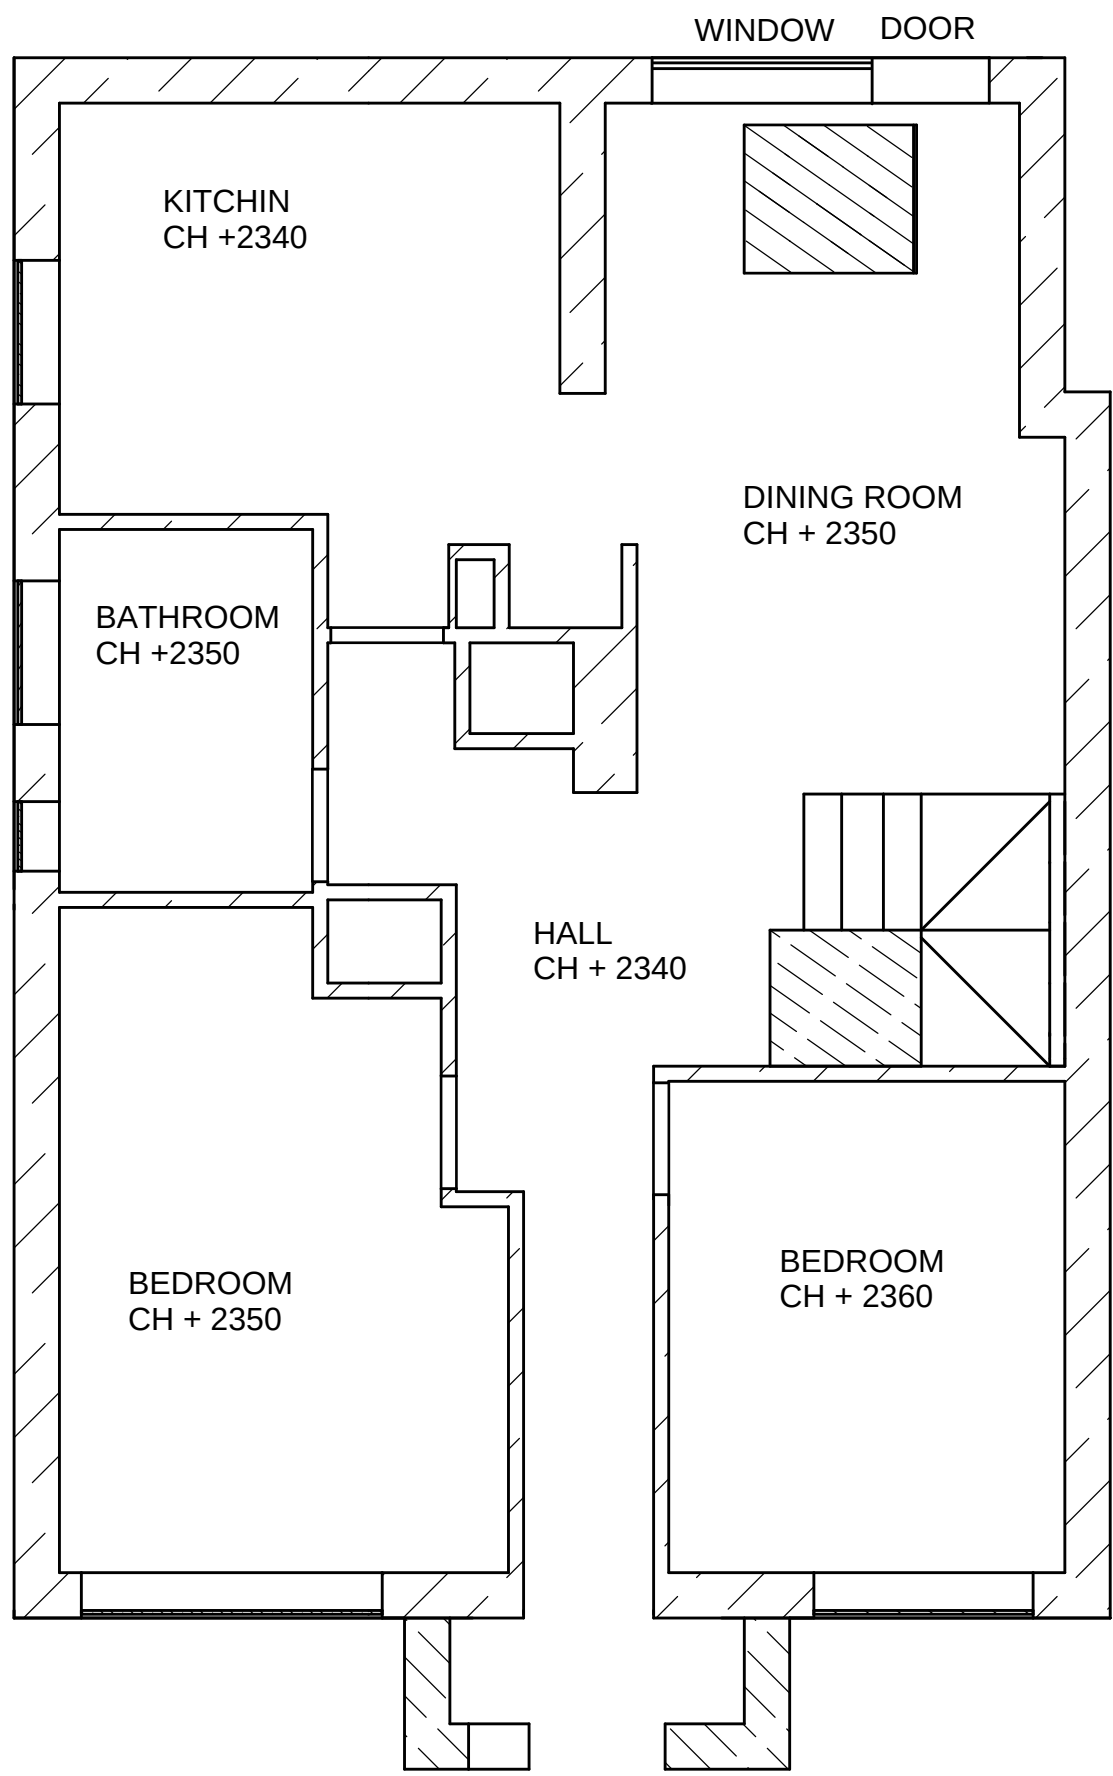

A - A

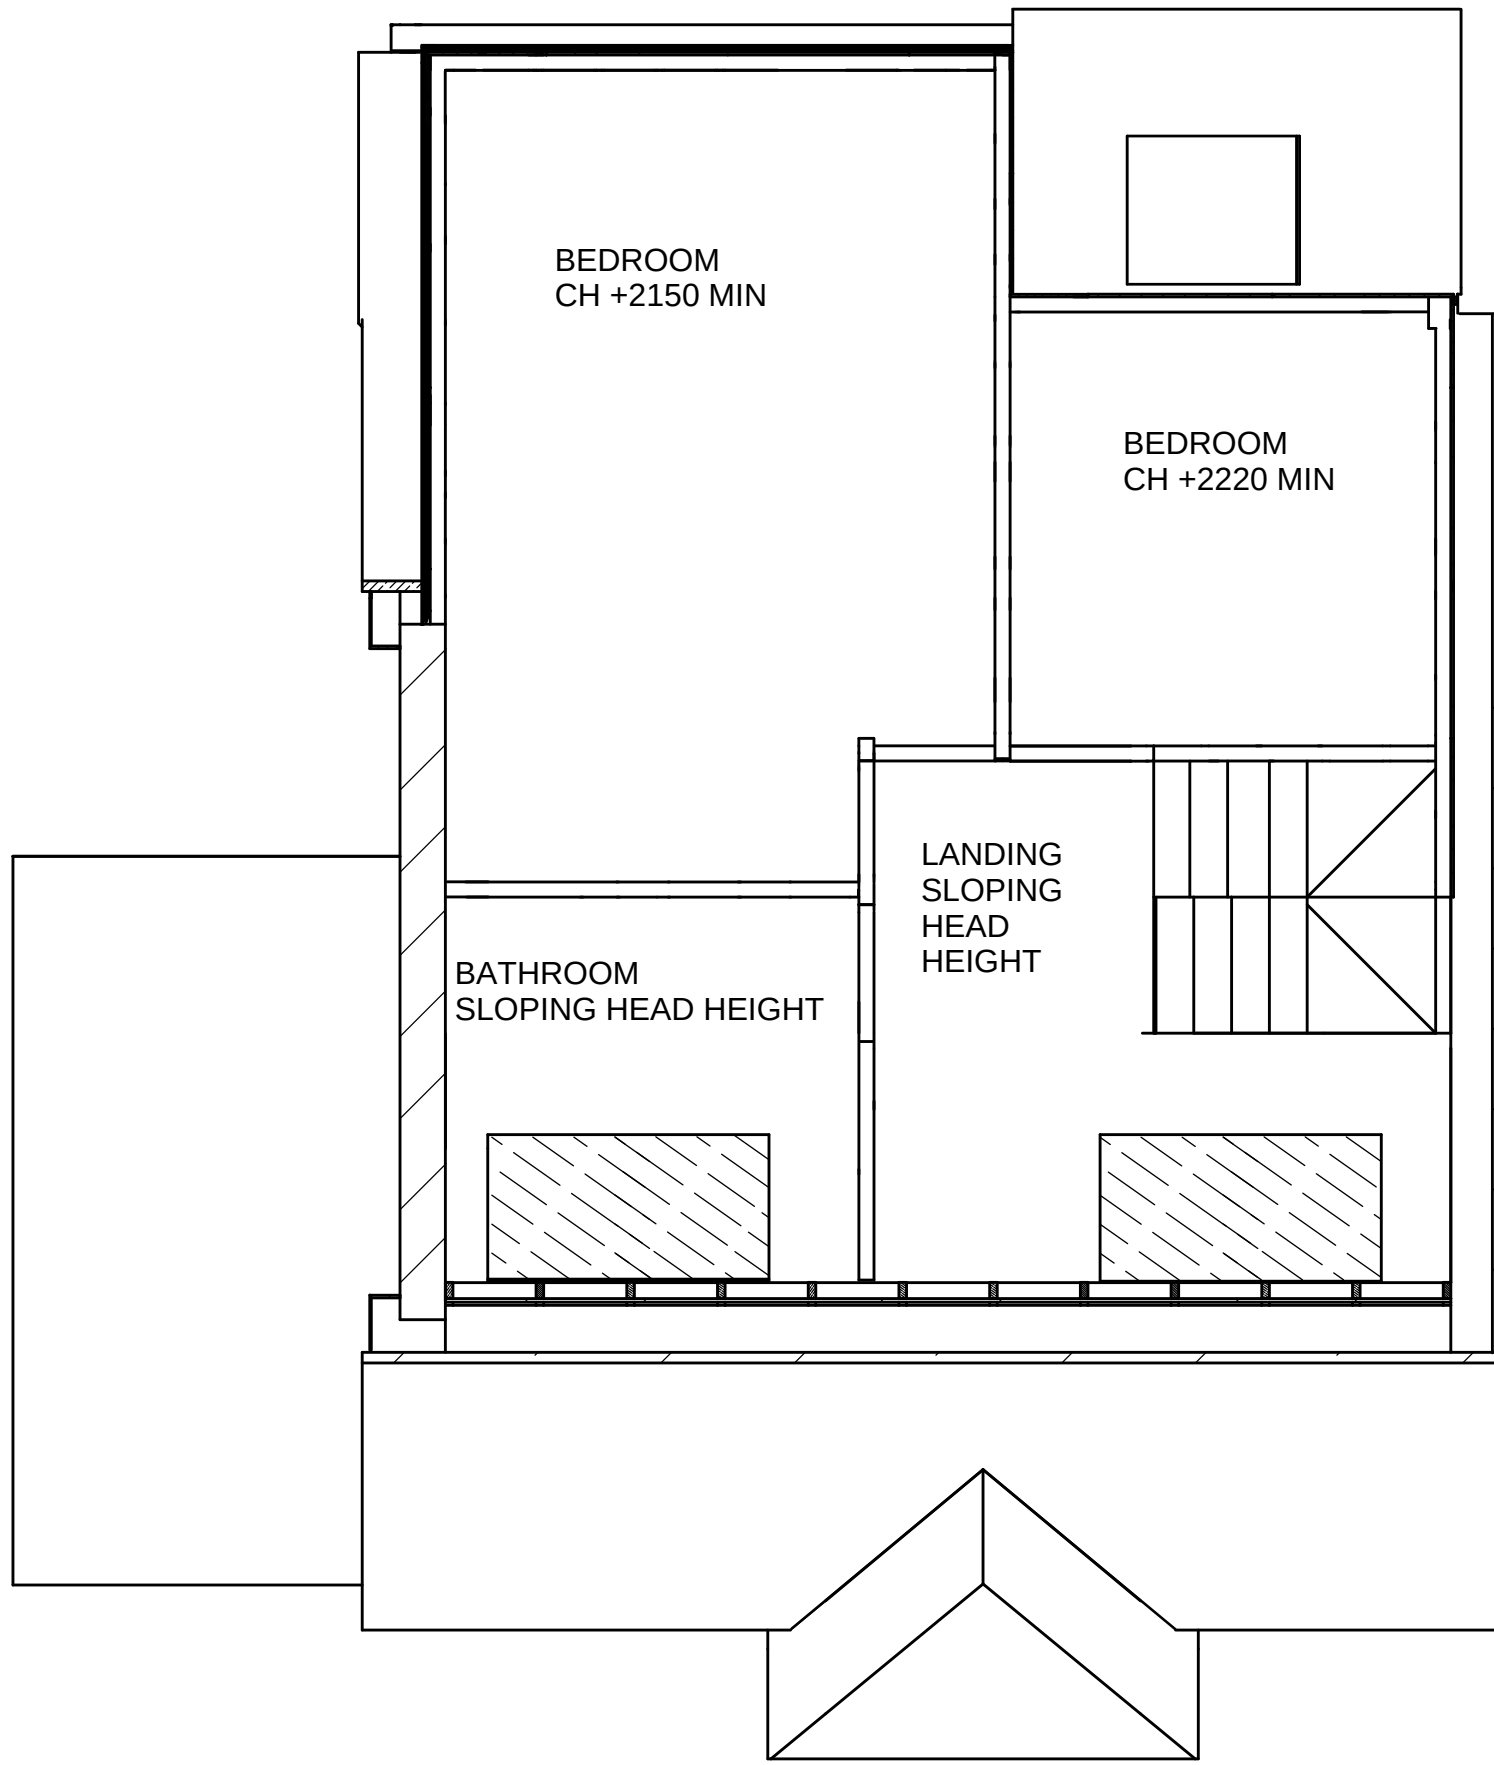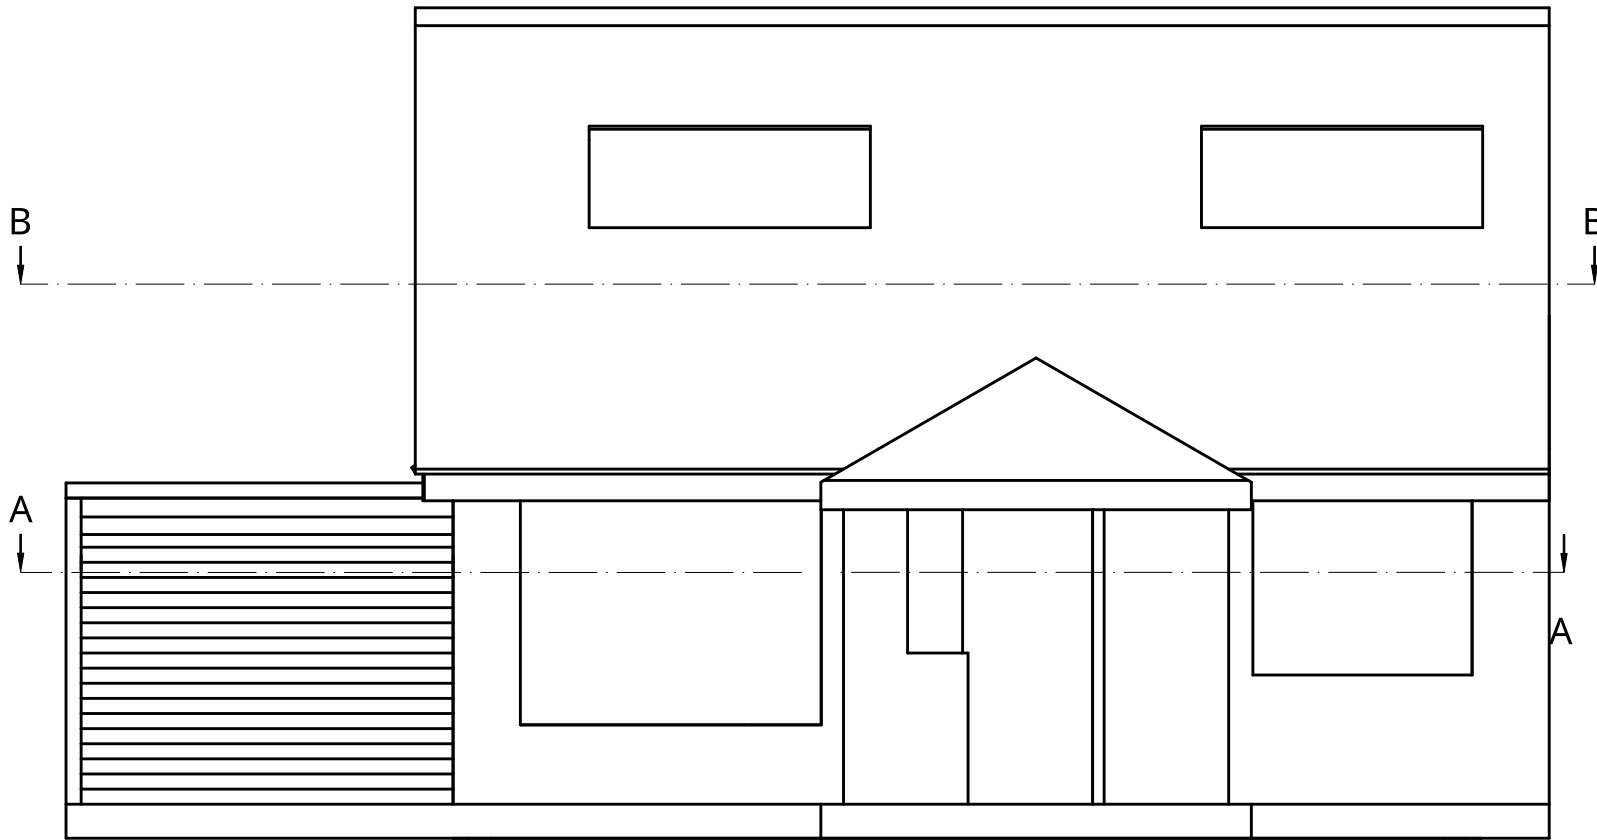

B - B

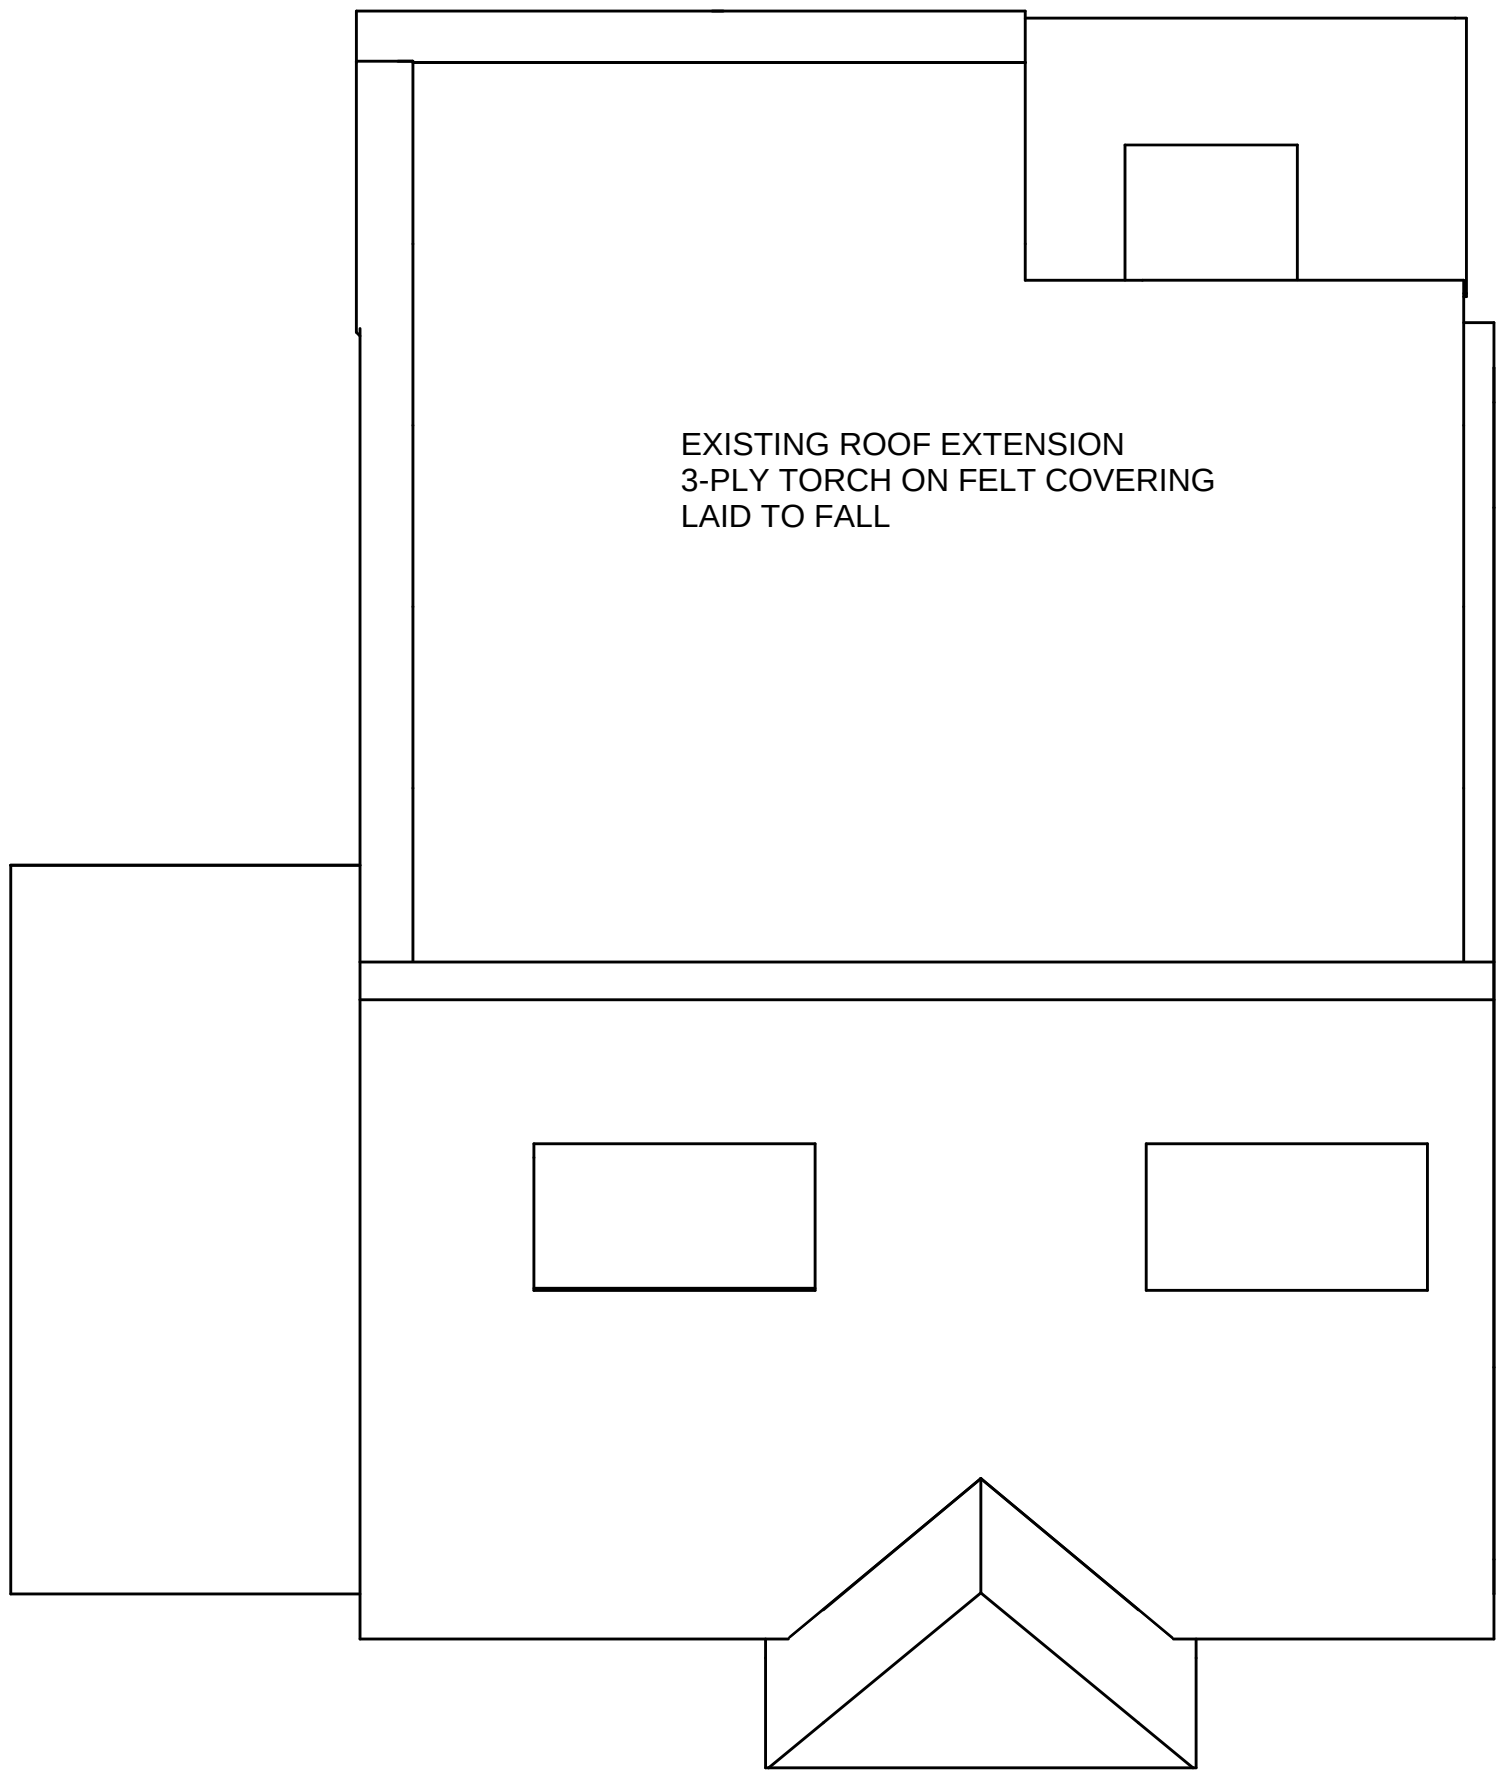

UNLESS OTHERWISE SPECIFIED, DIMENSIONS ARE IN MILLIMETERS	DRAWN	NAME BDJ	SIGNATURE	DATE 05/07/26	TITLE 19 MANTON ROAD - EXISTING FLOOR PLAN		
	CHECKED						
	APPROVED	ACJ		08/07/26			
	SIZE A1		DWG NO. DOC2506001		REV. 3		
	SCALE 1:50				SHEET 1 of 1		