



SITE PLAN
SCALE 1:1000

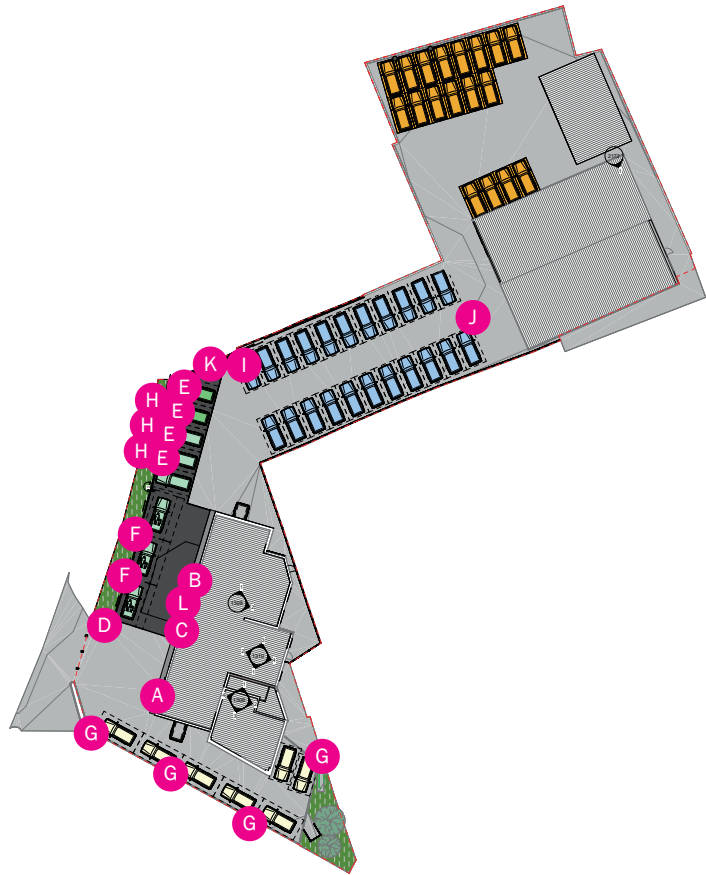

- A 3.6m WALL MOUNTED MONOLITH
- B BUILT UP LETTERS
- C OPENING HOURS
- D DIRECTIONAL TOTEM
- E SINGLE LEG SS PS - 'P' LOGO - 4 QTY
- F SINGLE LEG SS PS - 'PARENT AND CHILD' LOGO - 2 QTY
- G DOUBLE LEG SS PS - DEMONSTRATOR PARKING - 4 QTY
- H SELEKT FLAG POLE SIGN 6M - 3 QTY
- I SELEKT COMMS PANEL
- J SELEKT TOTEM
- K 8m VOLVO SELEKT WALL
- L 6m ENTRANCE PORTAL

 

CLIENT :
VOLVO

PROJECT :
EXTERNAL SIGNAGE

SITE REFERENCE :
ENDEAVOUR AUTOMOTIVE LETCHWORTH

PRODUCT TYPE/DOCUMENT TITLE :
SITE SCHEDULE

PAGE TITLE :
SITE PLAN

DRAWING NO :
SS-VOL-V31427-1.1

DESIGN STATUS :
NOT FOR CONSTRUCTION

PAGE : 1/19

BY: KG

SCALE @ A3 :
AS SHOWN

REV : B

DATE : 10.12.25