



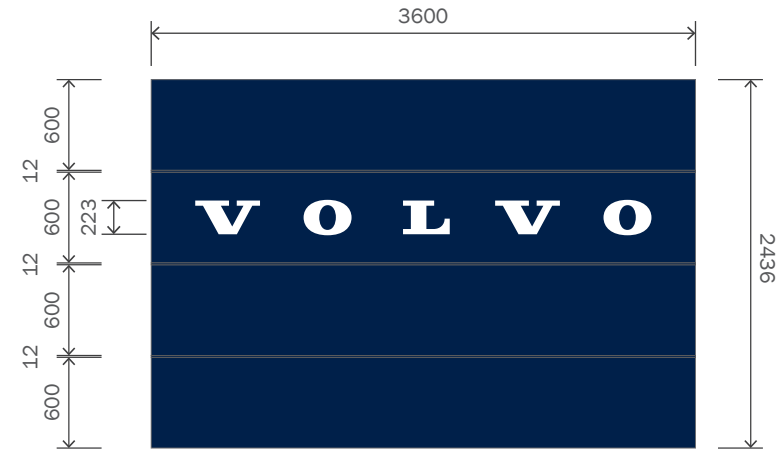

FRONT ELEVATION
scale 1:50

 

SIDE ELEVATION
scale 1:50

GENERAL SPECIFICATION

1 off part illuminated wall mounted Monolith signs.

CONSTRUCTION

Face panels constructed from 3mm aluminium powdercoated BLUE RAL 5013, 30% GLOSS. Central panel to have fret cut 8mm shoulder cut, pushed through OPAL 050 acrylic letters. Full backtray constructed from support frame sections from 3mm folded aluminium with mitred corners. Outside faces to be powdercoated GREY RAL 7024, 30% GLOSS. Horizontal brackets from 3mm folded aluminium to be mill finish. Face panels to be fixed to horizontal brackets via 50mm metal fastfix and ST4.2 x 25mm self-drilling screws touched up BLUE RAL 5013. Lengths of Merson interlock extrusion for joining panel splits.

**Please see construction drawing for details.*

ILLUMINATION


'VOLVO' text is internally illuminated by white CHIPLITE CL-XOL LEDs modules mounted on two parts lightbox from folded 0.9mm pre-coated WHITE aluminium with 114mm returns to all sides. 1 No. module Mean Well 12V 60W transformer.

INSTALLATION

Sign to be fixed to existing background via site specify fixings.


SIZE

O/A size: 3600mm x 2436mm x 125mm.
HTUS - approx 911mm

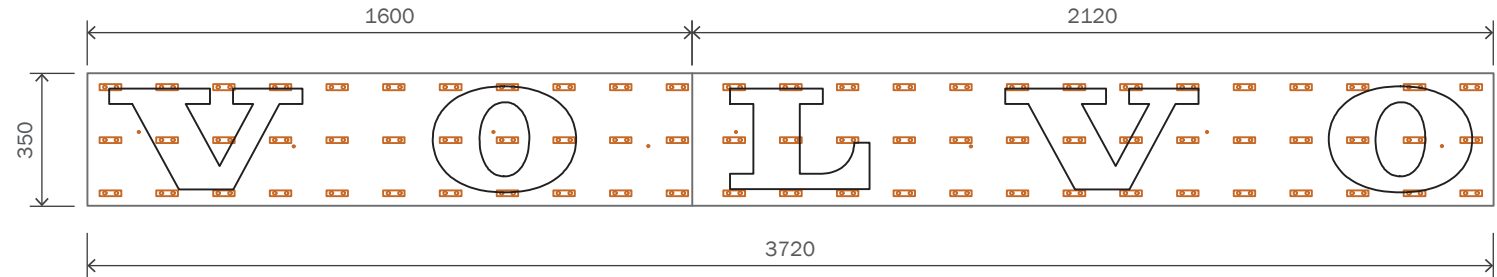

LED LAYOUT
scale 1:20

NOTES
Lighting Layout & Quantities TBC

 

CLIENT :
VOLVO
PROJECT :
EXTERNAL SIGNAGE
SITE REFERENCE :
ENDEAVOUR AUTOMOTIVE LETCHWORTH

PRODUCT TYPE/DOCUMENT TITLE :
SITE SCHEDULE
PAGE TITLE :
SIGN A - 3.6m WALL MOUNTED MONOLITH
DRAWING NO :
SS-VOL-V31427-1.3

PAGE :
3/19

DESIGN STATUS :
NOT FOR CONSTRUCTION
BY: KG SCALE @ A3 : AS SHOWN REV : B DATE : 10.12.25