


The copyright in all designs, drawings, schedules, specifications, and any other documentation prepared by Sustainable Planning Design Studio Ltd. shall remain the property of Sustainable Planning Design Studio Ltd and must not be reissued, loaned or copied without prior written consent.

This drawing is to be read in conjunction with all architectural drawings, schedules and specifications, and all relevant consultants' information relating to the project. Refer any found discrepancies to Sustainable Planning Design Studio Ltd.

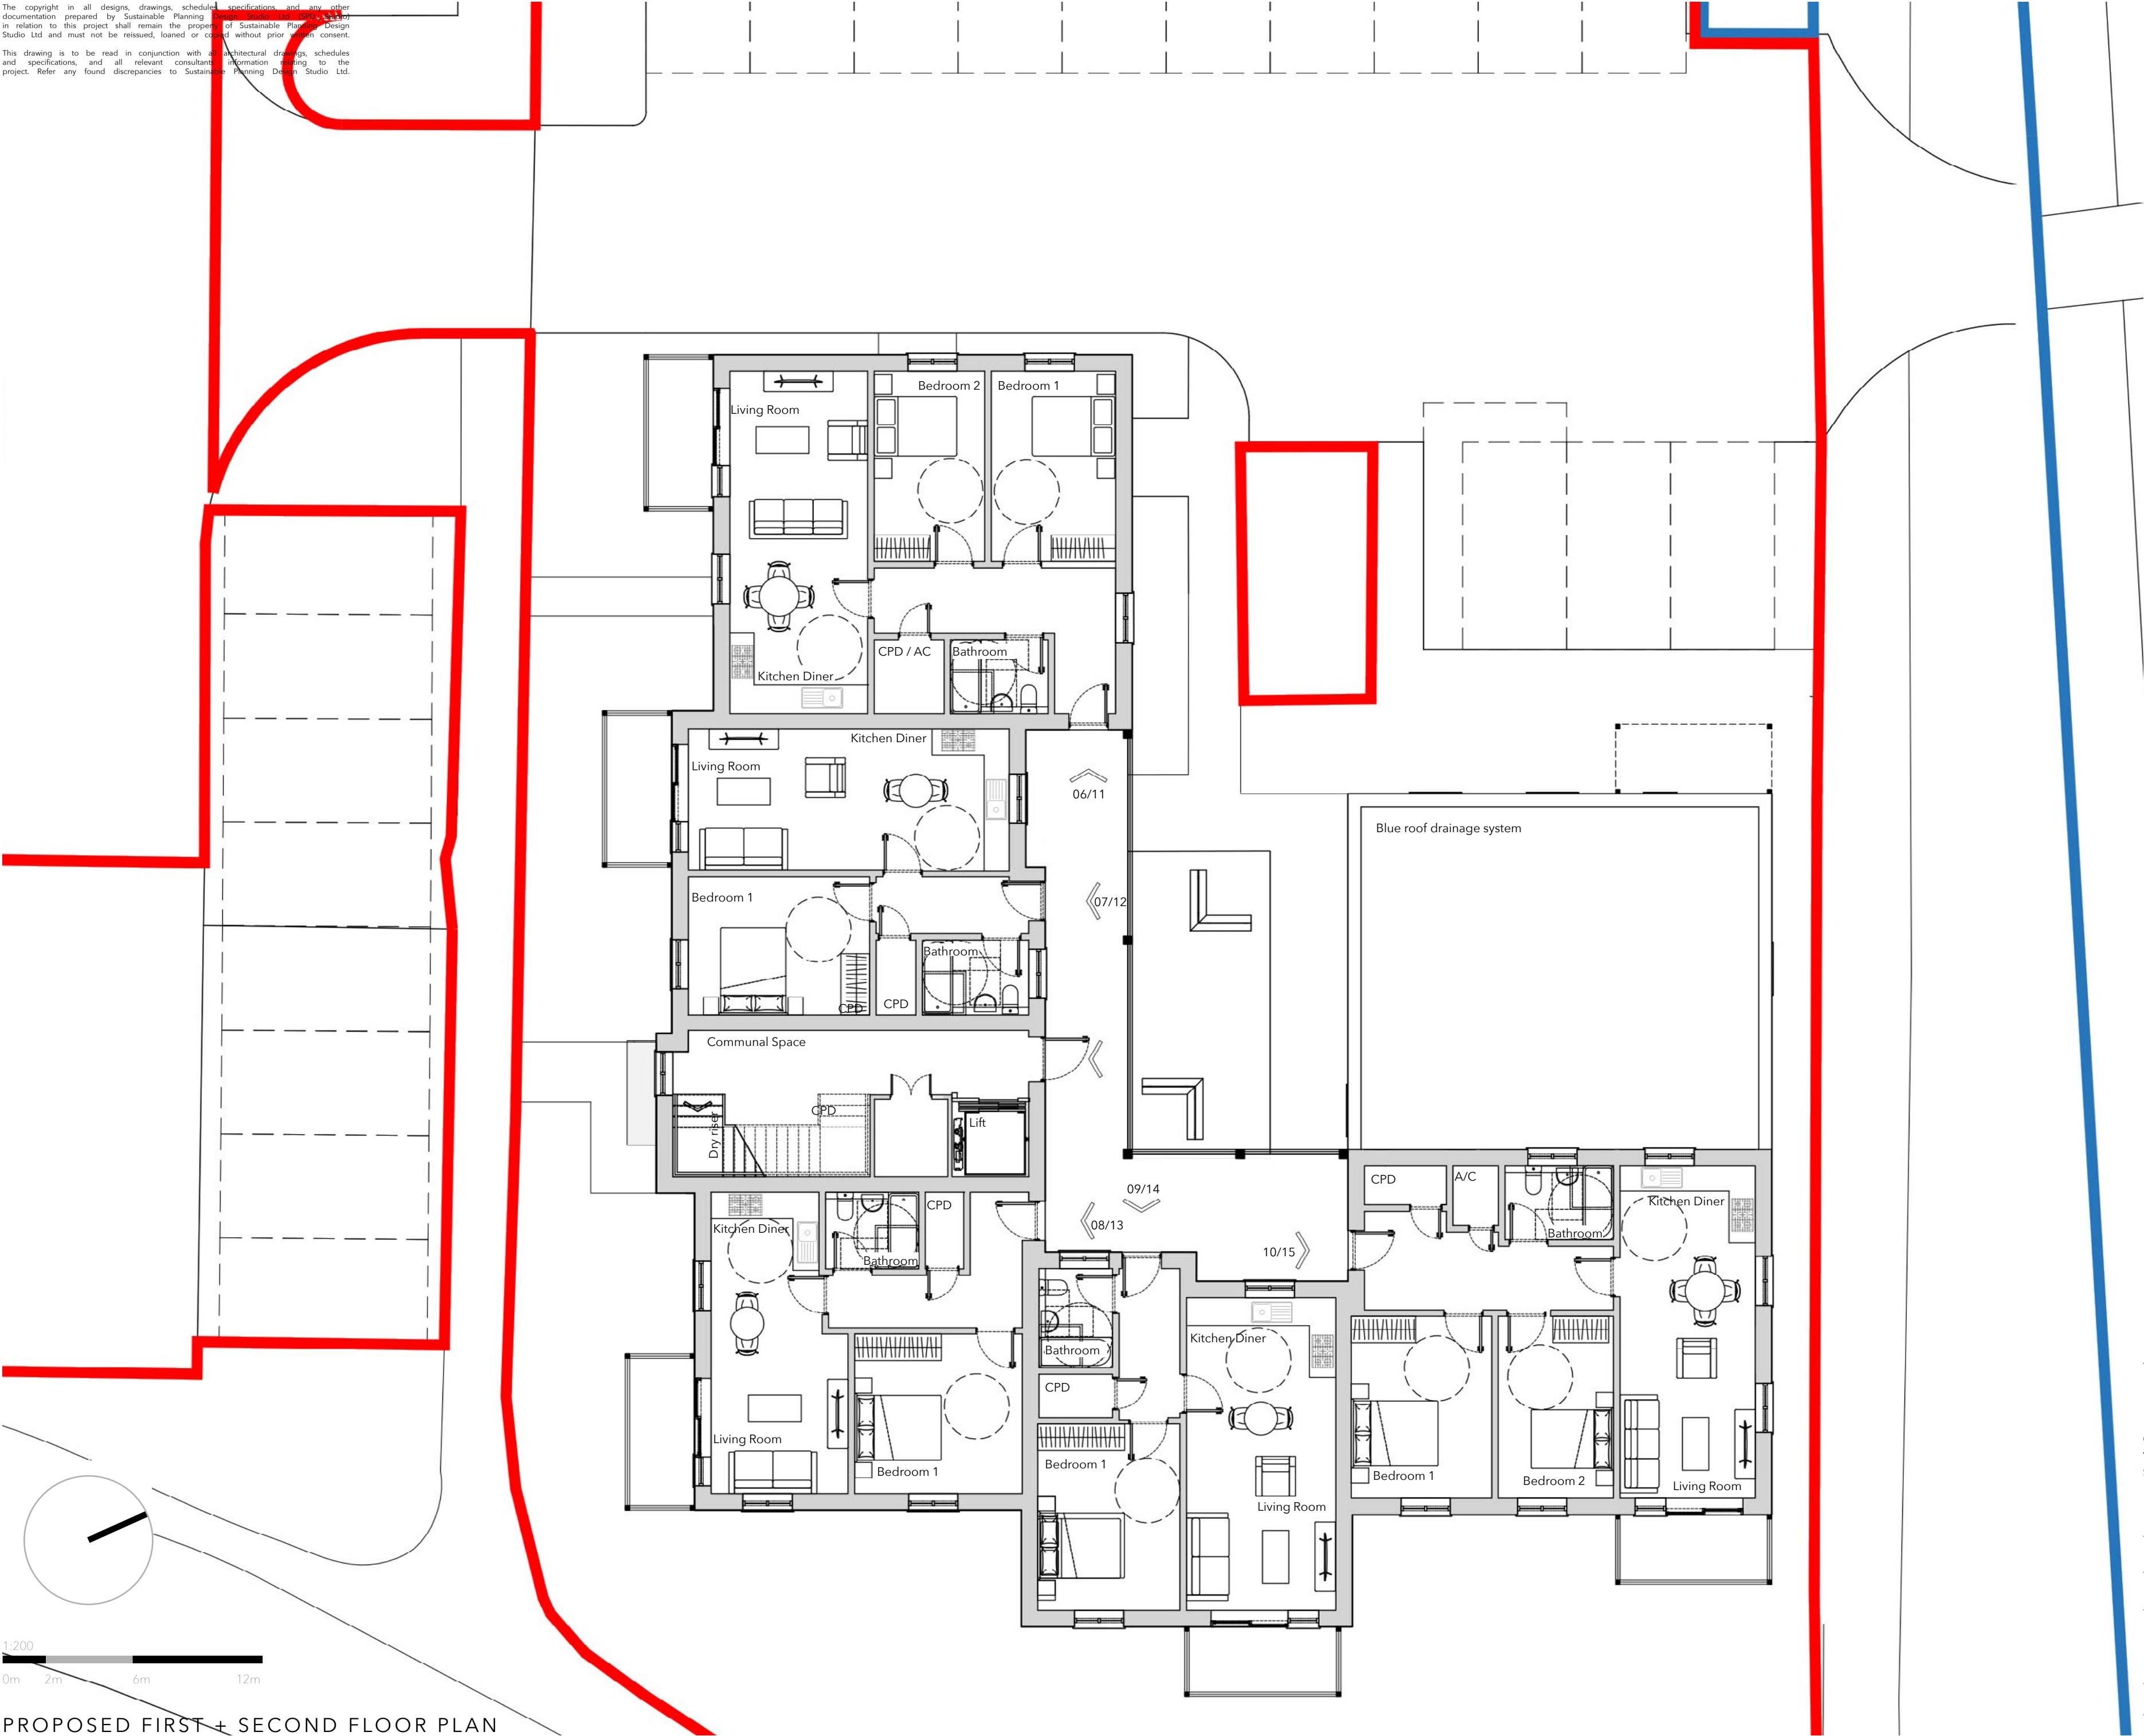

PROPOSED FIRST + SECOND FLOOR PLAN

10 Updated windows	PS	JH	11.09.24
Rev.Amendment	Drawn	Checked	Date

SPDSTUDIO

SUSTAINABLE . PLANNING . DESIGN

RESIDENTIAL DEVELOPMENT

PROP FIRST + SECOND FLOOR PLAN

SETTLE GROUP

NO. 3-5 NEWELLS
LETCHWORTH GARDEN CITY
SG6 2PH

MB018.311.10 1:100 @ A2 30.11.2023

WWW.SPD-STUDIO.CO.UK