


The copyright in all designs, drawings, schedules, specifications, and any other documentation prepared by Sustainable Planning Design Studio Ltd shall remain the property of Sustainable Planning Design Studio Ltd and must not be reissued, loaned or copied without prior written consent.

This drawing is to be read in conjunction with all architectural drawings, schedules and specifications, and all relevant consultants' information relating to the project. Refer any found discrepancies to Sustainable Planning Design Studio Ltd.

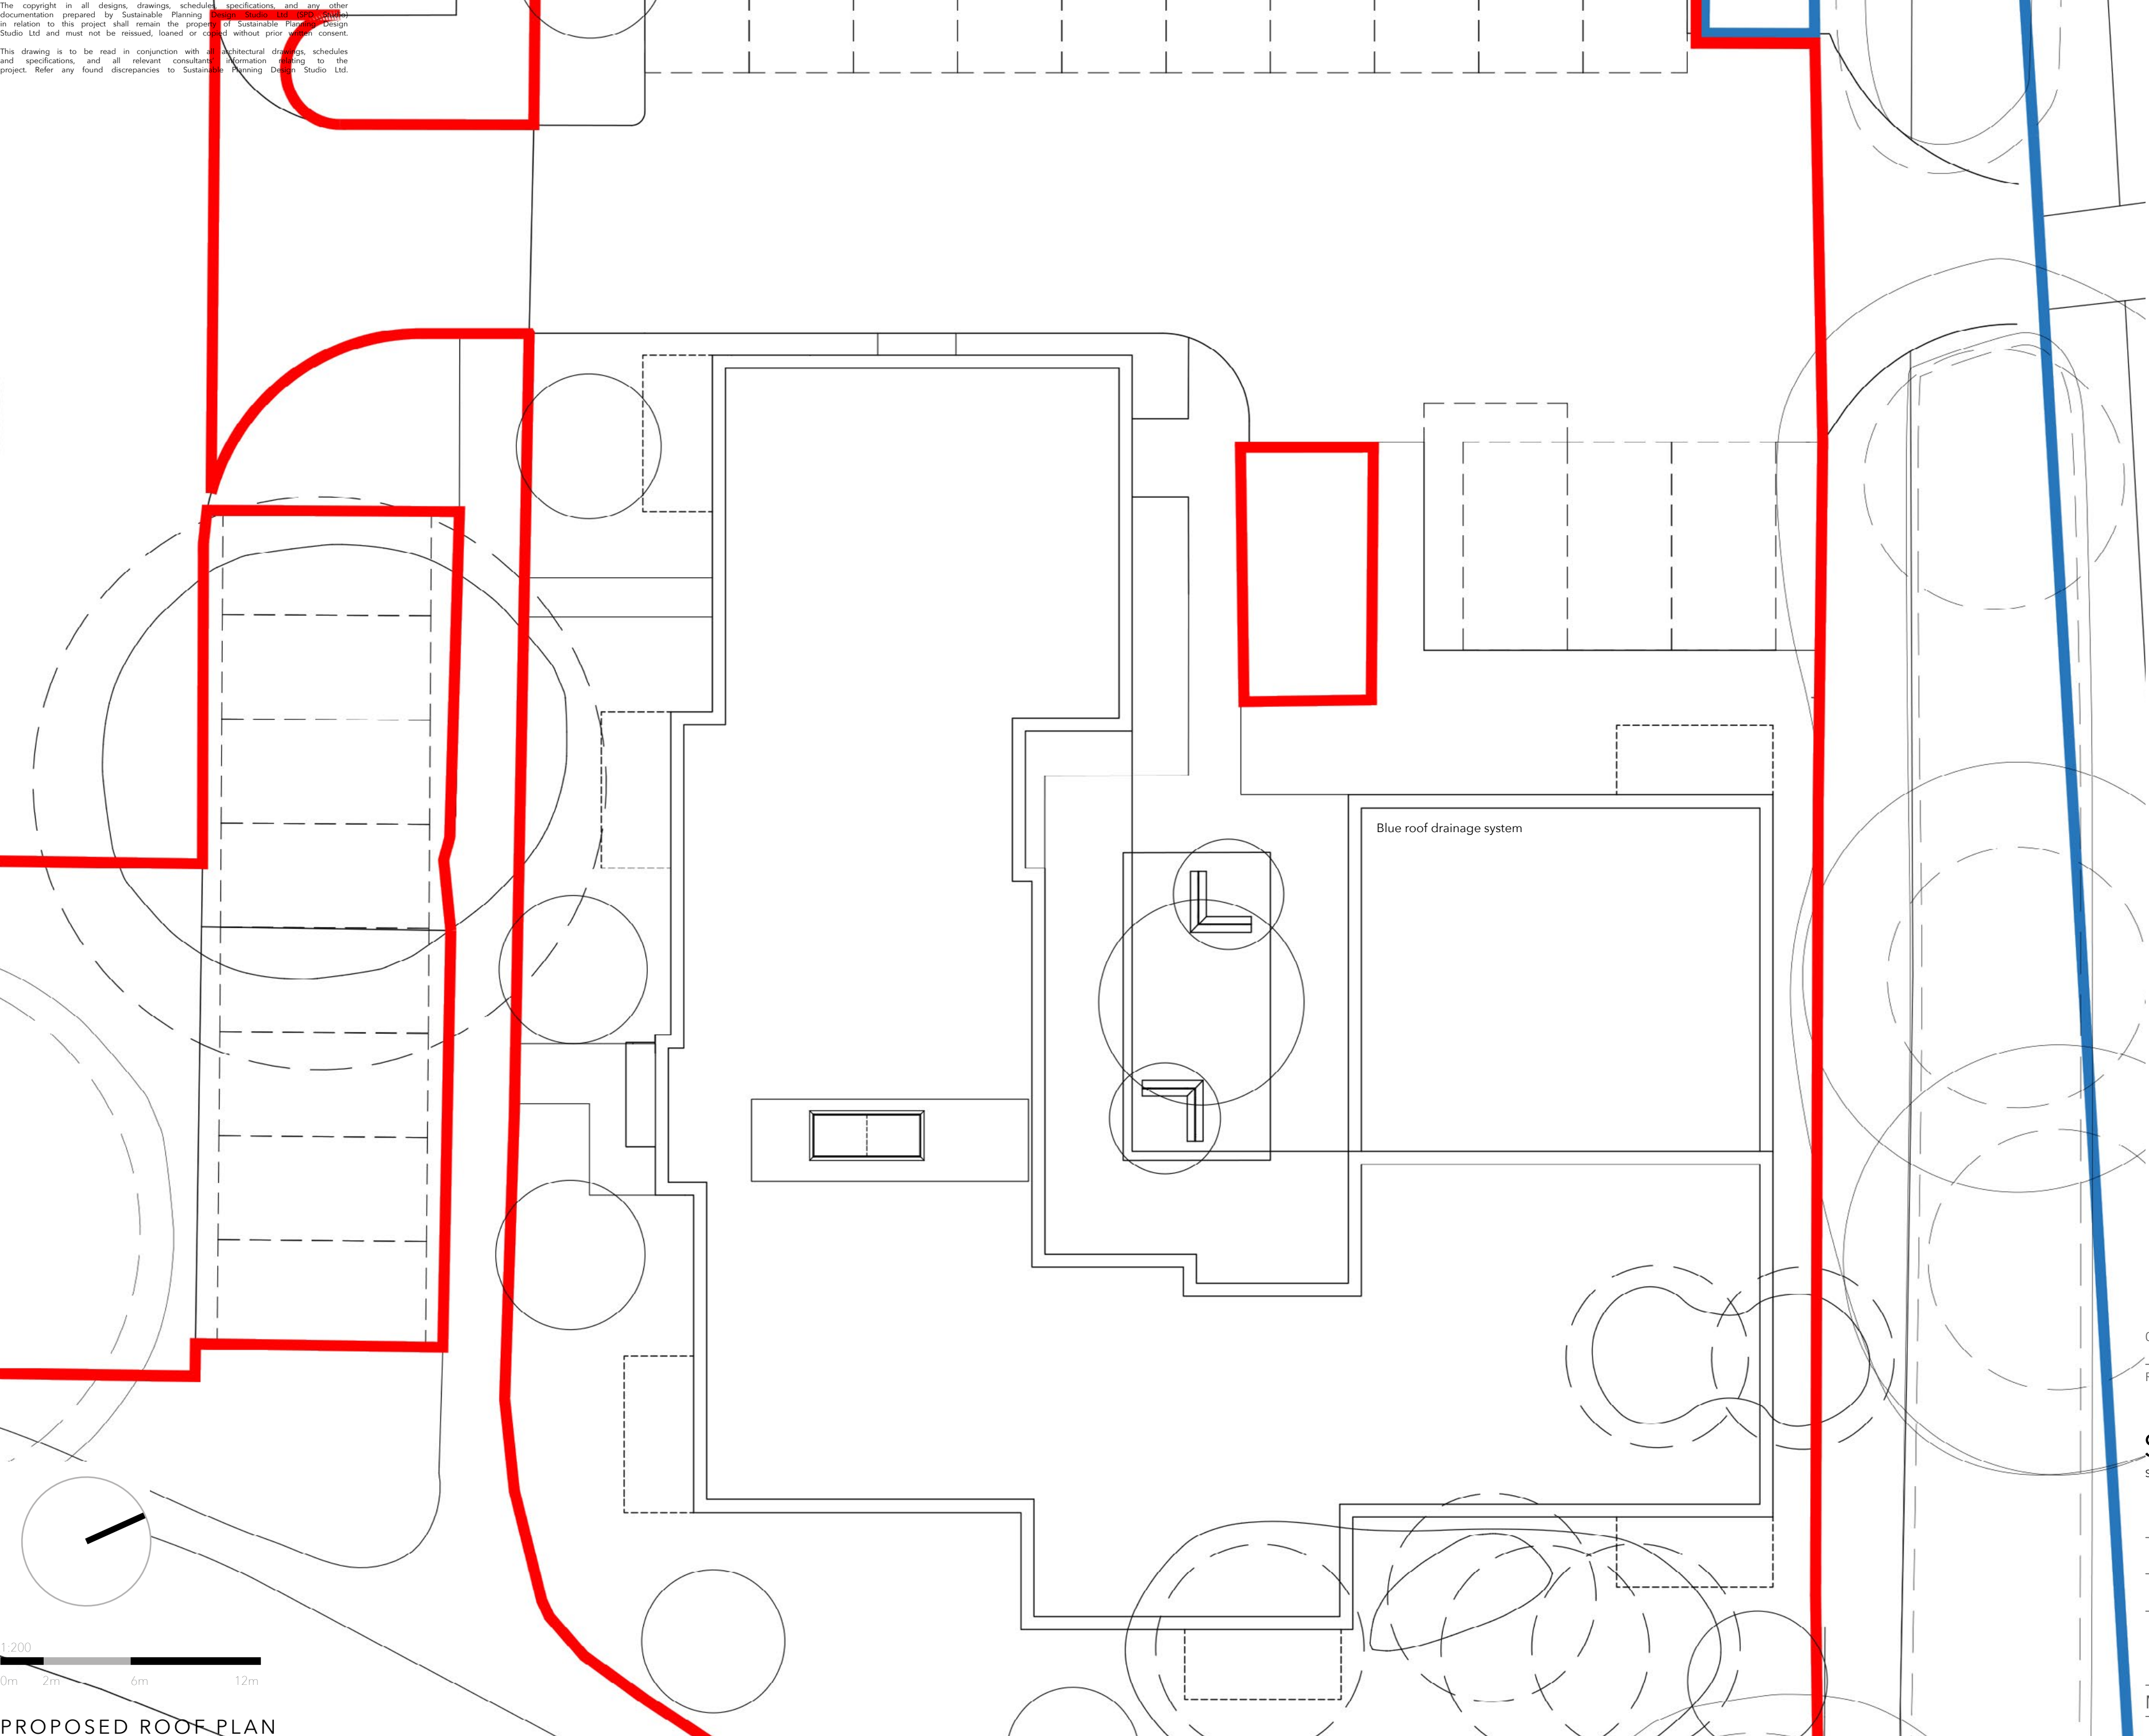

1:200

0m 2m 6m 12m

PROPOSED ROOF PLAN

04	Updated landscaping	PS	JH	11.09.24
Rev.	Amendment	Drawn	Checked	Date

SPDSTUDIO
SUSTAINABLE . PLANNING . DESIGN



RESIDENTIAL DEVELOPMENT

PROP ROOF PLAN

SETTLE GROUP

NO. 3-5 NEWELLS
LETCWORTH GARDEN CITY
SG6 2PH

MB018.312.04 1:100 @ A2 23.02.24

WWW.SPD-STUDIO.CO.UK