




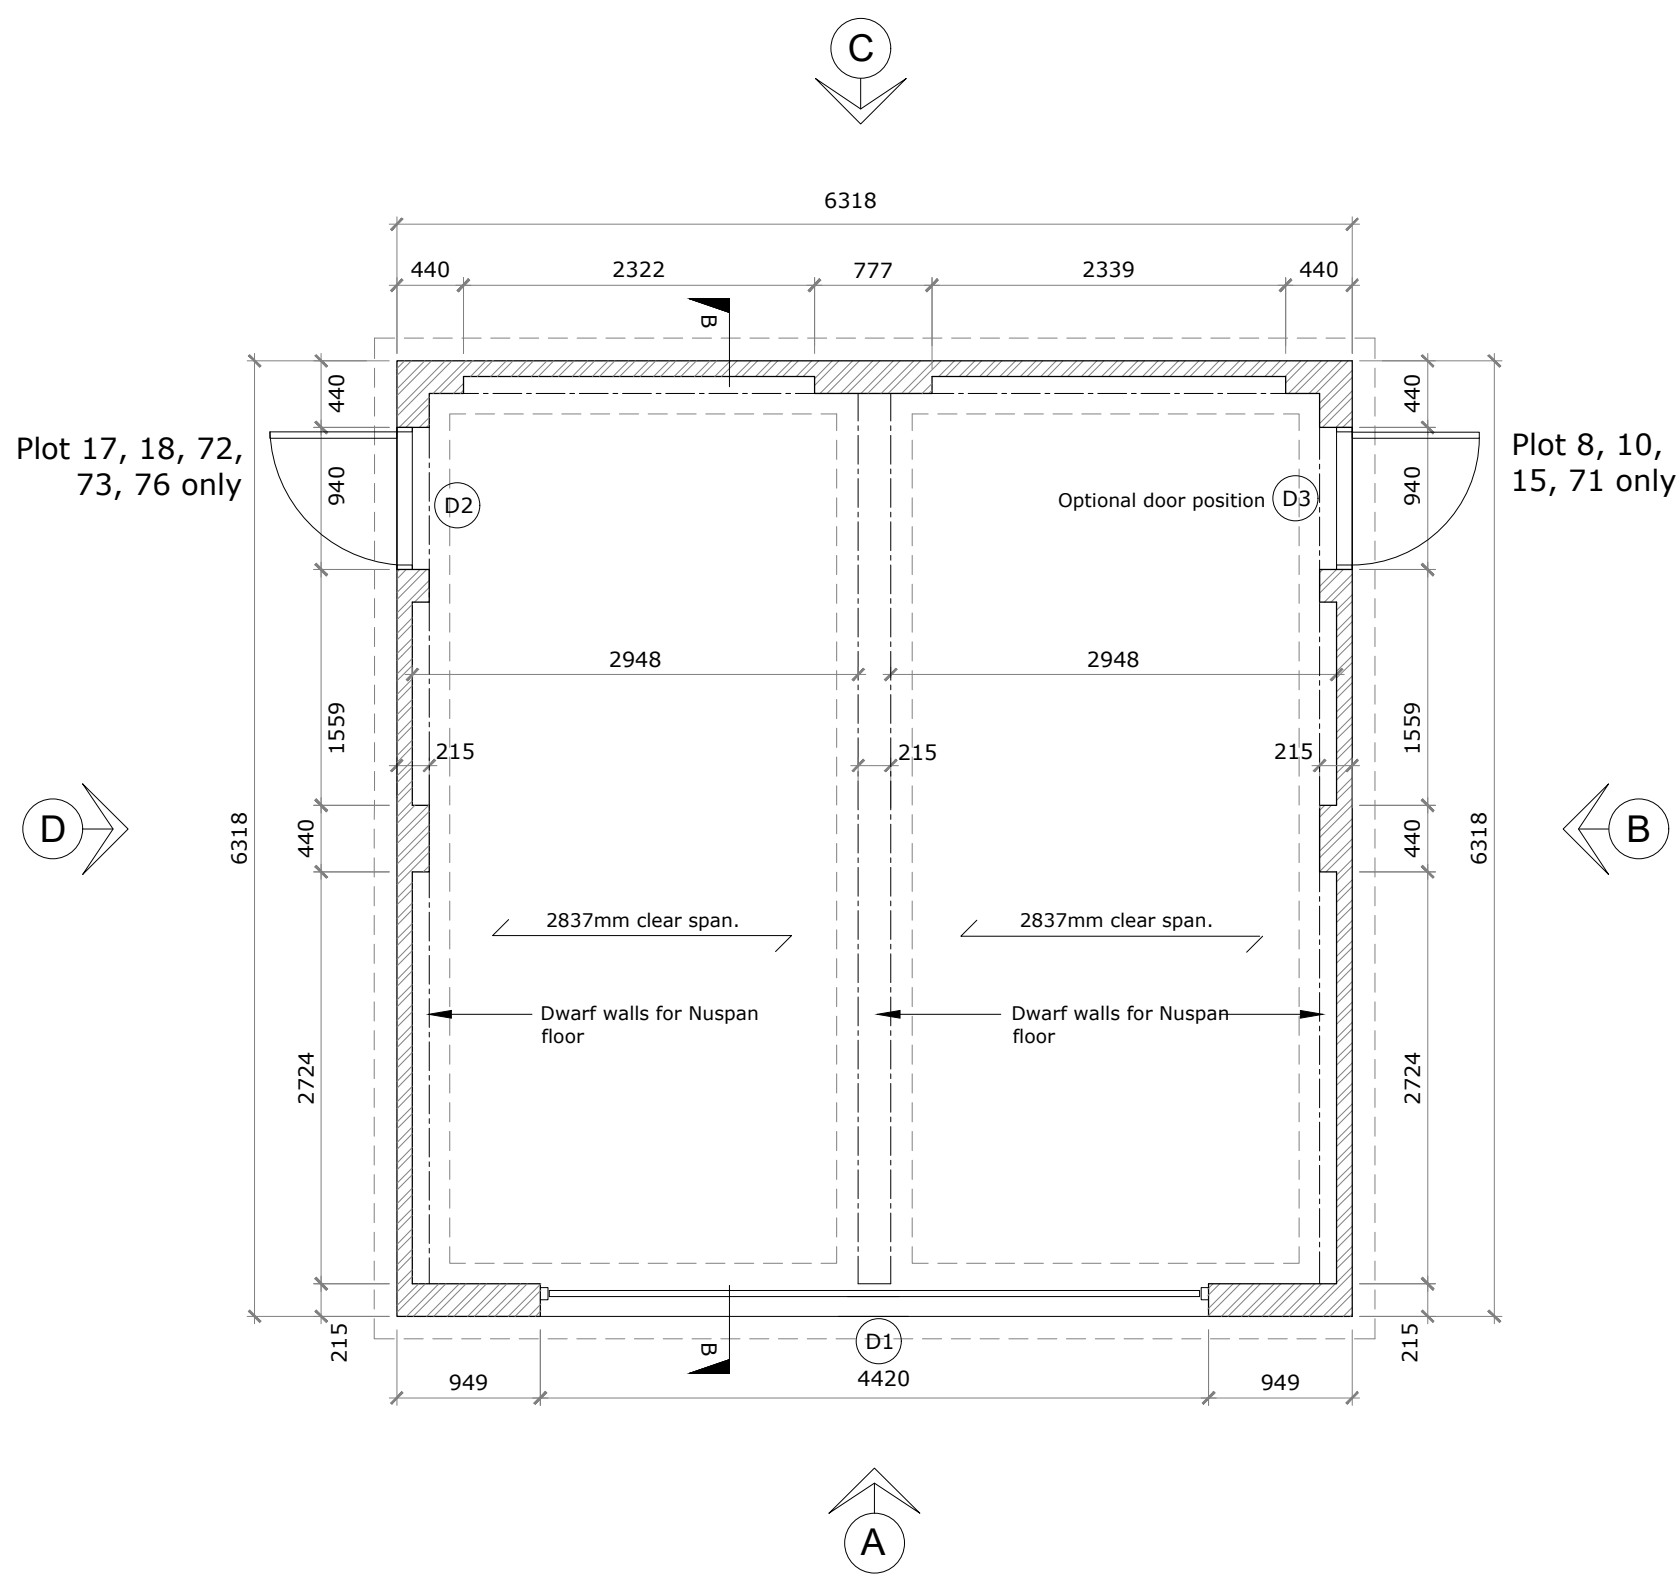

Floor Plan
Plots 8, 10, 15, 17,
18, 71, 72, 73, 76 As

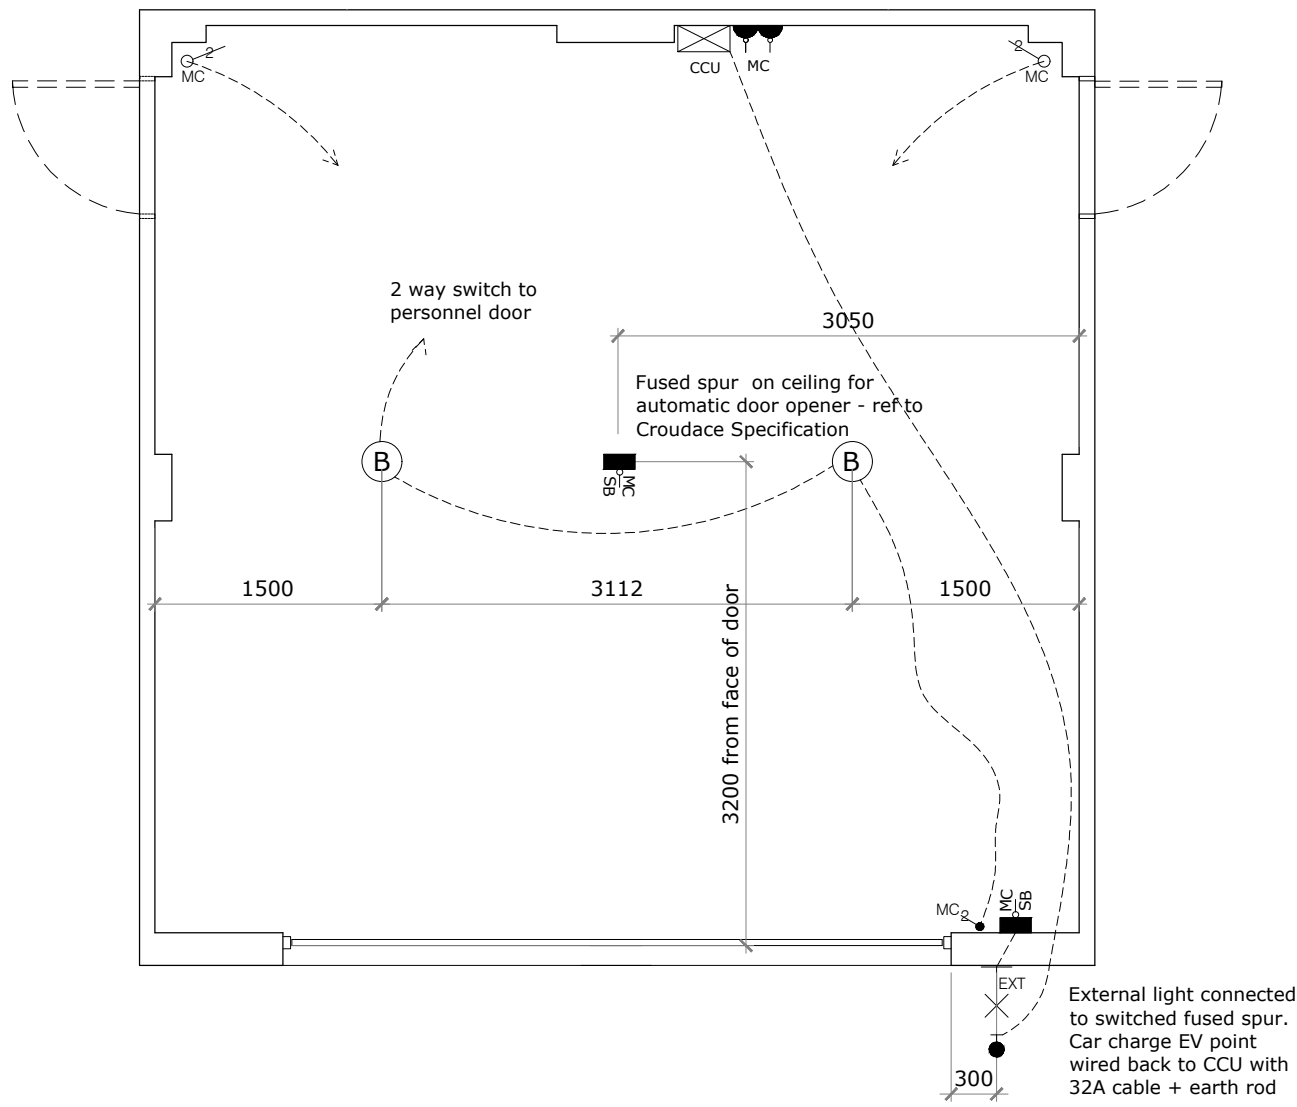


Electrical Plan
Plots 8, 10, 15, 17,
18, 71, 72, 73, 76 As

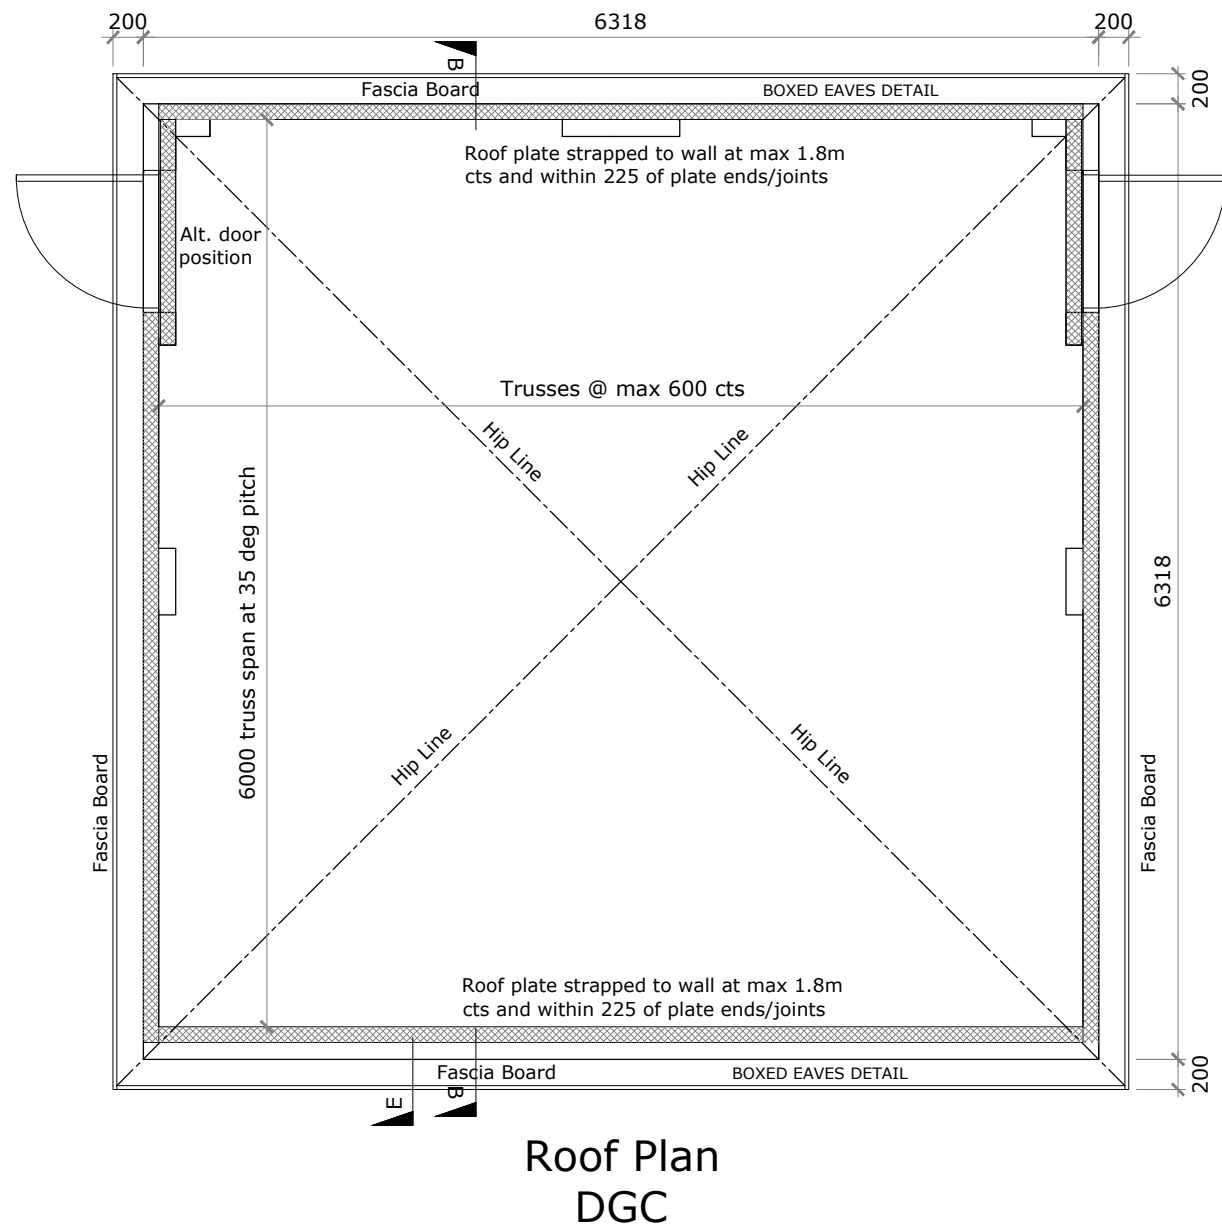


Roof Plan
Plots 8, 10, 15, 17,
18, 71, 72, 73, 76 As

LINTEL - DOOR SCHEDULE		
Catnic ref 361440 Rev 1 Schedule 103 Rev A		
Symbol	Lintel	Door
D1	CN81C 4800mm	4420 x 2100mm (above dpc) s/o with 4267 x 2134mm high door in 75mm proprietary metal frame. Provide automatic door opener and remote controls as Standard Specification 10.1.8 Refer to Site Schedule 2 for door style/colour.
D2 D3 D4 D5	CN71A 1350mm - 215mm masonry required over lintel and (DGC) wall plate positioned over box section	Refer to Site Schedule 2


ELECTRICAL SCHEDULE		
Symbol	Description	MK unless otherwise noted
	Surface Fixed C.C.U. Set @ 1400mm above DPC	
	Safety Batten Lamp Holder c/w decorator cover	Hager SEL96TSC
	External Light refer to Croudace Specification @ 1650mm above DPC, fitted with PIR and PEC	
	Metalclad Wall Switch One gang One-Way @ 1200mm	K3591 ALM
	Metalclad Wall Switch Two gang One-Way @ 1200mm	K3592 ALM
	13amp Metalclad Double Socket Outlet @ 1200mm	K2945 ALM
	Metalclad switched fused connection unit @ 1200mm	K962ALM
	Rolec Wallpod: EV Ready IP65 13A socket/Mode 2 charging + earth rod + 32A cable back to CCU	EVWP0020 Refer to Specification
All wiring in PVC conduit & to be surface fixed to walls & ceiling joists.		
Garage to have a connection from the dwelling in steel armoured cable.		
Car charge EV socket to be fitted in accordance with IET Wiring Regulations 18th Edition including a separate earth.		
Light switching - one-way switch for one door only, two-way for garages with personnel door access.		

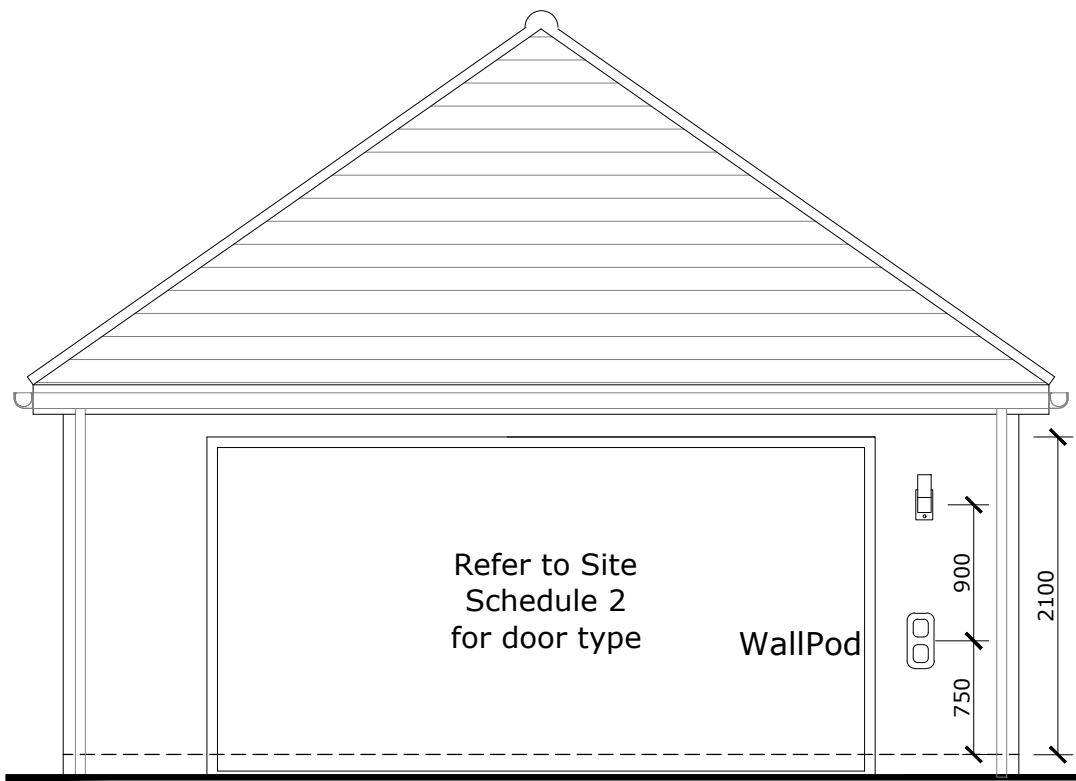


Front Elevation A

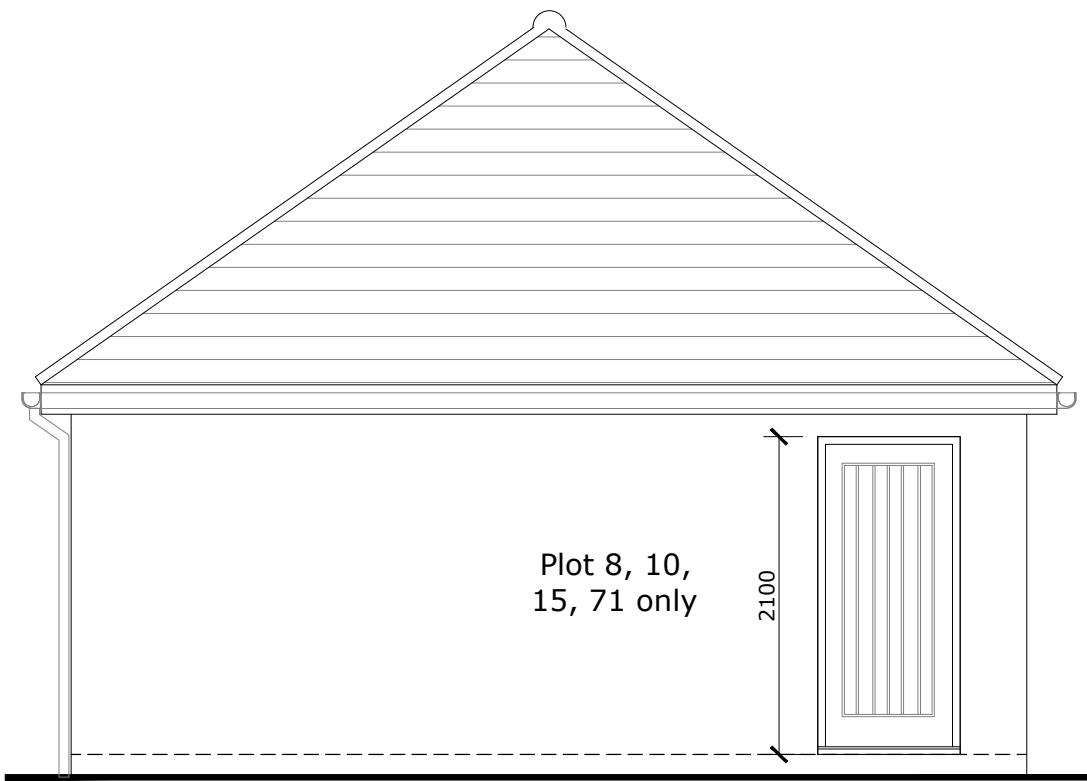


Side Elevation B

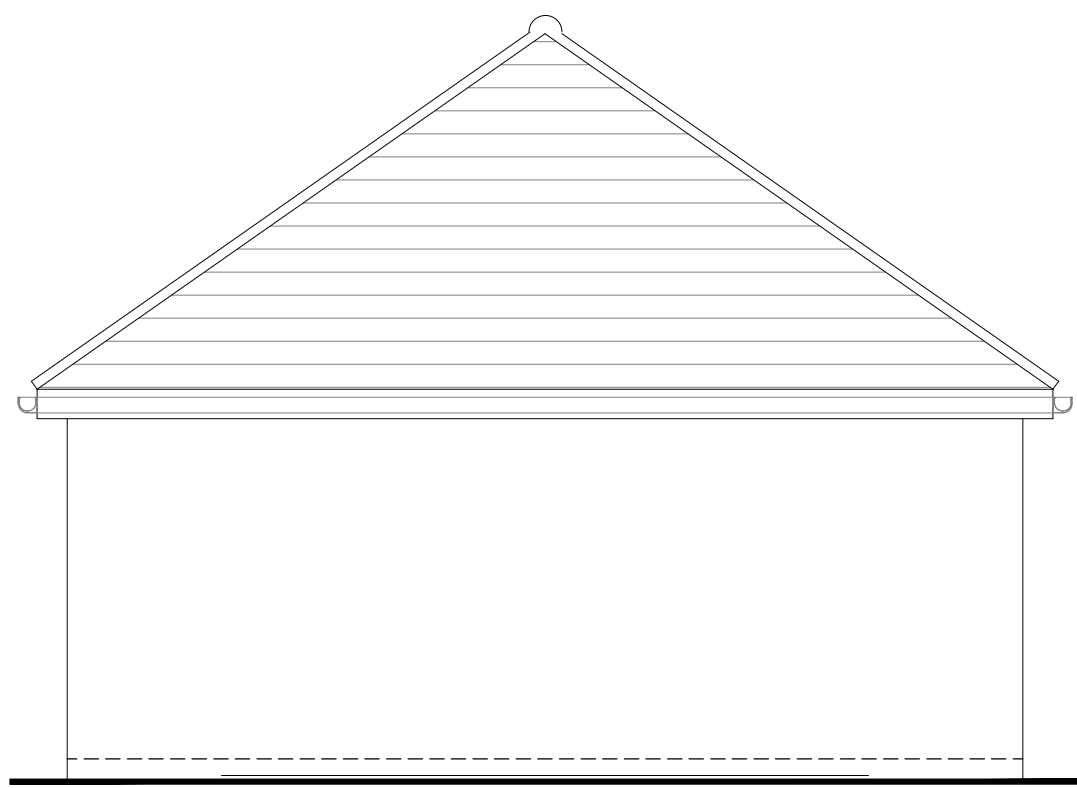

Rear Elevation C

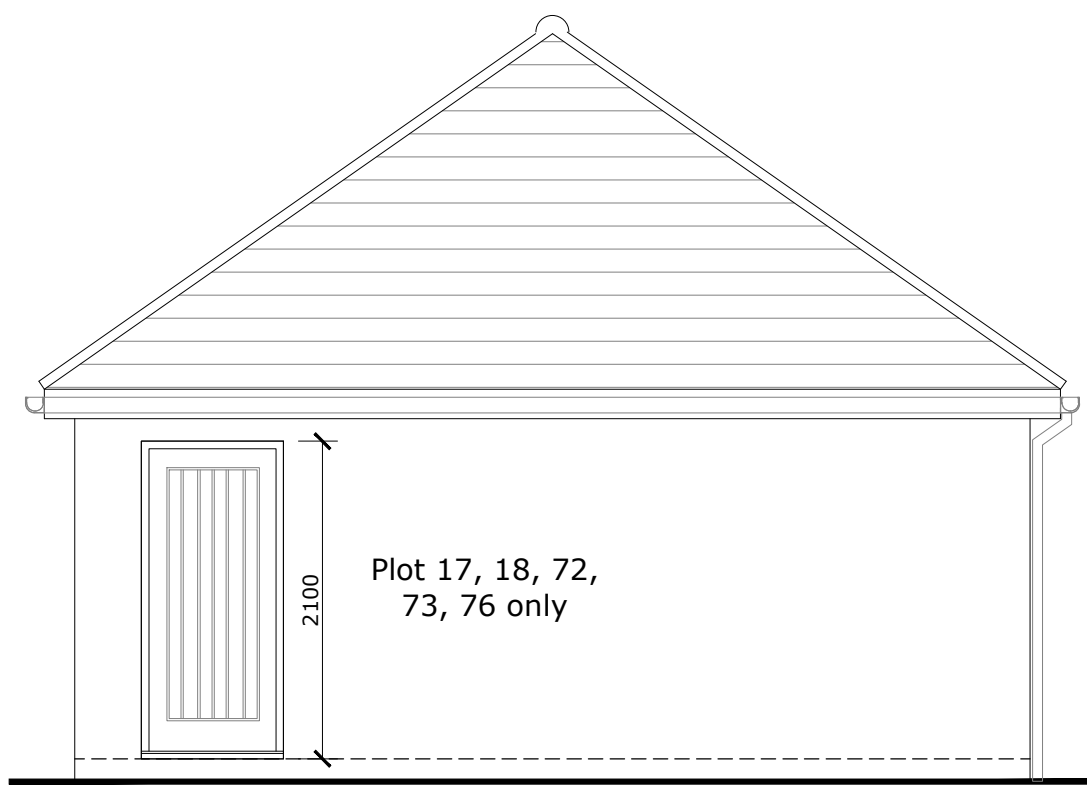

Side Elevation D

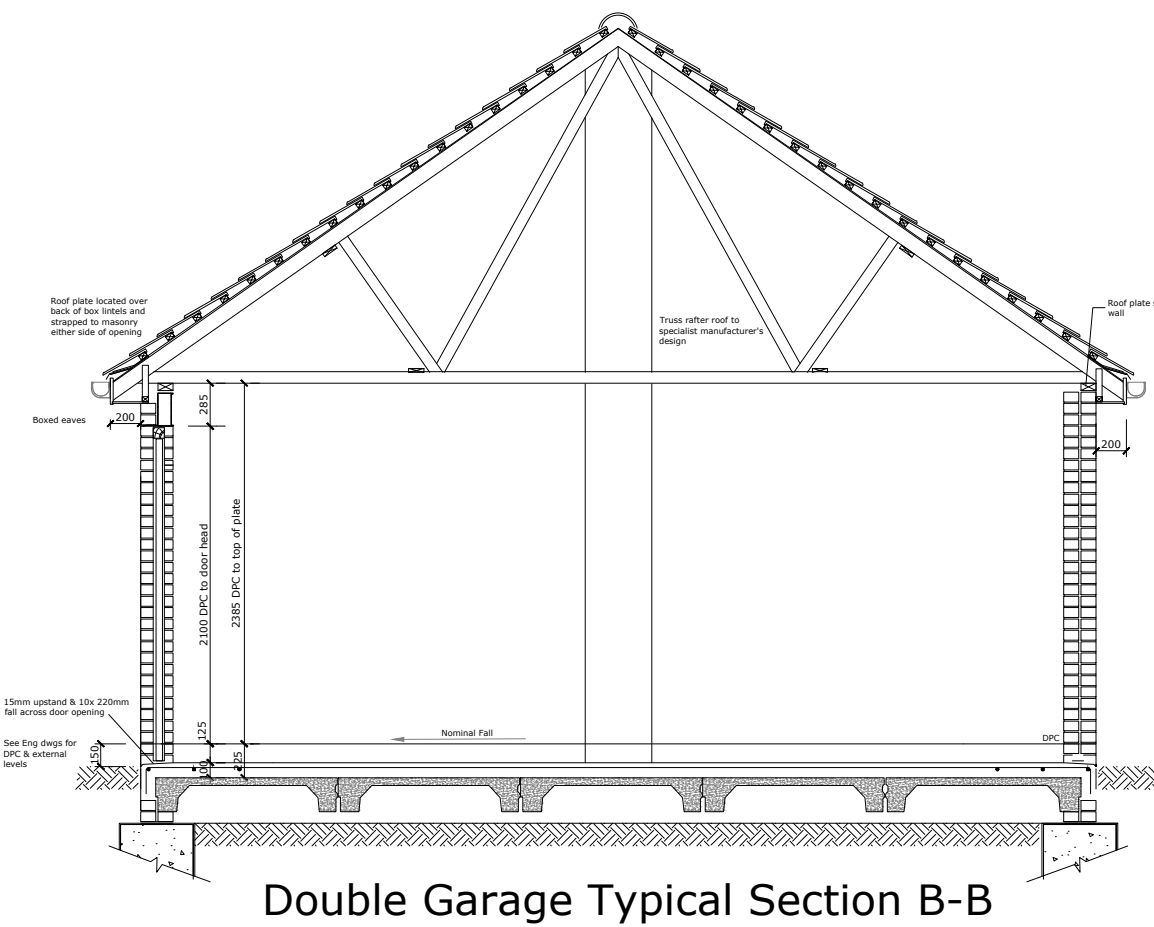

Double Garage Typical Section B-B

E3. Door note amended
E2. Notes updated to Nuspan floors
E1. Issue for Codicote.

WN 2025-02-07
WN 2024-10-31
WN 2024-03-15

croudacehomes
©Croudace Homes Limited 2022

093
Cowards Lane, Codicote
Plots 8, 10, 15, 17, 18,
71, 72, 73, 76 As
GARAGES
MAIN WORKING DRAWING

SCALE : 1:50 1:20

DATE : MAY 2016

DRAWN :

CHECKED :

DRG.No. : 093/GAR/31

E3