



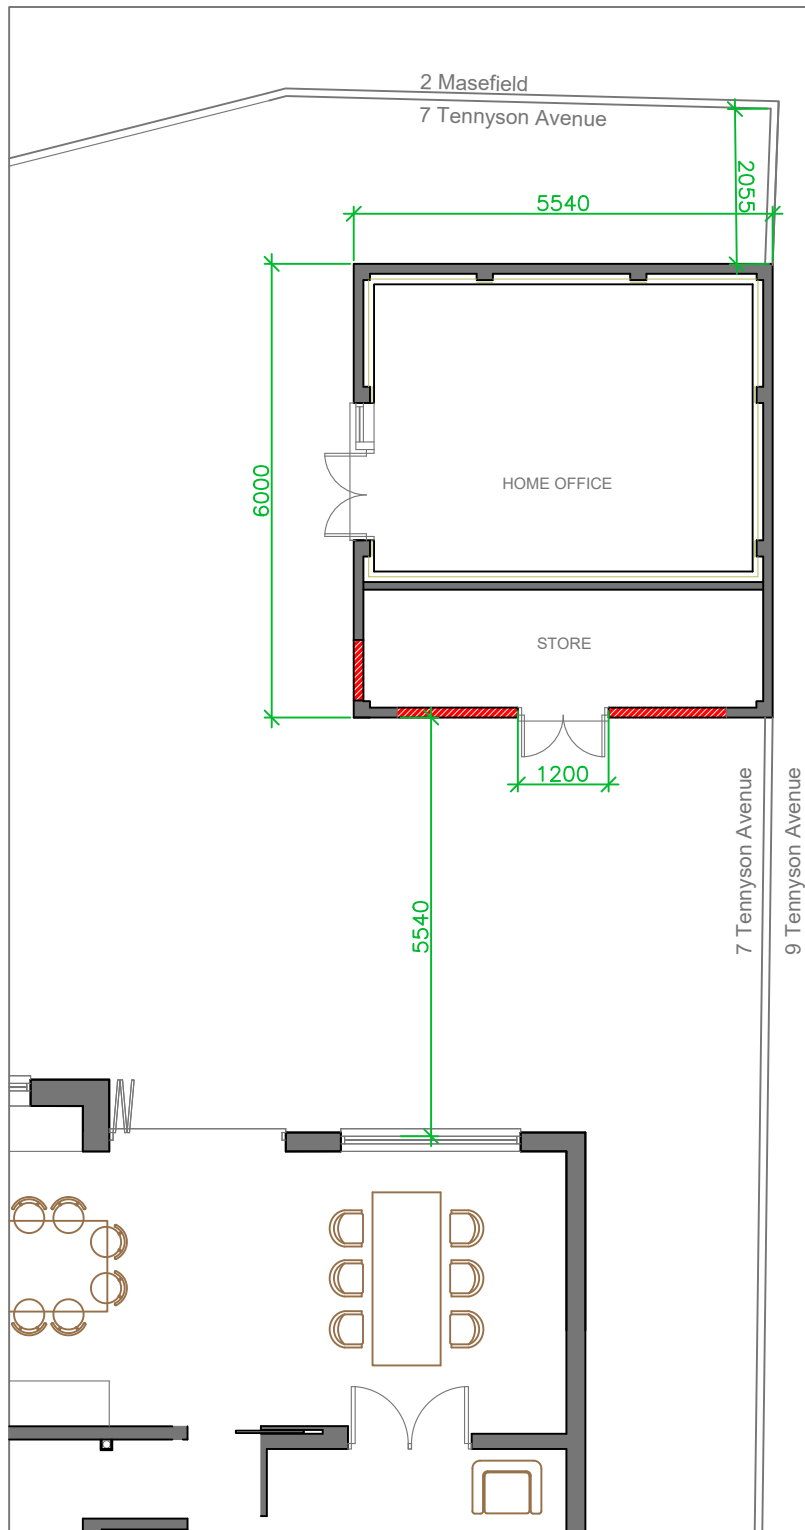

ROOF PLAN
AS PROPOSED

GROUND FLOOR PLAN
AS PROPOSED

 

Prepared by: A+L Architecture Studio, Hitchin	
Address: 7 Tennyson Ave, Hitchin, SG4 0PX	
Drawing name: Floor plans: As Proposed	
Scale: 1:100 @ A4	Date drawn: Jan 2025
Drawing number: 7TA-FP401 Rev 01	