



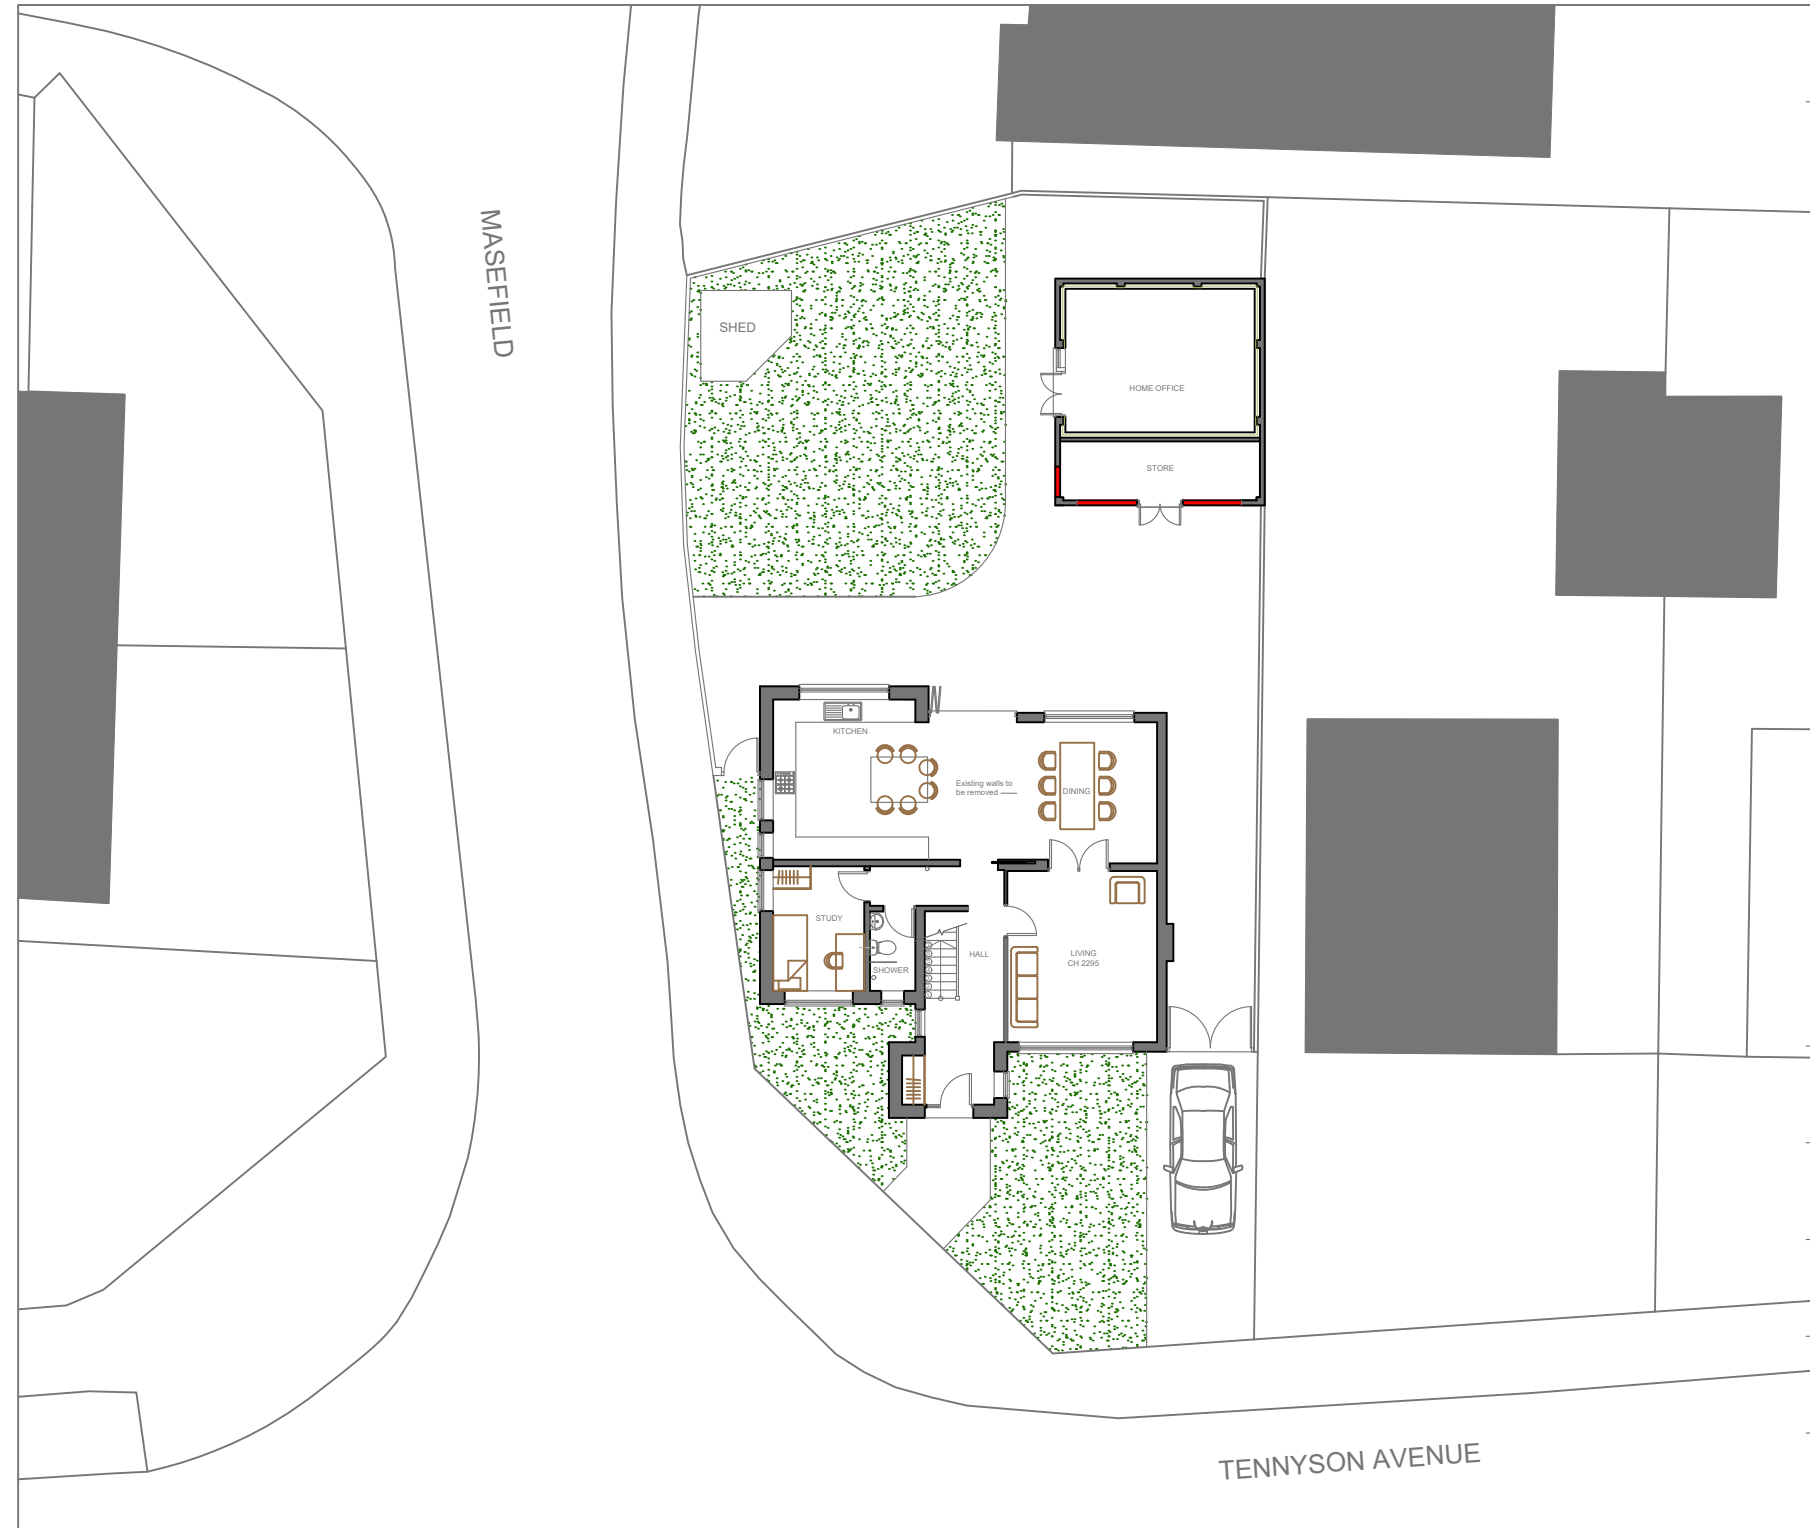

Notes:
All dimensions are in mm unless
stated otherwise

 

Prepared by:
A+L Architecture
Studio, Hitchin

Address:
7 Tennyson Ave,
Hitchin, SG4 0PX

Drawing name:
Site Plan: As Proposed

Scale:
1:200 @
A4

Date drawn:
Jan 2025

Drawing number:
7TA-FP400
Rev 01

TENNYSON AVENUE

MASEFIELD