



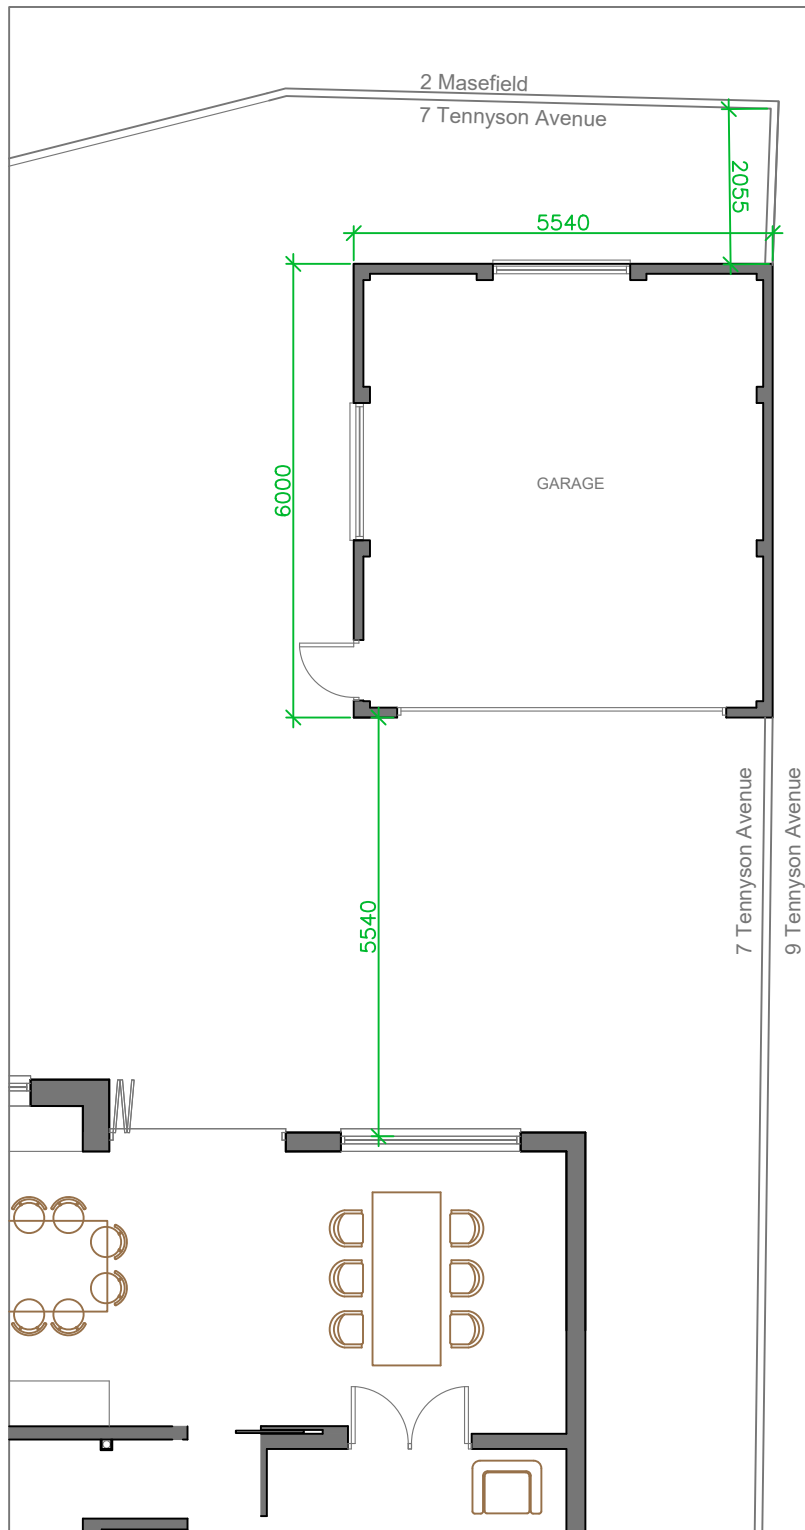

ROOF PLAN
AS EXISTING

GROUND FLOOR PLAN
AS EXISTING

 

Prepared by:
A+L Architecture
Studio, Hitchin

Address:
7 Tennyson Ave,
Hitchin, SG4 0PX

Drawing name:
Floor plans: As Existing

Scale:
1:100 @
A4

Date drawn:
Jan 2025

Drawing number:
7TA-FP 301
Rev 01