


P:\5200 Series\5268 - Royston Swimming Pool\Tech\AC\DC\Current\NHL\CARB\794_PLN_LAN_5268_711D_NHLC_TBPP (PBH).dwg

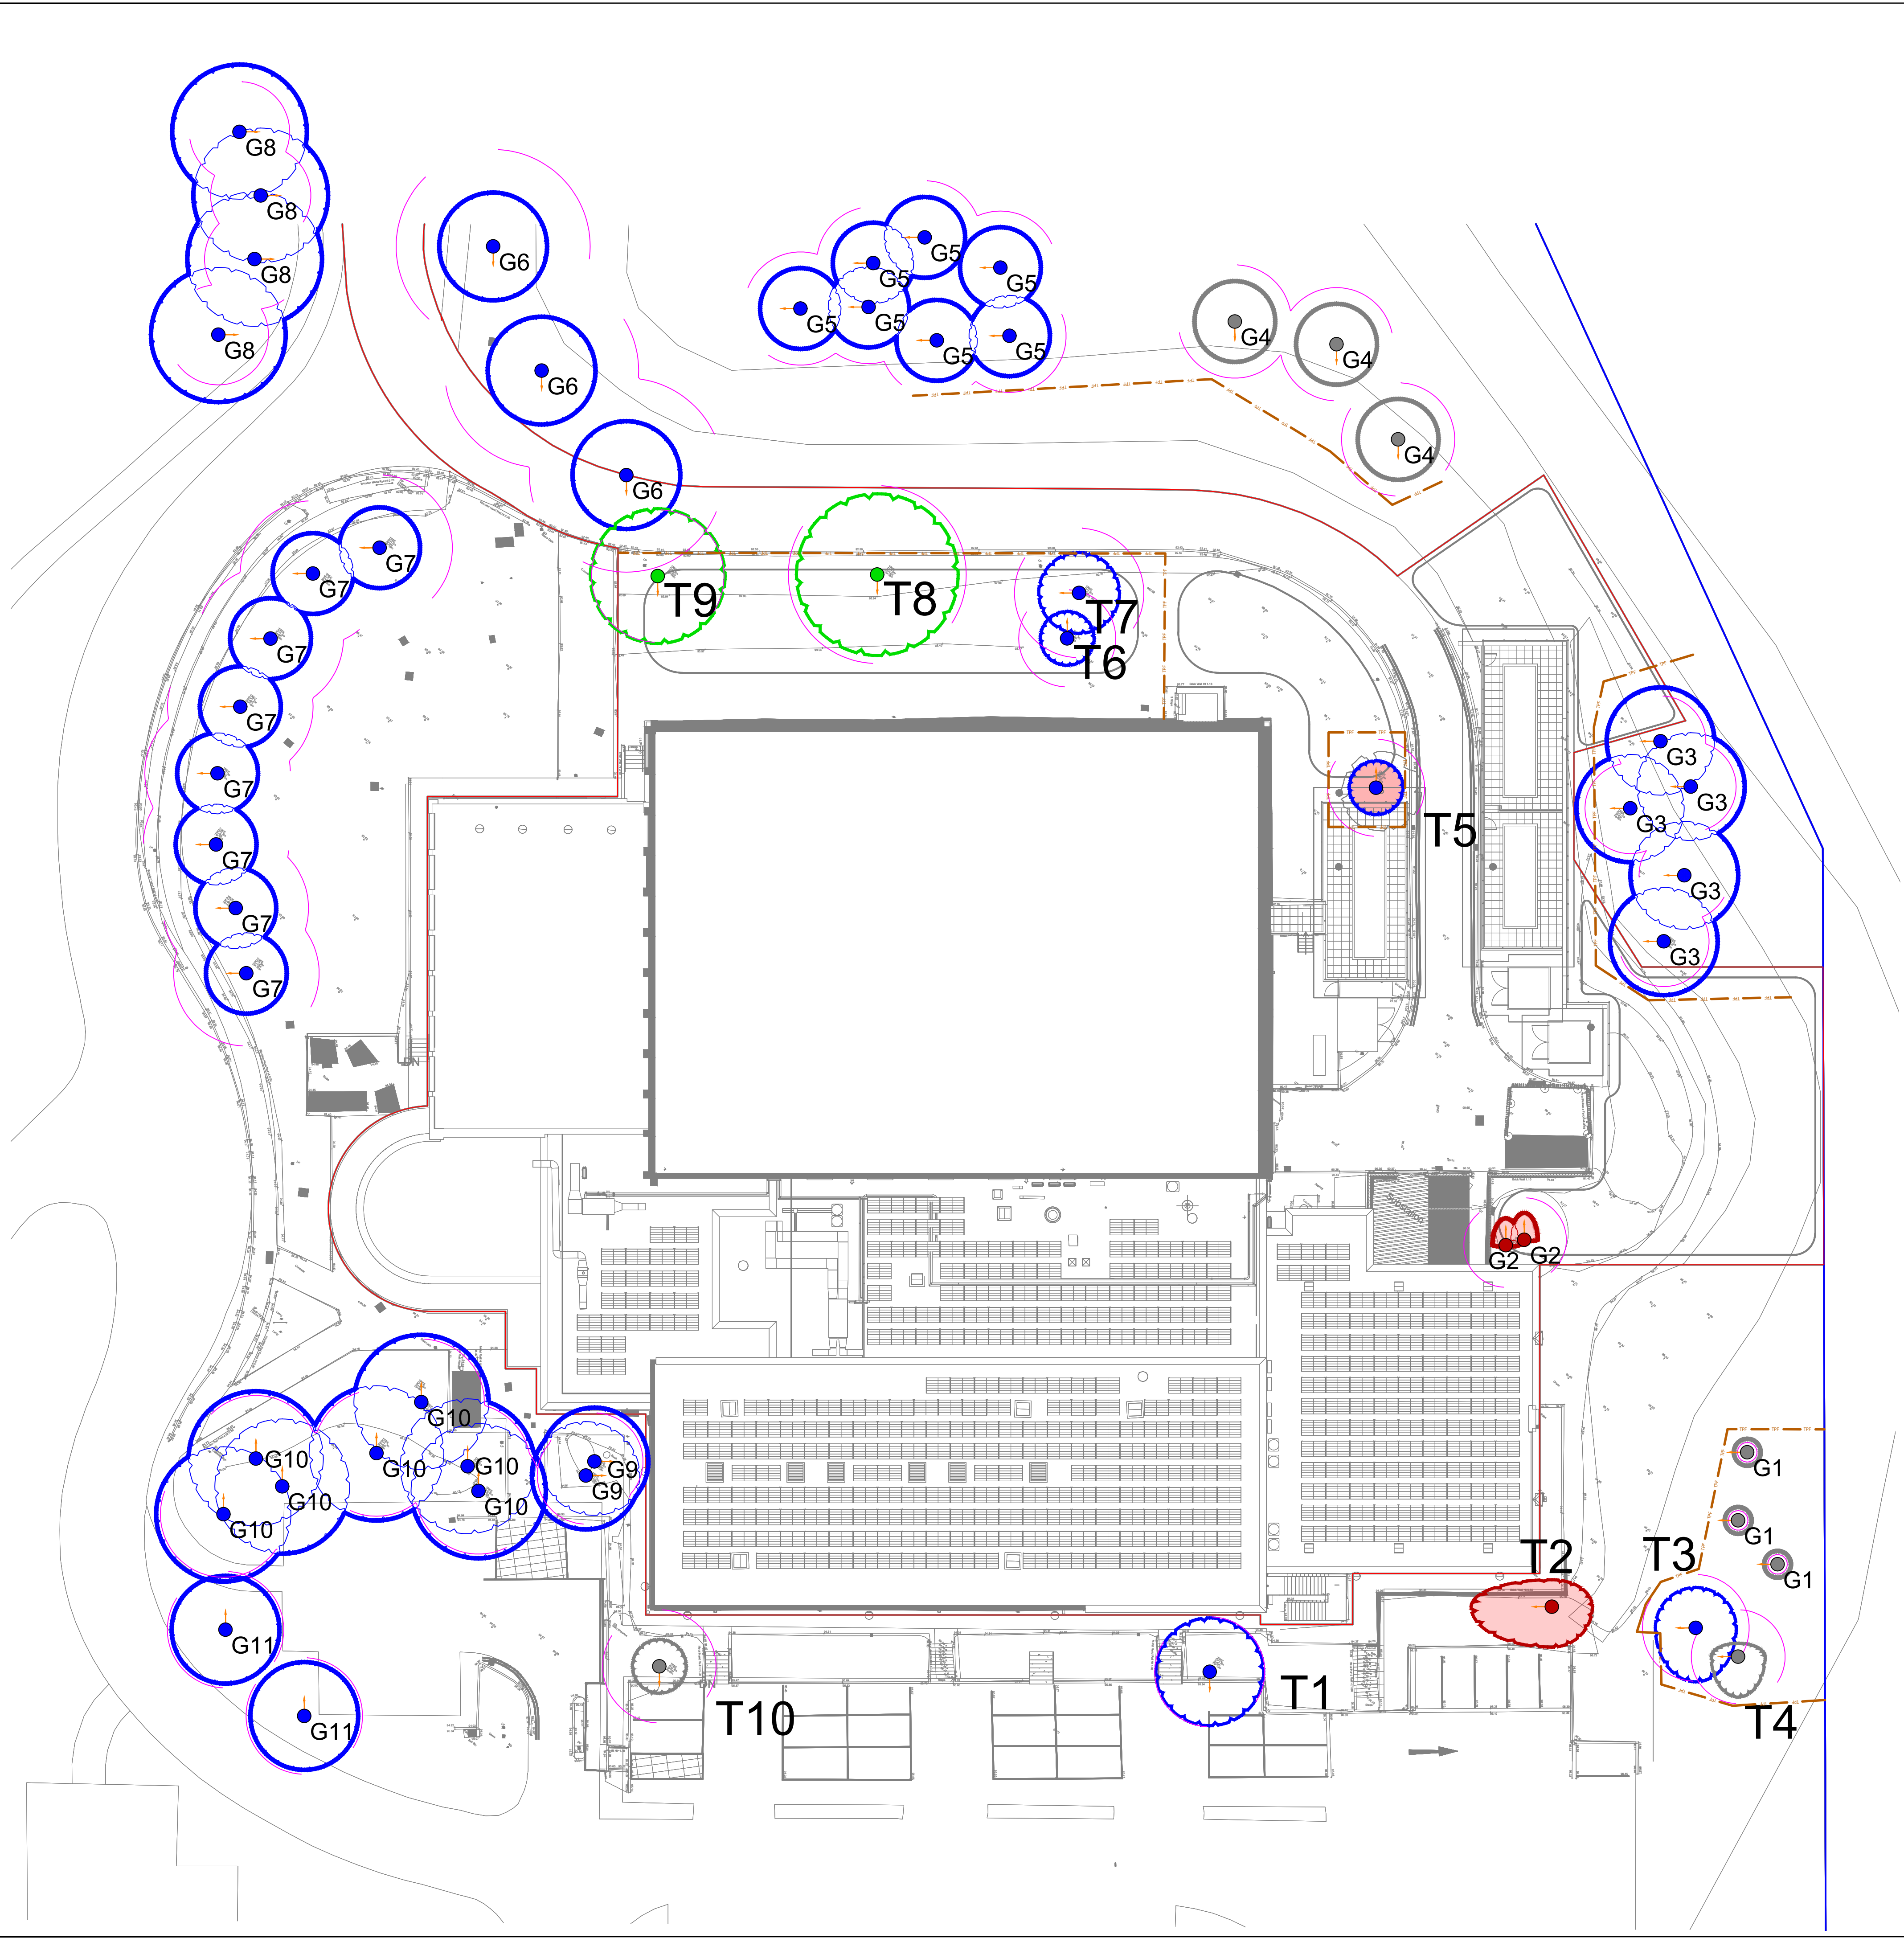

Key

- Survey boundary.
- Tree with numbered reference. Canopy spread and coloured BS5837:2012 tree quality category as shown below.
 - # = Tree details estimate (inaccessible tree)
 - * = Tree in off site location
- Tree group plotted with individual stem locations and numbered reference. Canopy extents coloured to match BS5837:2012 tree quality category as shown below.
- Tree or Vegetation group with numbered reference. Canopy extents coloured to match BS5837:2012 tree quality category as shown below and dashed line to show indicative tree line.
- Hedge with numbered reference. Canopy extents and coloured BS5837:2012 tree quality category as shown below and dashed line to show hedge centerline.



BS 5837:2012 Tree Quality Categories - Table 1

- Category A - High quality
- Category B - Moderate quality
- Category C - Low quality
- Category U - Unsuitable for retention

- Direction of first significant branch
- Root protection area (RPA) Calculated in accordance with Section 4.6 - BS5837:2012
- Tree to be removed with numbered reference. Canopy spread and BS5837:2012 tree quality category.
- Vegetation group or hedge to be removed with numbered reference. Canopy spread and BS5837:2012 tree quality category.
- Temporary protective fencing in accordance with Section 6.2 - BS5837:2012. See inset details for example details.

NOTES:


- Refer to RPS Tree Survey Report & Schedule for further details.
- Survey based on a visual inspection from the ground and is not intended as a full arboricultural inspection.
- Plan produced in accordance with recommendations set out in BS 5837:2012 - 'Trees in Relation to design, demolition and construction'.
- Due to the legal protection afforded to breeding birds vegetation removal should not take place during the bird nesting period; generally, although not restricted to, March - August inclusive.
- Survey based upon topographic survey (NHL-C-SBA-XX-XX-DR-A-00503-[P03]-Proposed Site Plan-DRAFT-241213) produced by Saunders Boston Architects in November 2024.

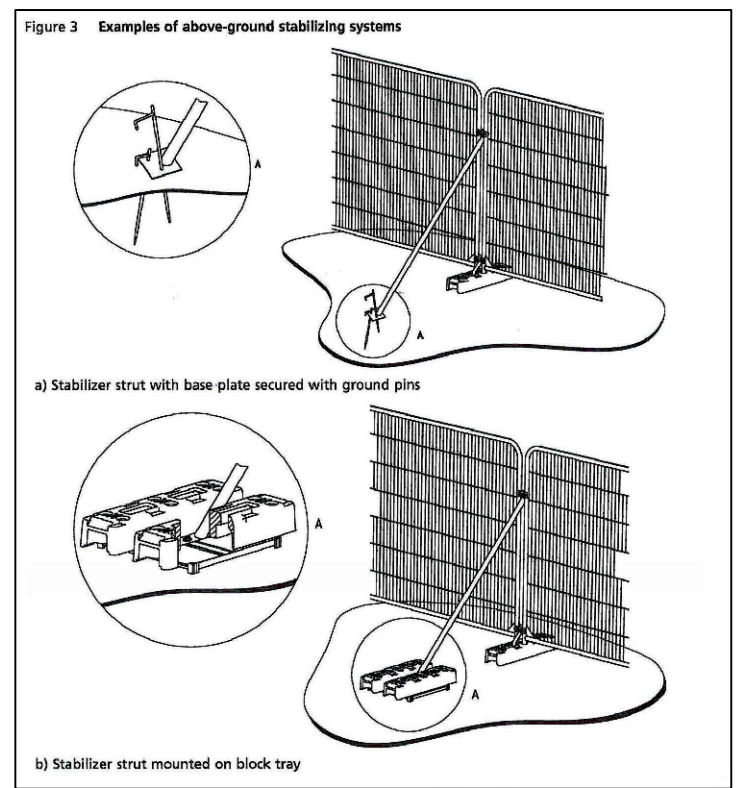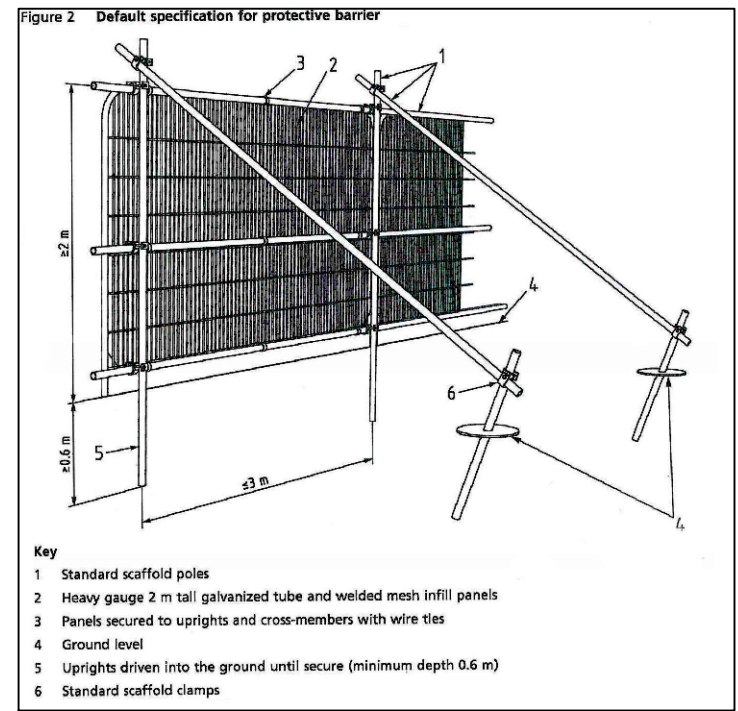

© 2024 RPS Group

Notes

- This drawing has been prepared in accordance with the scope of RPS's appointment with its client and is subject to the terms and conditions of that appointment. RPS accepts no liability for any use of this document other than by its client and only for the purposes for which it was prepared and provided.
- If received electronically it is the recipients responsibility to print to correct scale. Only written dimensions should be used.
- This drawing should be read in conjunction with all other relevant drawings and specifications.
- Where applicable Ordnance Survey (c) Crown Copyright 2024 All rights reserved. Licence number AC0000808122

 

P04	Layout Update	JN	DC	01.04.2025
P03	Layout update	JN	DC	26.03.2025
P02	Layout update	DC	DC	10.03.2025
P01	First Issue	EP	DC	08.01.2025
Rev	Description	By	Ckd	Date

rps MAKING COMPLEX EASY
A TETRA TECH COMPANY
4th Floor, 1 Newhall Street
Birmingham, B3 3NH
United Kingdom
T: +44 121 622 8520 E: rpswlv@rpsgroup.com

Client Willmot Dixon Construction Ltd
on behalf of North Hertfordshire
District Council

Project North Herts Leisure Centre

Title Tree Removal and Protection
Plan

Status For Planning Scale 1:250 @A1 Date Created 08.01.2025
Task Team Manager Information Author Task Information Manager
EP EP DC

Document Number 794_PLN_LAN_5268_711_NHLC

Project Code - Originator - Zone - Level - Type - Role - Drawing Number

RPS Project Number 794_PLN_LAN_5268_NHLC Suitability S3 Revision P04

rpsgroup.com