

1 Front Elevation - Proposed
1 : 100 @A3




2 Side Elevation - Proposed
1 : 100 @A3

New timber screening to conceal 2no. ASHP units.



3 Rear Elevation - Proposed
1 : 100 @A3

New timber screening to conceal 2no. ASHP units.

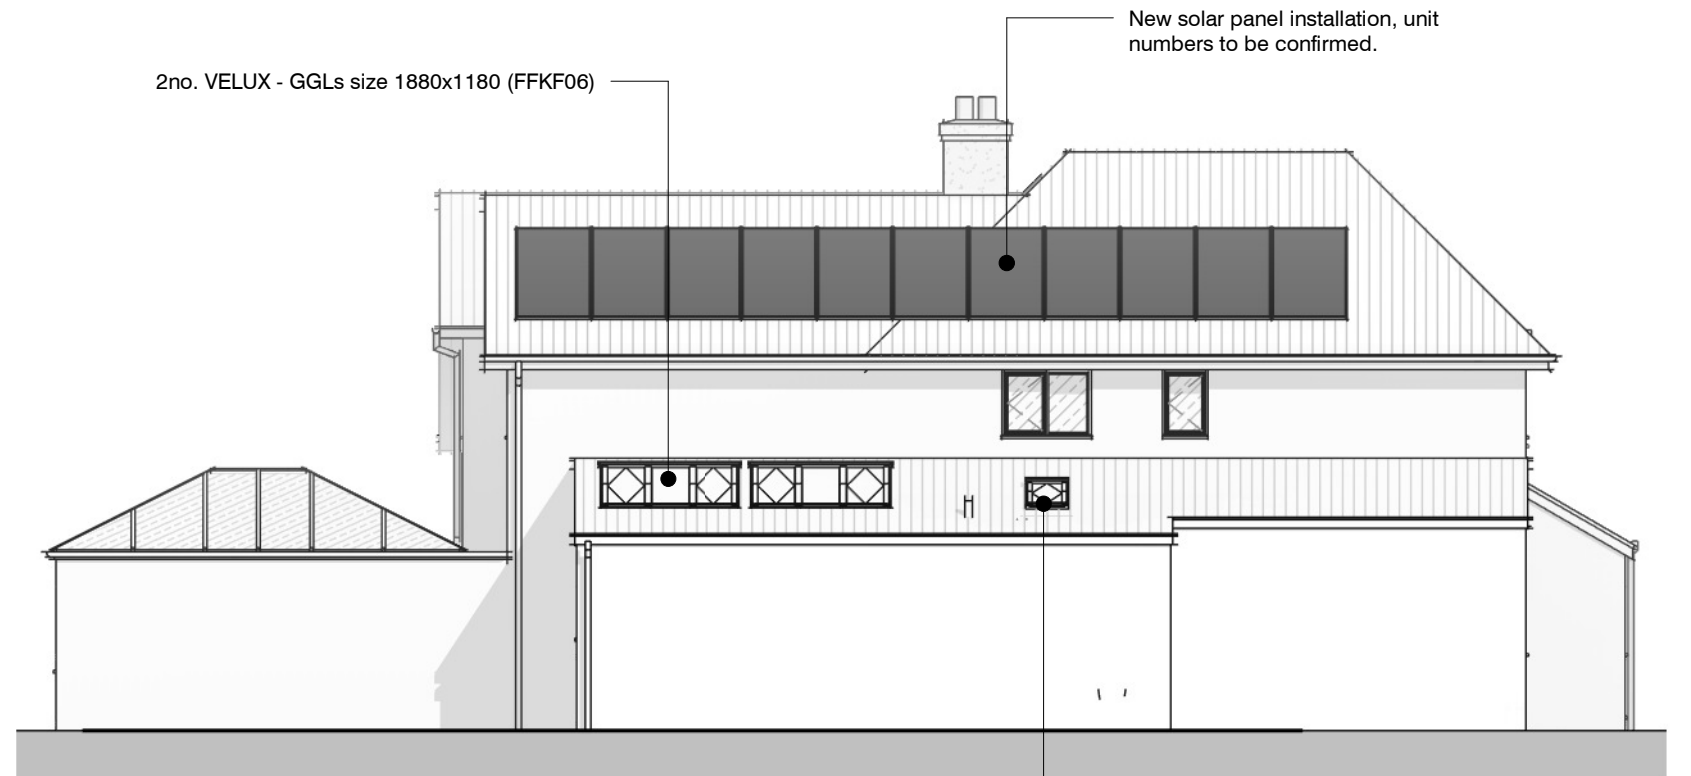

4 Boundary Elevation - Proposed
1 : 100 @A3

New solar panel installation, unit numbers to be confirmed.

2no. VELUX - GGLs size 1880x1180 (FFKF06)

New - VELUX - GGL size 550x700 (CK01)

Client: Maria Hilling		Title: Proposed Elevations		Project number: MH-2413		Drawing number: PL210		Revision: -		Revisions: Rev Description PLANNING ISSUE		Date 19.08.24		 PicklePlanning 1 Sale Drive- Baldock-SG7 6NS 07843238113 pickleplanning@gmail.com www.pickleplanning.co.uk 
Address: 28 Wedon Way, Bygrave, SG7 5DX		Status: Planning		Scale: 1 : 100@A3		Drawn by: Author		Date: 18/07/24						
Sheet Size - A3				The copyright of this drawing is vested with the author and must not be copied or reproduced without consent. Figures and dimensions are to be taken from this drawing. All contractors must visit the site and be responsible for checking all existing conditions and notifying the author of any discrepancies prior to any manufacture or construction work. Note this drawing will only be to scale at listed sheet size.										