



26/00741/FP

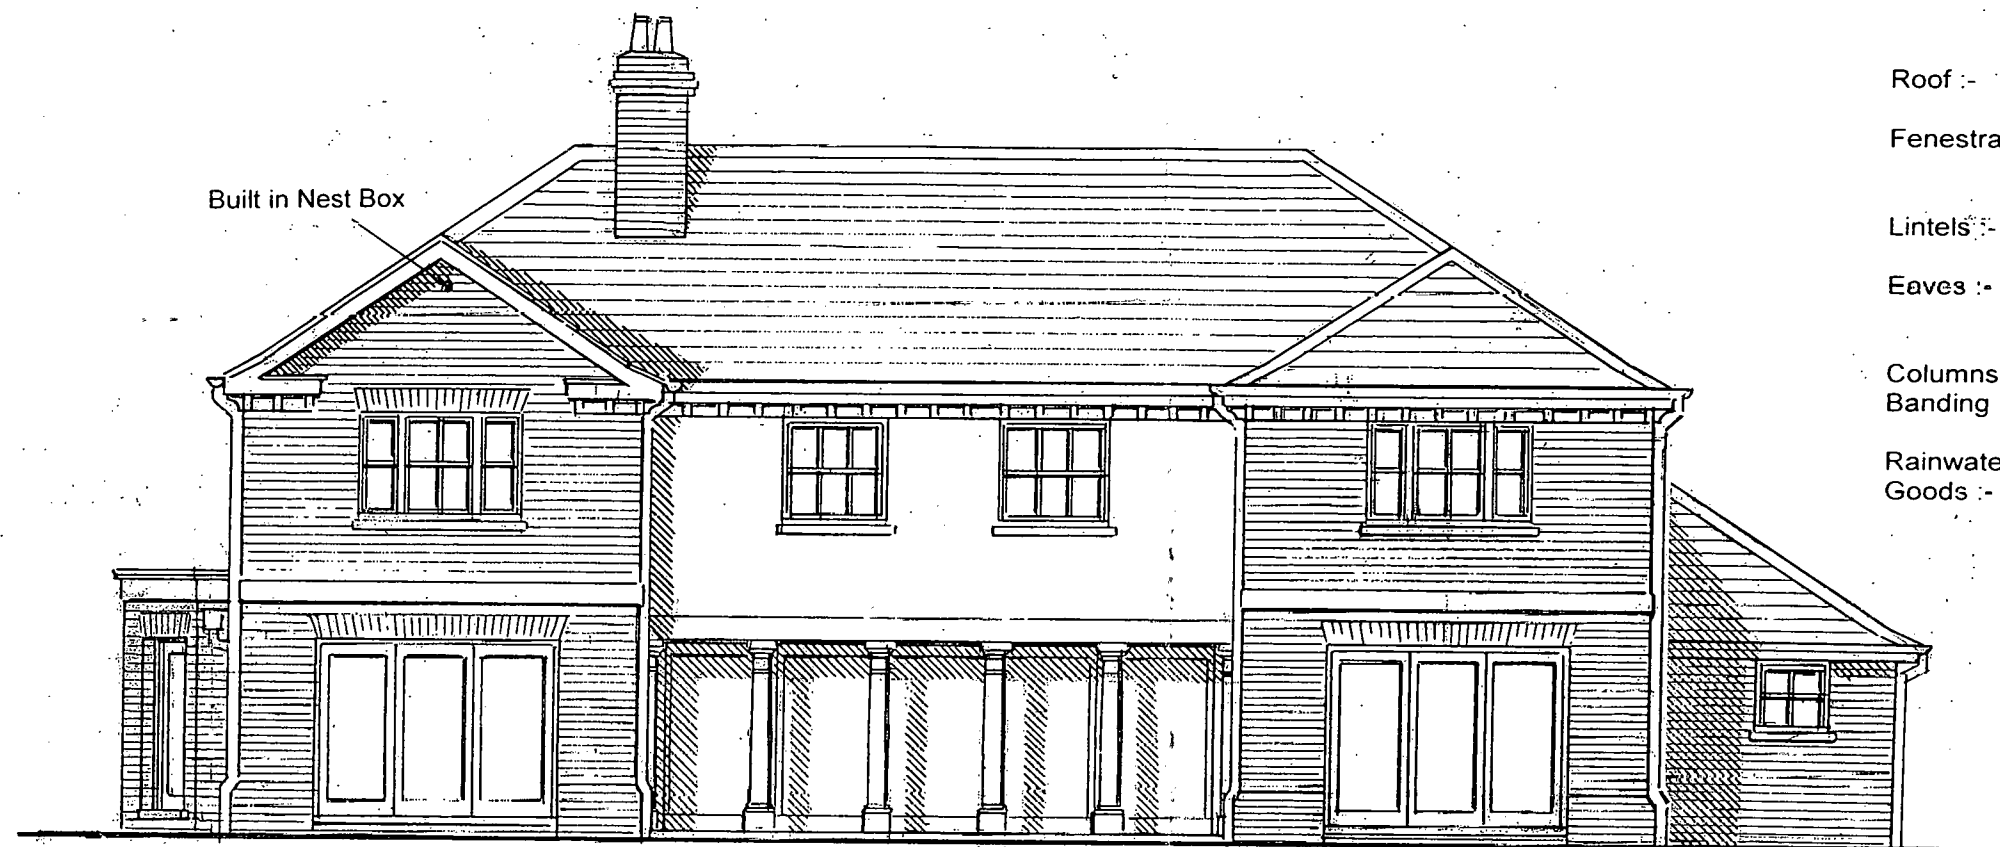


SOUTH EAST ELEVATION

- Walls :- Soft red stock brickwork with areas of smooth colour-washed render over a stepped brick plinth
- Roof :- Brown plain clay tiles with bonnet hips.
- Fenestration :- True sash windows set within reveals to allow for stone sub-cills
- Lintels :- Flat and curved cut brick arches to openings.
- Eaves :- Dentil detail beneath 30.cm eaves overhang
- Columns & Banding :- Portland stone banding and columns
- Rainwater Goods :- Black finish aluminium goods

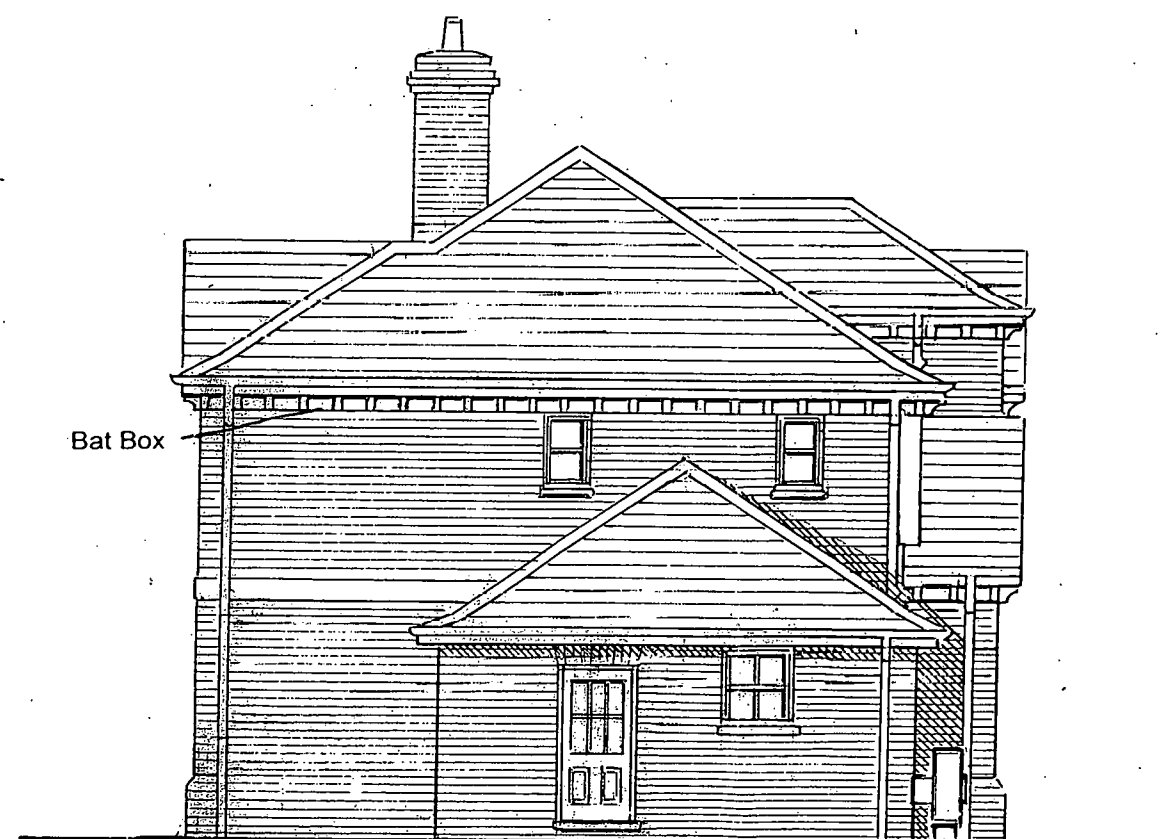

NORTH EAST ELEVATION

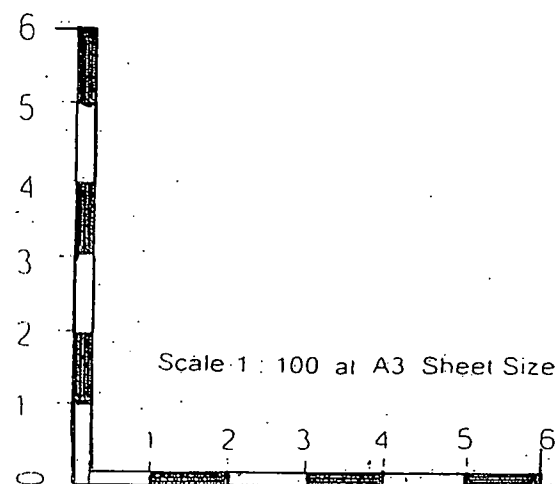

A.S. heat pump

Proposed Dwelling on Land
adjoining Gosmore End House
Hitchin Road, Gosmore
Hitchin, Hertfordshire

IVAN J. CLARKE & JOHN W. BARRETT
Hail Farm East, Letchworth Lane
Letchworth Garden City
Hertfordshire SG6 3NH

Tel. 01462 685251
e-mail johnandivan@btconnect.com

Revision 'A'
A.S.Pump indicated
on Elevations

Scale 1:100
Date : March 2026
Ref. W305