

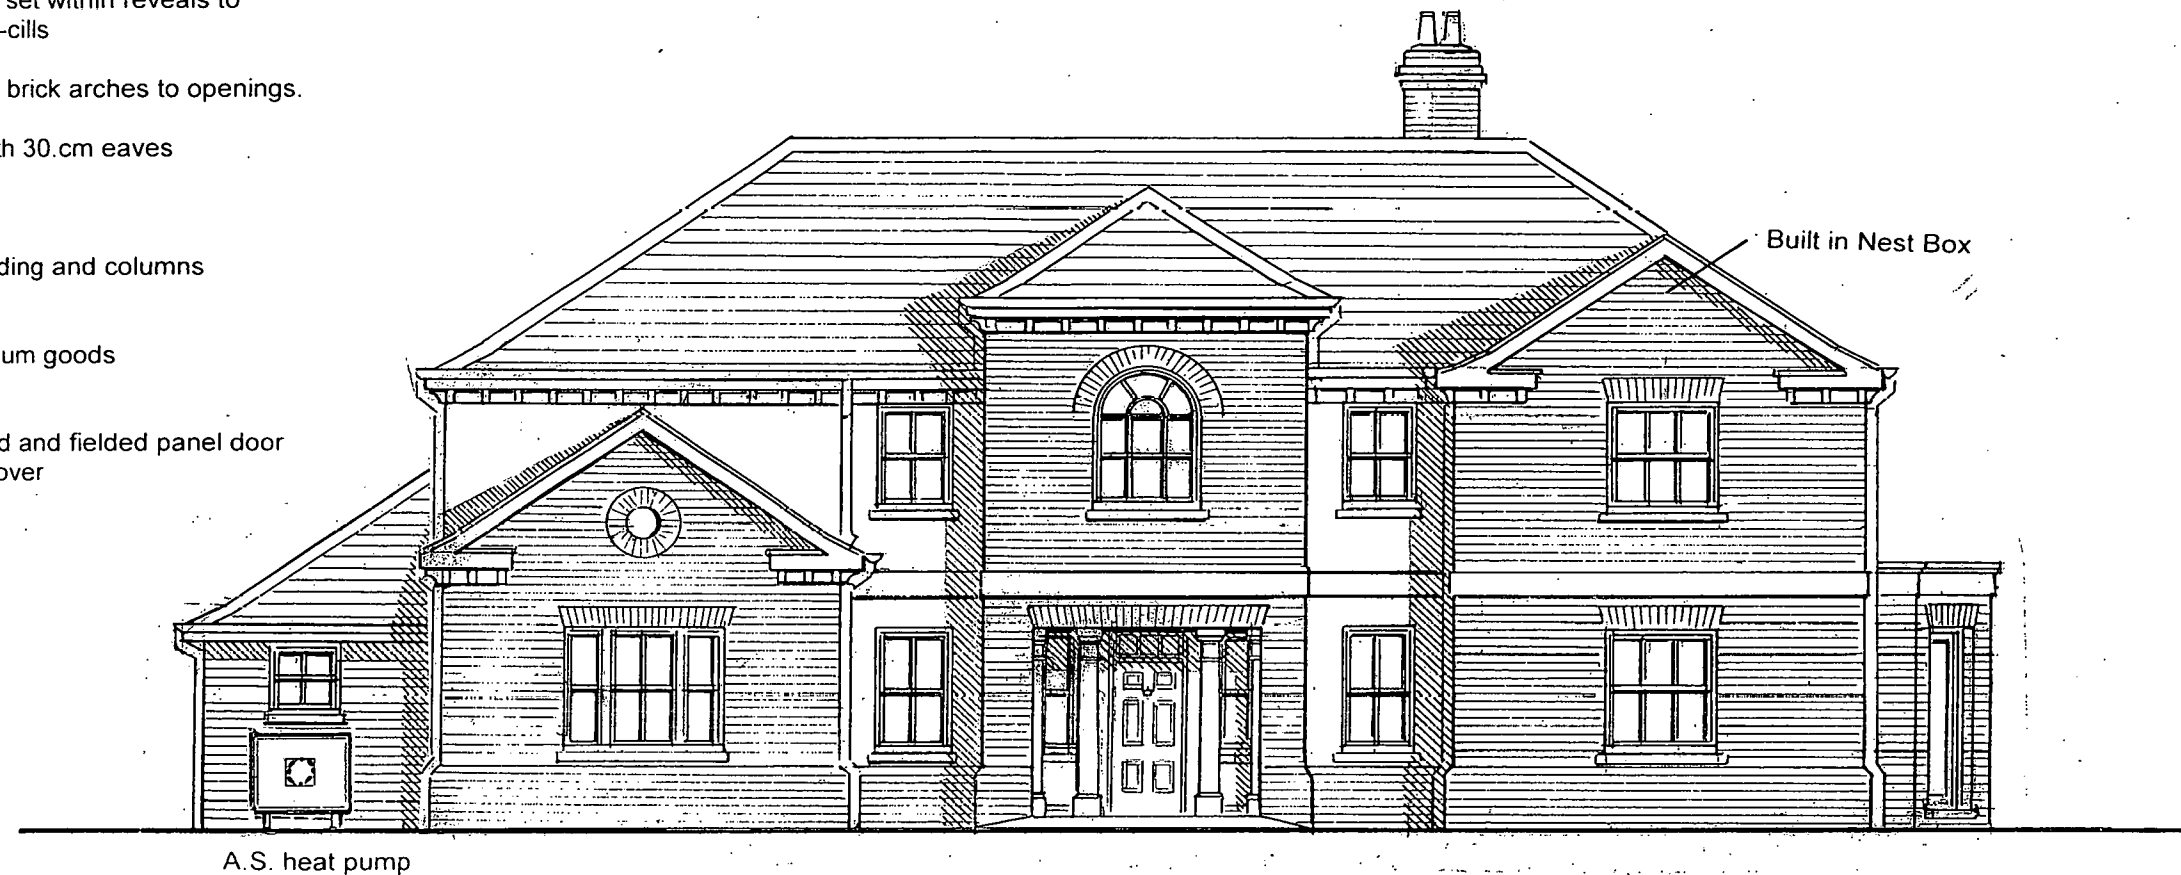


26/00741/FP

- Walls :- Soft red stock brickwork with areas of smooth colour-washed render over a stepped brick plinth
- Roof :- Brown plain clay tiles with bonnet hips.
- Fenestration :- True sash windows set within reveals to allow for stone sub-cills
- Lintels :- Flat and curved cut brick arches to openings.
- Eaves :- Dentil detail beneath 30.cm eaves overhang
- Columns & Banding :- Portland stone banding and columns
- Rainwater Goods :- Black finish aluminium goods
- Entrance Door :- Painted timber raised and fielded panel door with glazed fanlight over

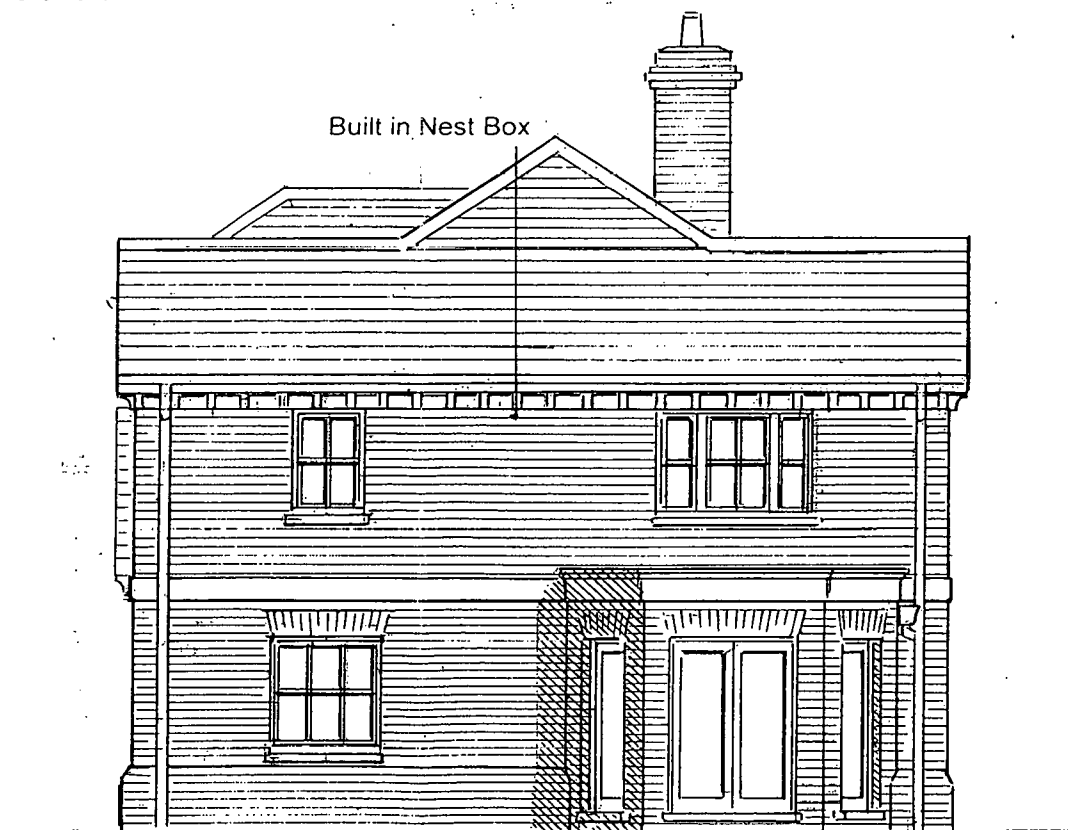

NORTH WEST ELEVATION

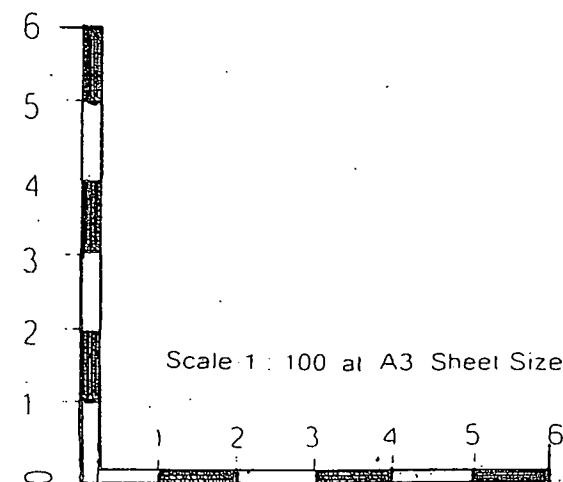

SOUTH WEST ELEVATION

Proposed Dwelling on Land
adjoining Gosmore End House
Hitchin Road, Gosmore.
Hitchin, Hertfordshire

IVAN J. CLARKE & JOHN W. BARRETT
Hall Farm East, Letchworth Lane
Letchworth Garden City
Hertfordshire SG6 3NH

Tel. 01462 685251
e-mail johnandivan@btconnect.com

Revision 'A'
A.S.Pump indicated
on Elevations

Scale 1 : 100
Date : March 2026
Ref. W304