


NOTES

- This is a planning drawing and should not be used for construction.
- This document and its design content is copyright ©.
- It shall be read in conjunction with all other associated project information and consultants documents.
- 3D images are an illustration only, and are not accurate representations.
- Refer to scale bar and title sheet to check printing scale.

- EXISTING
- PROPOSED
- REMOVALS

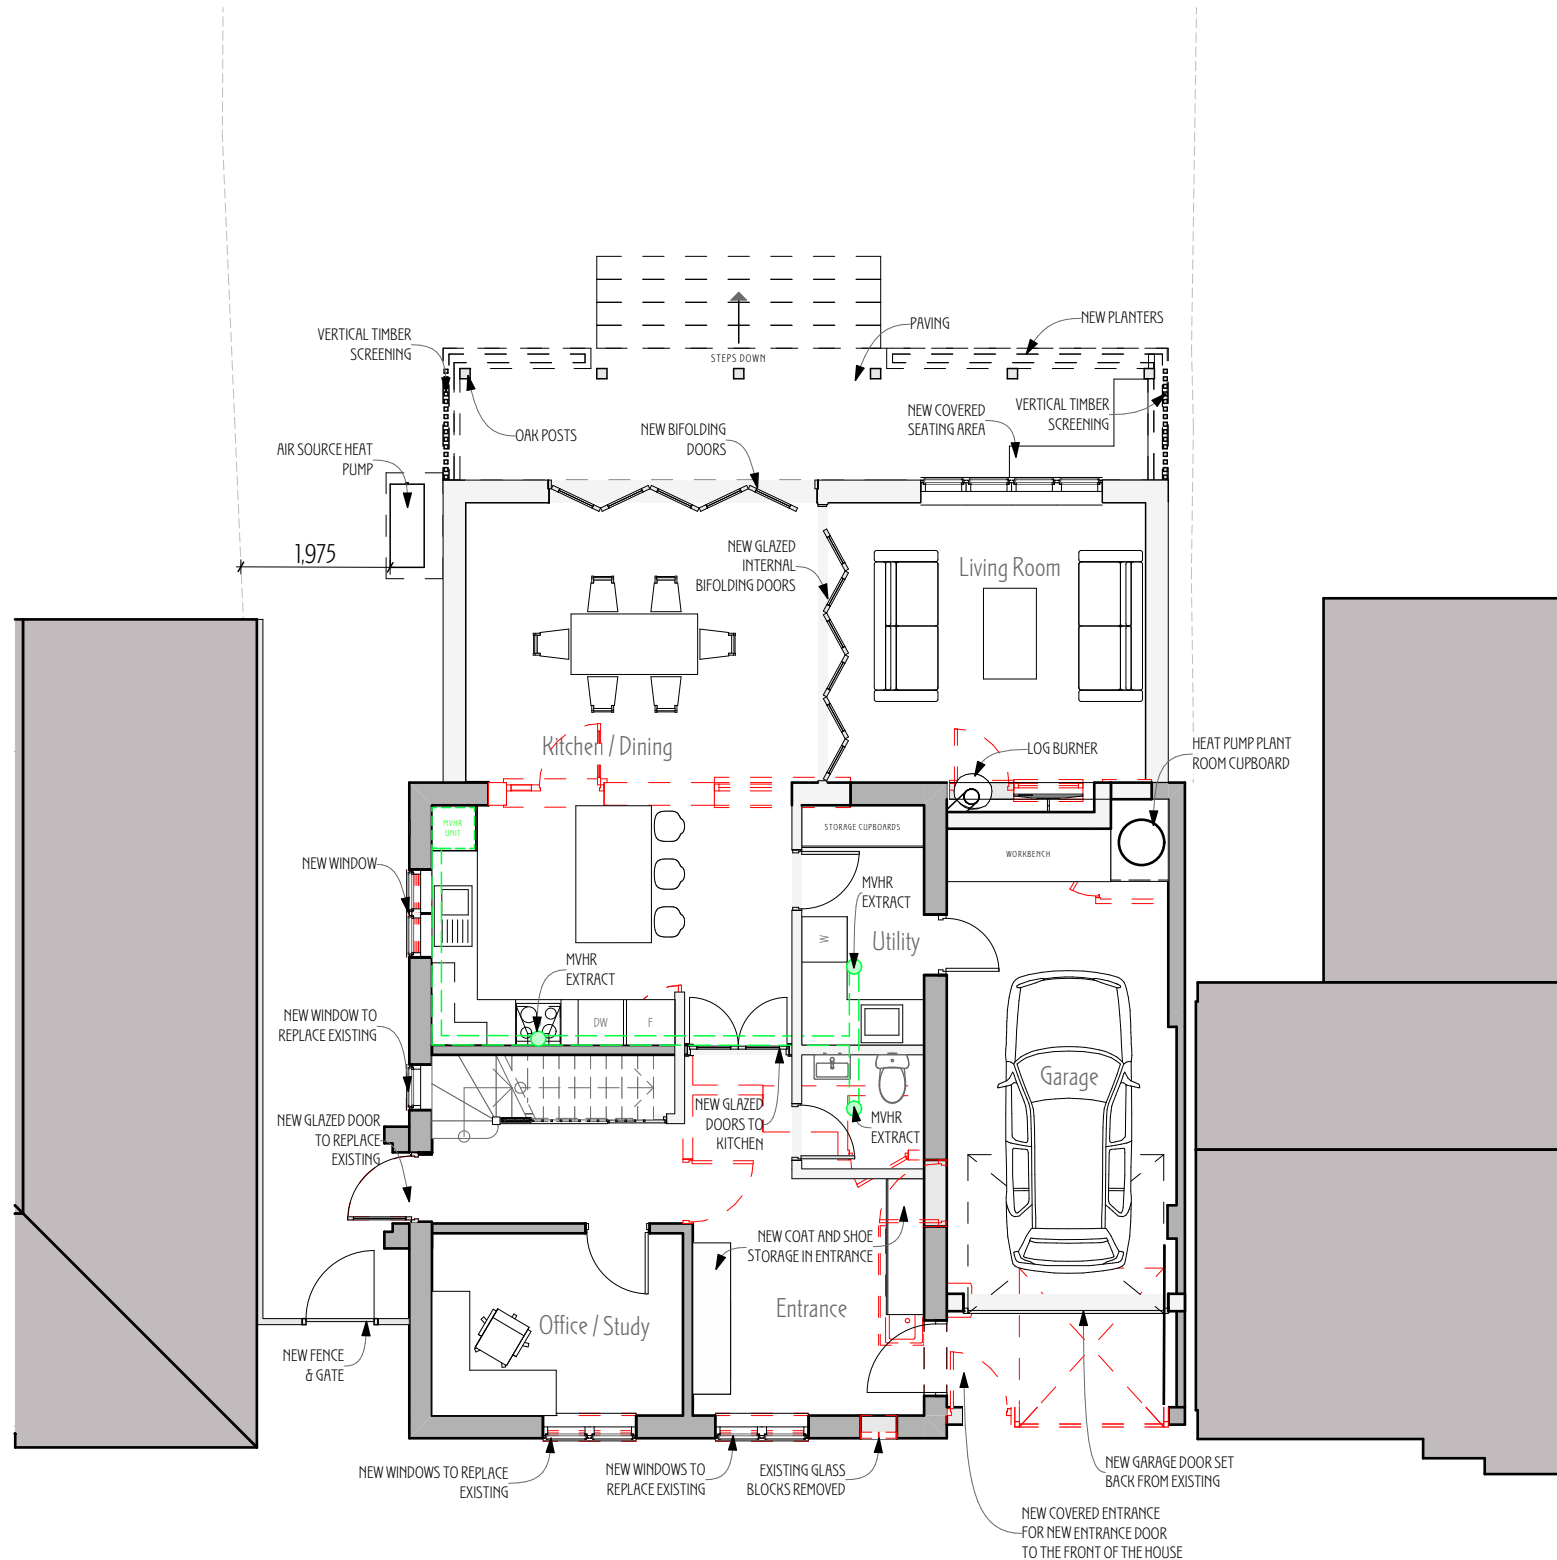


GF

Ground Floor Plan
1:100

FF

First Floor Plan
1:100

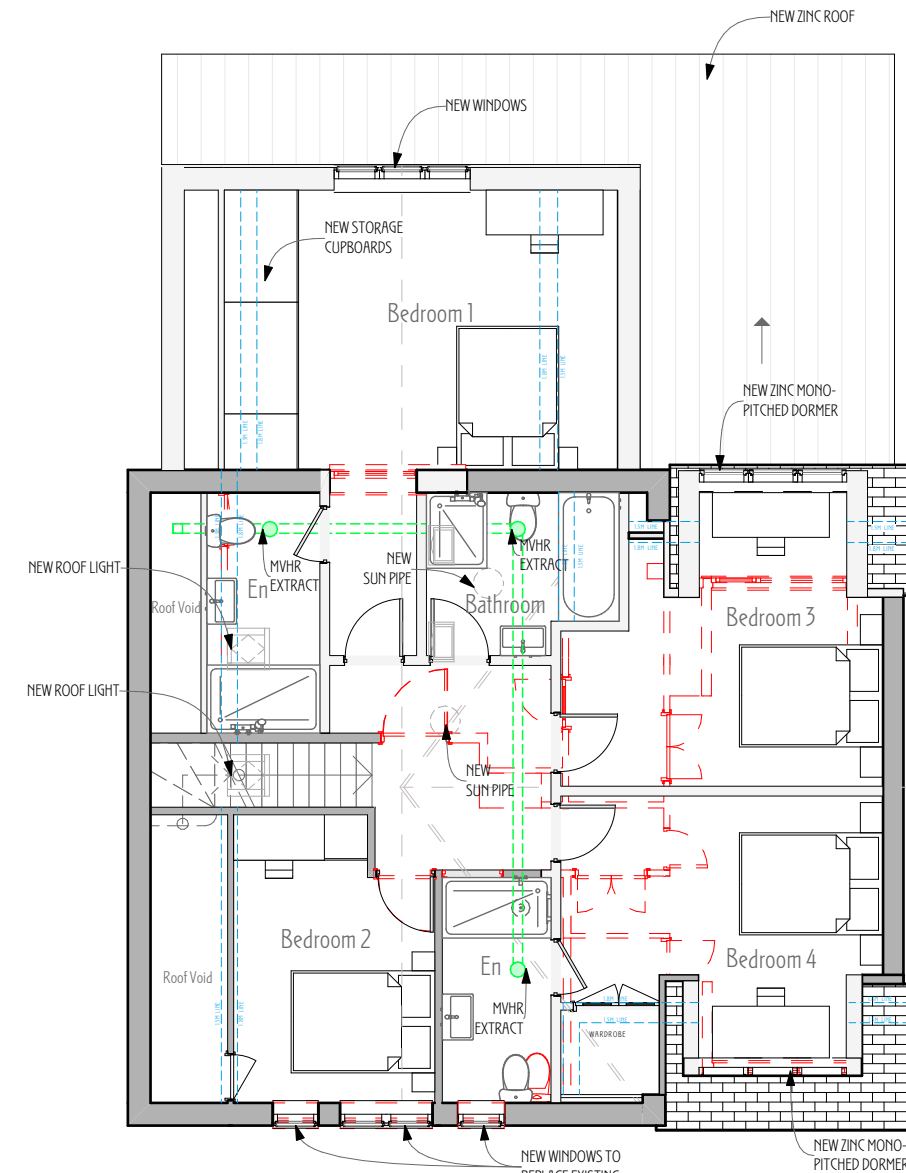

PLANNING ISSUE

Rev	Issued By	Details	Issue Date
-	BB	ISSUED TO CLIENT	11/02/25
A	BB	REVISED FOLLOWING CLIENT COMMENTS	08/04/25
B	BB	DRAWING UPDATE	03/07/25
C	BB	LHF UPDATE	04/07/25
D	BB	DRAWING UPDATE	23/07/25

PROJECT TITLE
4 Hawthorn Hill, Letchworth

DRAWING TITLE
Proposed Plans (A3)

SCALE
1:100 @ A3

DATE
July 25
DRAWN/CHKD
BB AG

DRAWING No.
2418/PD/202
REV
D

NORTON STUDIO ARCHITECTS
HISTORIC AND SUSTAINABLE BUILDING SPECIALIST
ARCHITECT ACCREDITED IN BUILDING CONSERVATION
5 Croft Lane - Norton - Letchworth Garden City - Herts - SG6 1AS
t - 01462 374035
w - www.nortonstudio.co.uk

RIBA
Chartered Practice

Norton Studio & Norton Studio Architects are a trading style of Norton Studio Conservation Architects LTD.
Registered in England and Wales number 15262283.
Registered office: Unit 1b Focus Four, Fourth Avenue, Letchworth Garden City, Hertfordshire SG6 2TU

arb
Architects
Registration
Board