




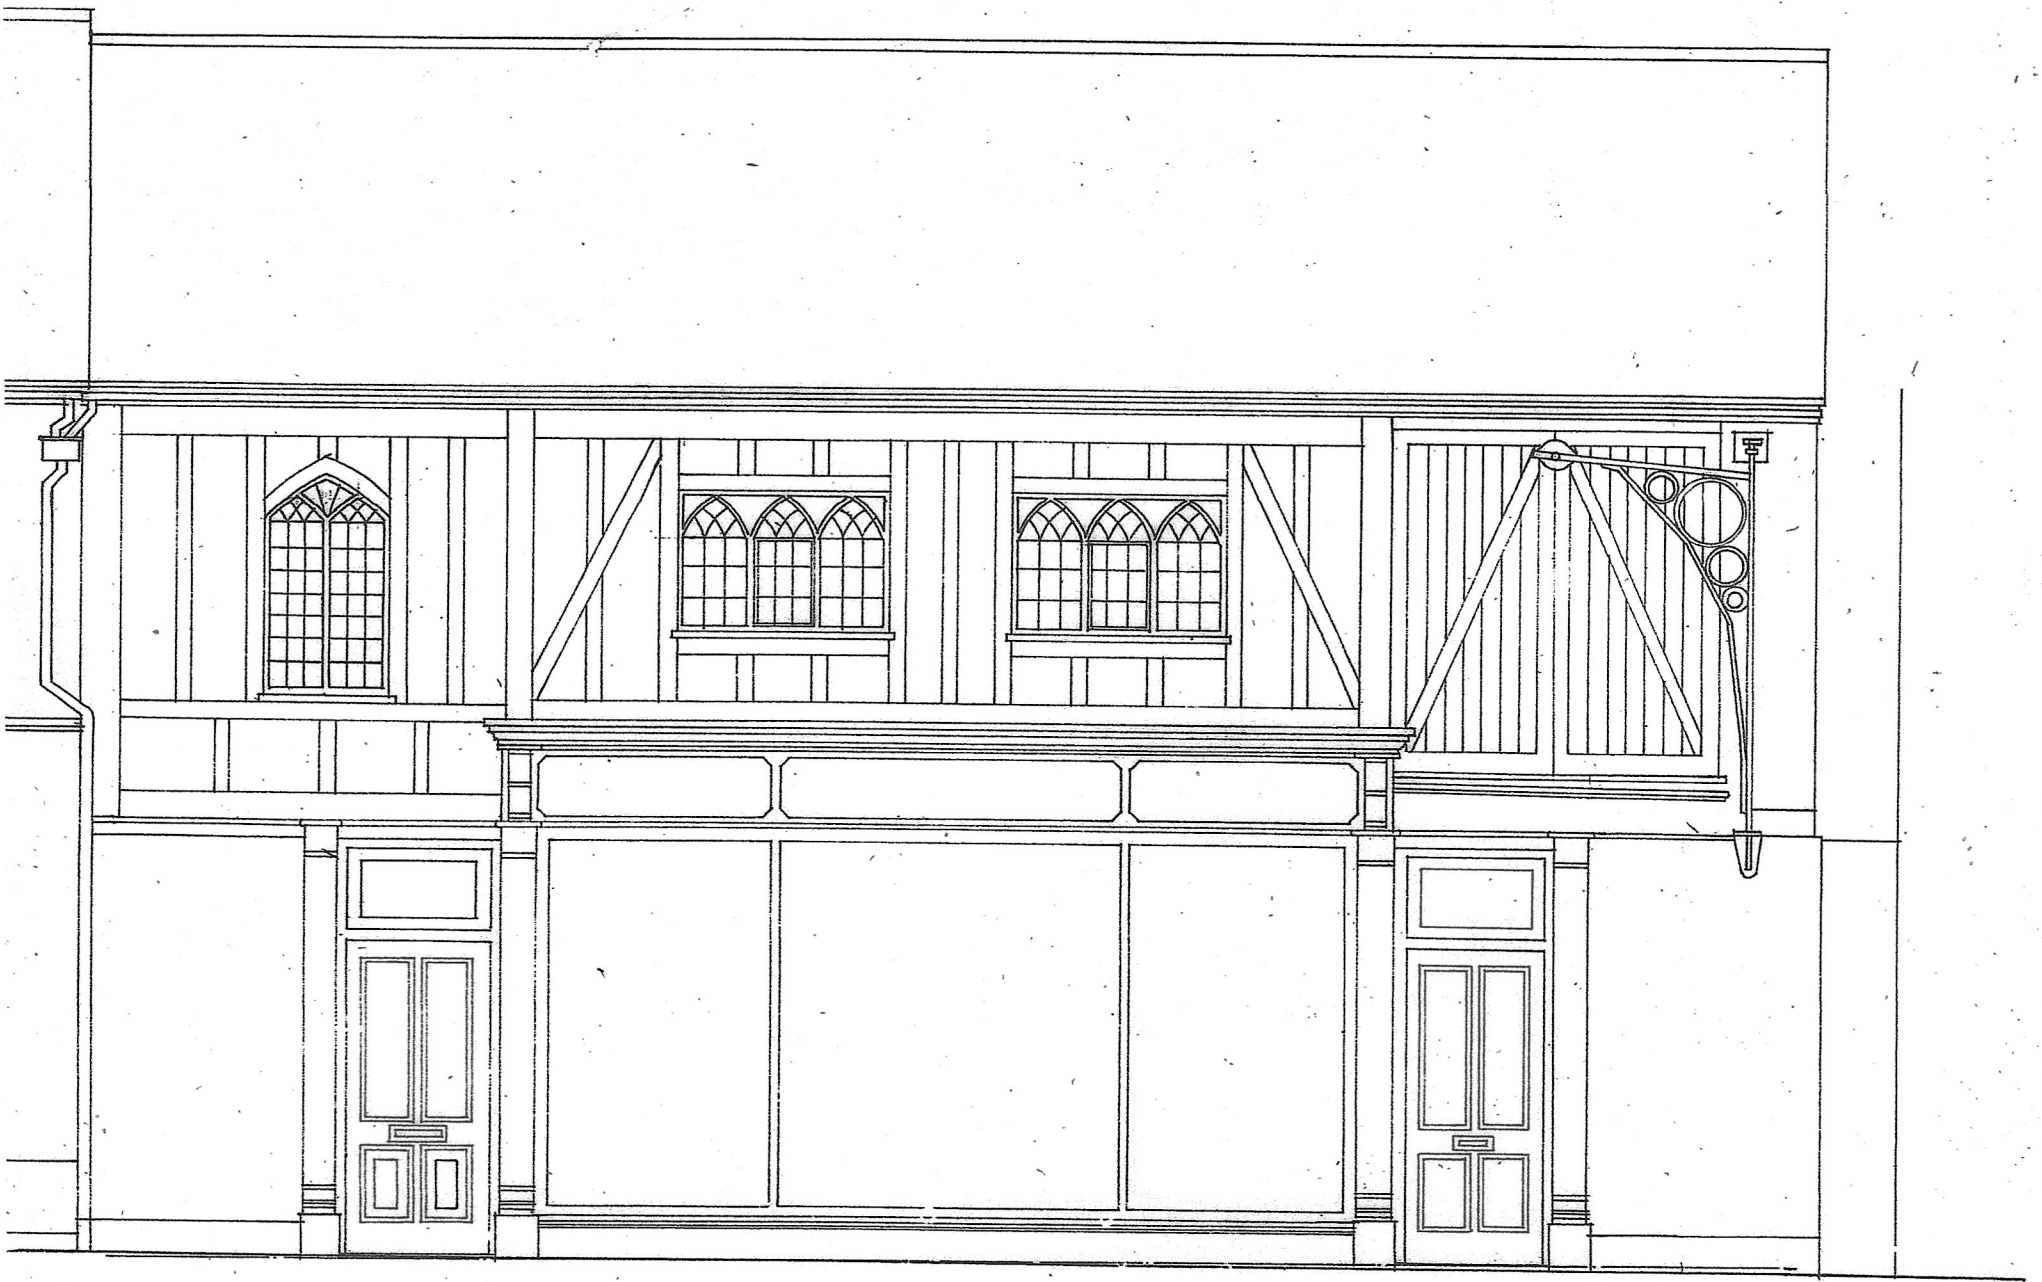

ELEVATION TO TILEHOUSE STREET

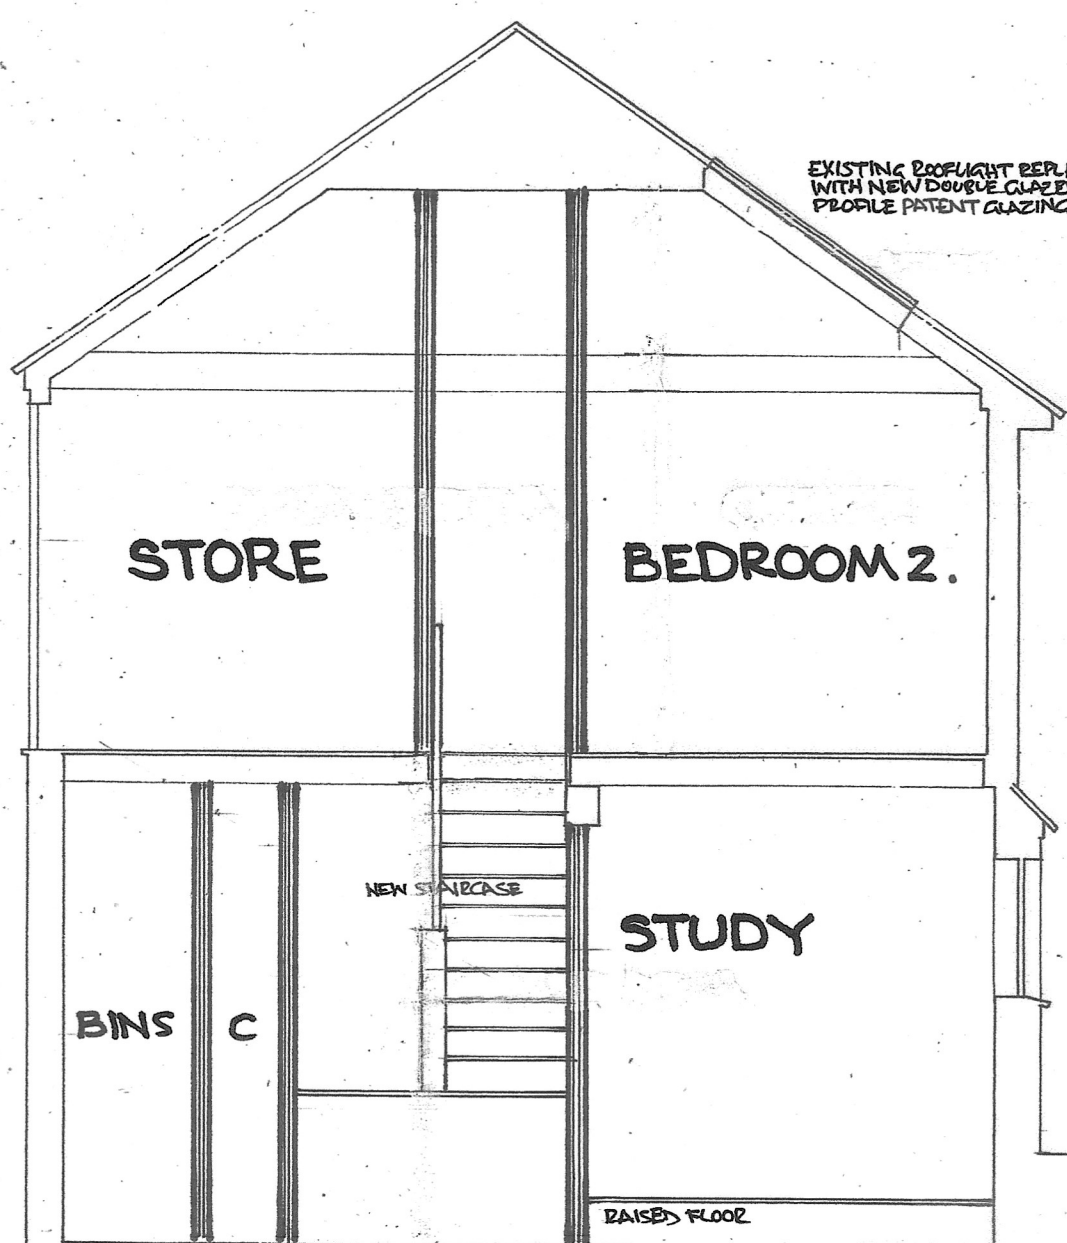

SECTION SCALE 1:50

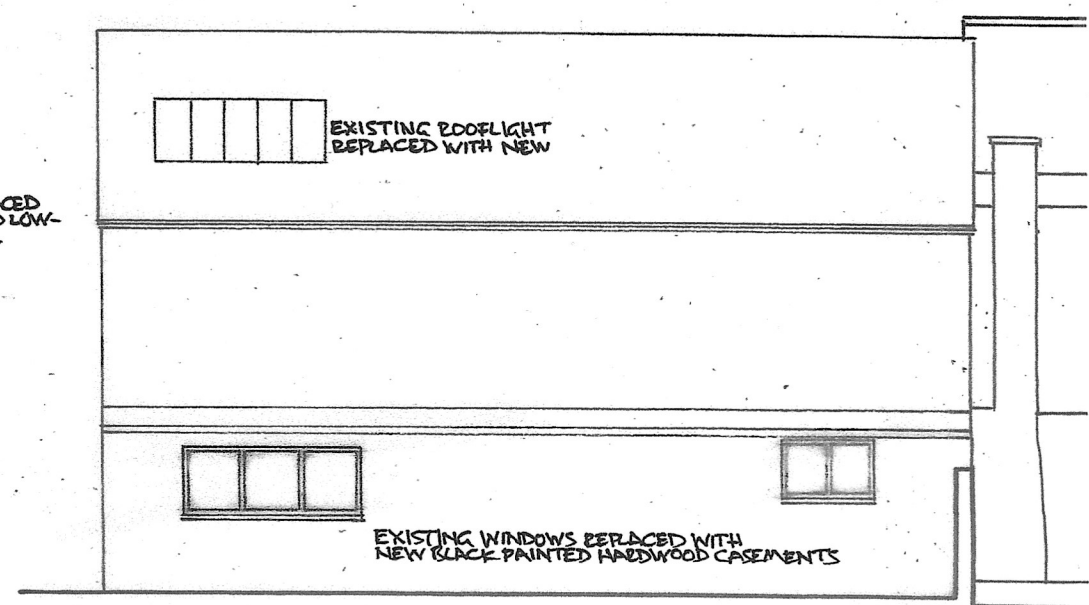

NORTH ELEVATION

94 TILEHOUSE STREET, HITCHIN, HERTFORDSHIRE

ELEVATIONS & SECTION
AS PROPOSED

Revised November 2024

BRENT SMITH ASSOCIATES 1 Mews Court, 22 Bancroft, Hitchin, Herts SG5 1JW Tel: 01462 442979 Email: brent@walden7.uk SCALE 1:100@A3 NOV 2024 JOB NO. 610	DRAWING NUMBER
	04A