




PLAN

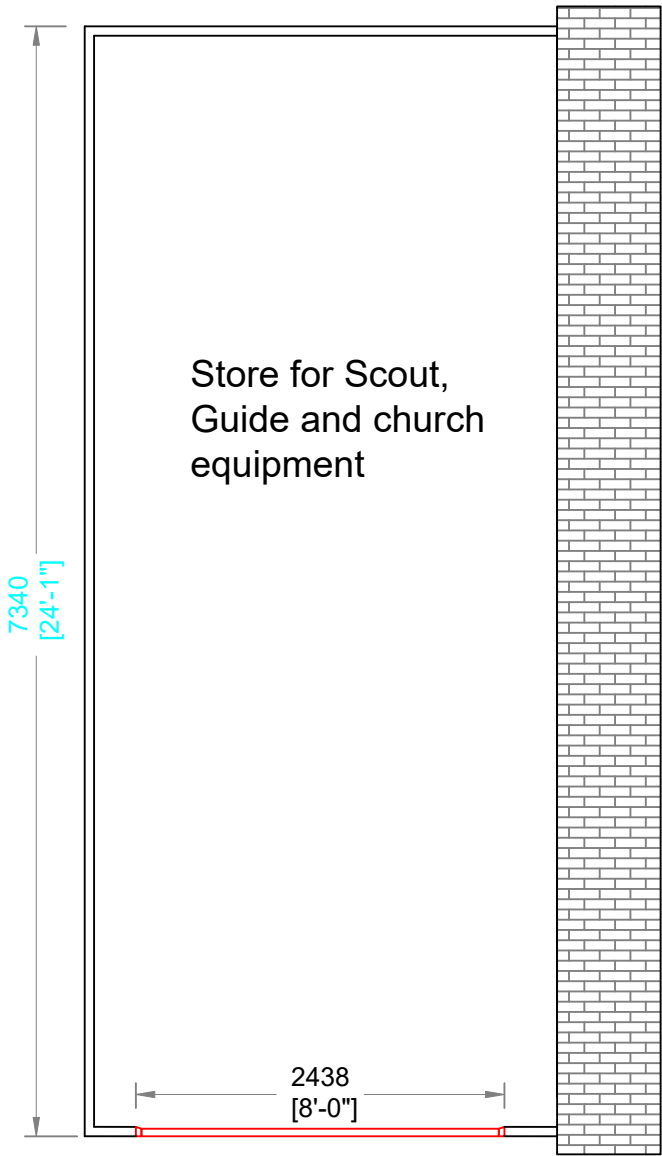


LH ELEVATION

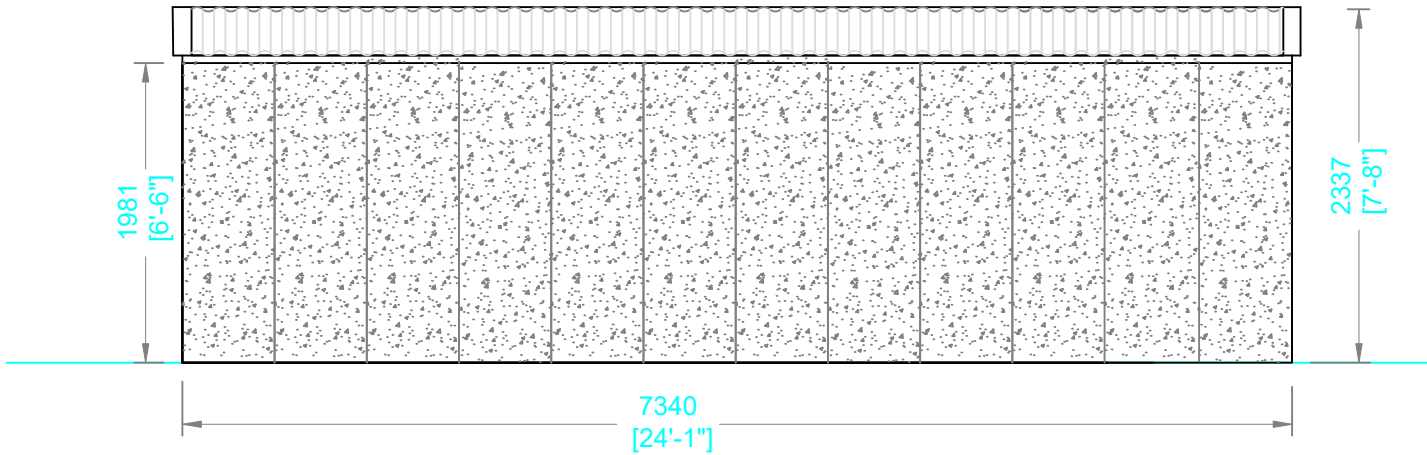

FRONT ELEVATION

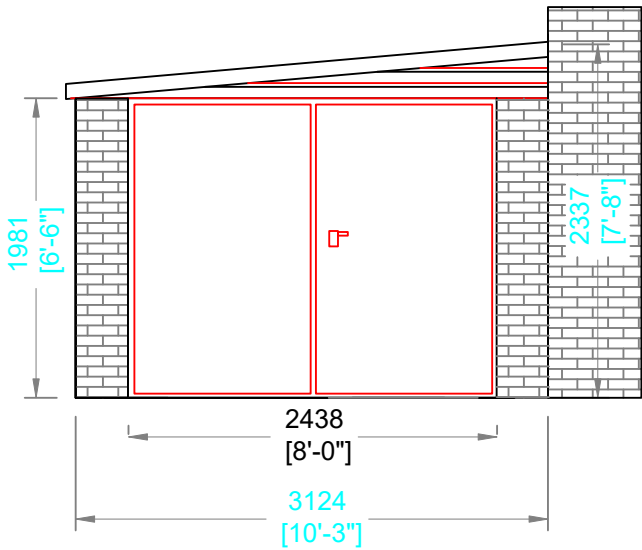

REAR ELEVATION

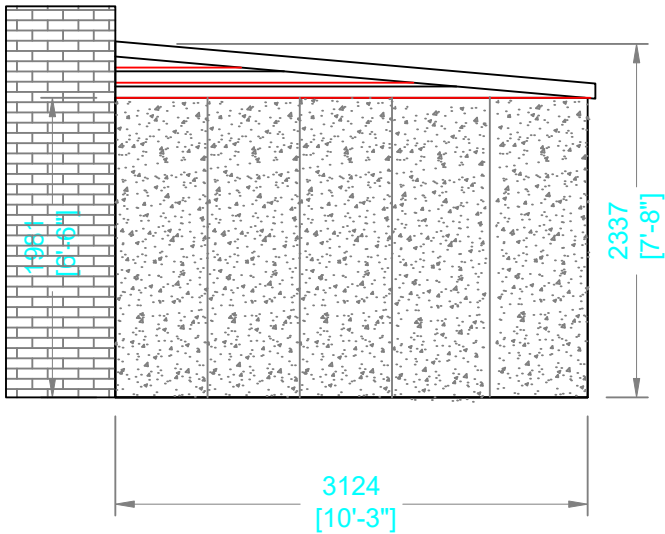

STYLE:	Lean-To	
ROOF TYPE:	Apex	
LENGTH:	7340mm	24'1"
WIDTH:	3124mm	10'3"
EAVES HEIGHT:	1981mm	6'6"
RIDGE HEIGHT:	2337mm	7'8"
CONCRETE PANELS		
To be reinforced with 6mm bars & connected with 3no 6mm galv. steel bolts. Designed for 25N/mm2 at 28 days.		
HEIGHT:	1981mm	6'6"
THICKNESS:	62mm	2½"
FINISH:	LEFT	Multispar
	REAR:	Multispar
EXTERNAL WALLS		
FINISH:	FRONT:	Brick Fronts
	RIGHT:	
ROOF COVERING		
Supported by trusses at 1.83m centers fixed to panels		
COLOUR:	Blue/Black	
PROFILE:	5" Corrugated	
MATERIAL:	Cement Fibre	
FASCIAS / WALL BUILD-UP		
MATERIAL:	White PVCu	
DEPTH:	50 mm	[]
GARAGE DOOR [1]		
STYLE:	Side Hung	
COLOUR:	White	
FINISH:	Powder Coated Steel	
WIDTH:	2438mm	8'0"
HEIGHT:	1981mm	6'6"
TYPE:	"Side Hinged"	
WINDOWS [0]		
STYLE:		
COLOUR:		
FINISH:		
WIDTH:	[]	
HEIGHT:	[]	
LOCATIONS:		
PERSONNEL DOOR []		
STYLE:		
COLOUR:		
FINISH:		
WIDTH:	[]	
HEIGHT:	[]	
LOCATION:		



Rev	Date	Revision
PROJECT: Proposed Garage Christchurch Bedford Hitchin, SG5 1HF		
CUSTOMER / CLIENT: Mr Hankin		
DRAWING: Plan, Elevations		
HANSON GARAGES		
Warren Road, Green Lane Industrial Park, Featherstone, West Yorkshire WF7 6EL		
Tel: 01977 695111 Fax: 01977 695151		
E-Mail: sales@hansongarages.co.uk Web: www.hansongarages.co.uk		
SCALE: A3@1:50	DATE: 20.12.24	DRAWN: M.S.
DWG NO. LA24x10	REV -	