


- Notes:
- a. Existing Bedroom Area
 - b. Existing Storage Cupboard
 - c. Existing Door to be Handed
 - d. Proposed Pocket Door
 - e. Proposed Ensuite
 - f. Proposed Built in Storage

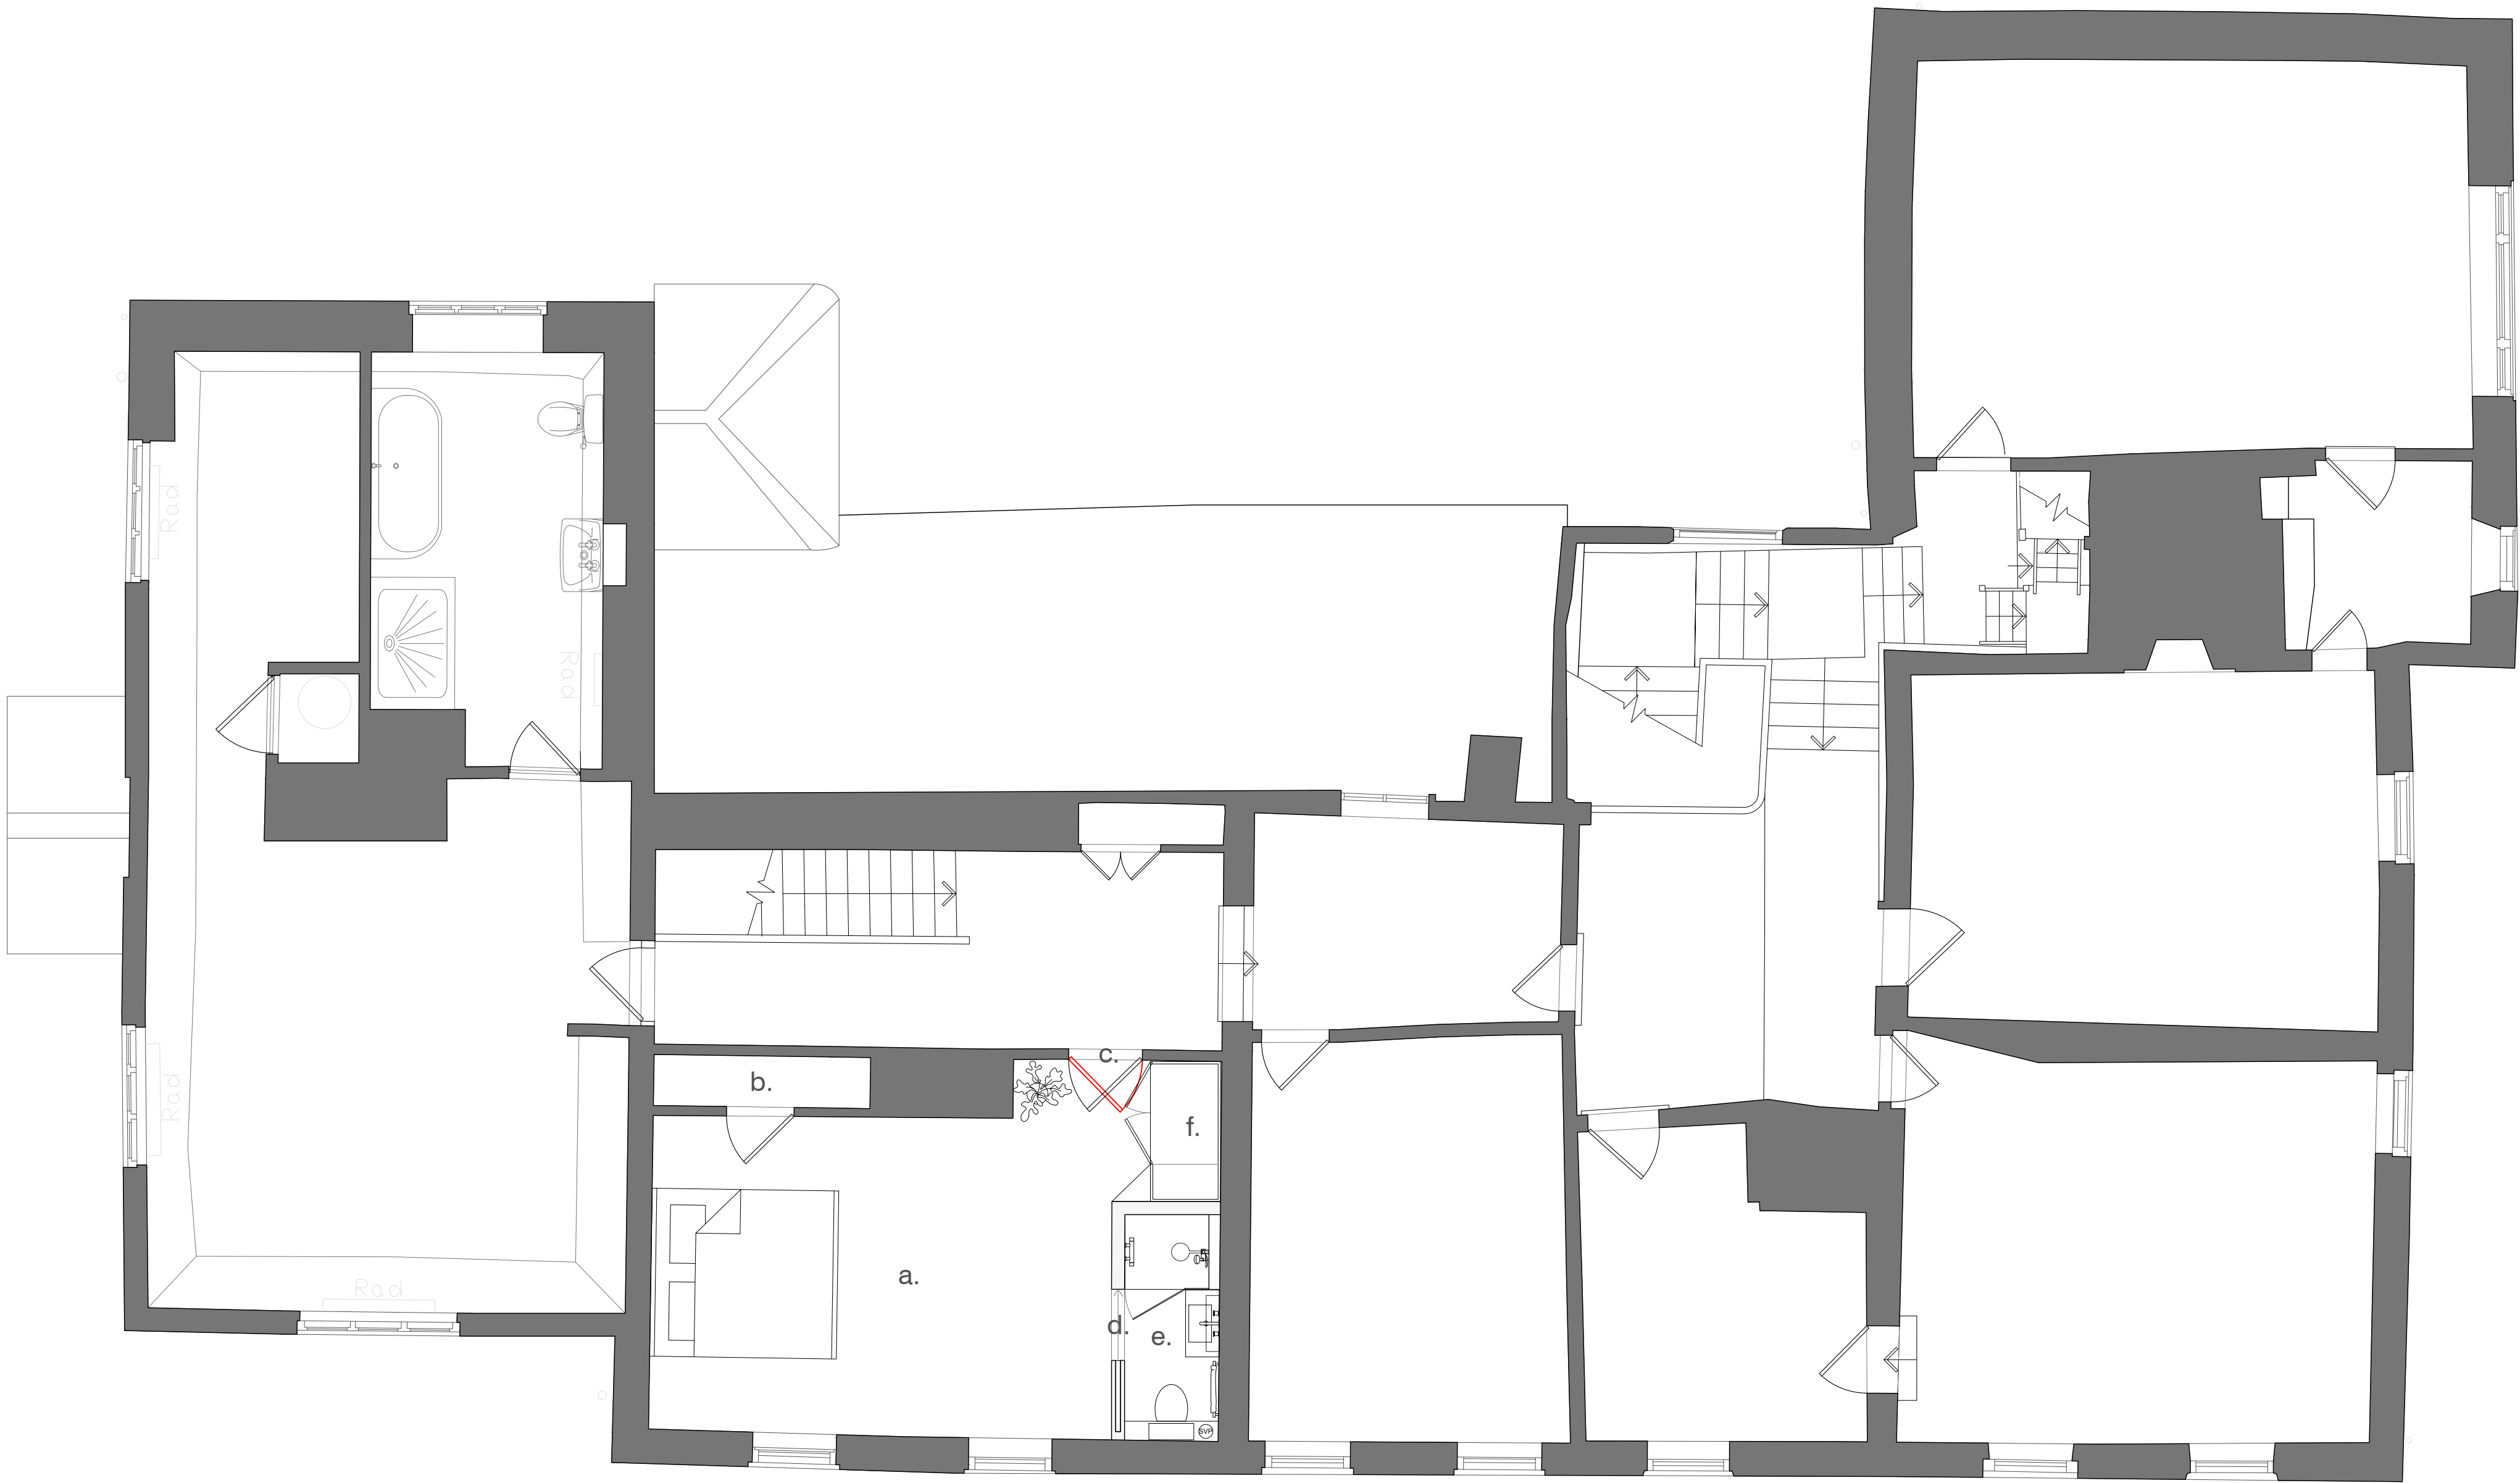


First Floor as Proposed

KEY

Existing Door to be retained and handed

Proposed

0.5 1 2 5m 1:50

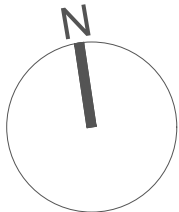

Second Floor, 99 Bancroft
Hitchin, SG5 1NQ
07866479770
michael@michaelcollinsarchitects.com
www.michaelcollinsarchitects.com

Note: This drawing is copyright
Note: This drawing is not a deed plan.
Do not scale from this drawing
Note: to be read in conjunction with Structural Engineers
Information, specification and drawings
All setting out dimensions to be checked on site by
contractor and any discrepancies to be noted ASAP.
Windows, steelwork, to be site sized.
All sundry work not shown to be undertaken in accordance
with the British Standards.
Refer to Survey Solutions plans for boundary position.

Michael Collins Architects Ltd

Old Ramerick Manor

Job No. 275 First Floor Plans as proposed

Stage: 3
Status: Planning

021

REVISION: A Scale 1:50@A1