

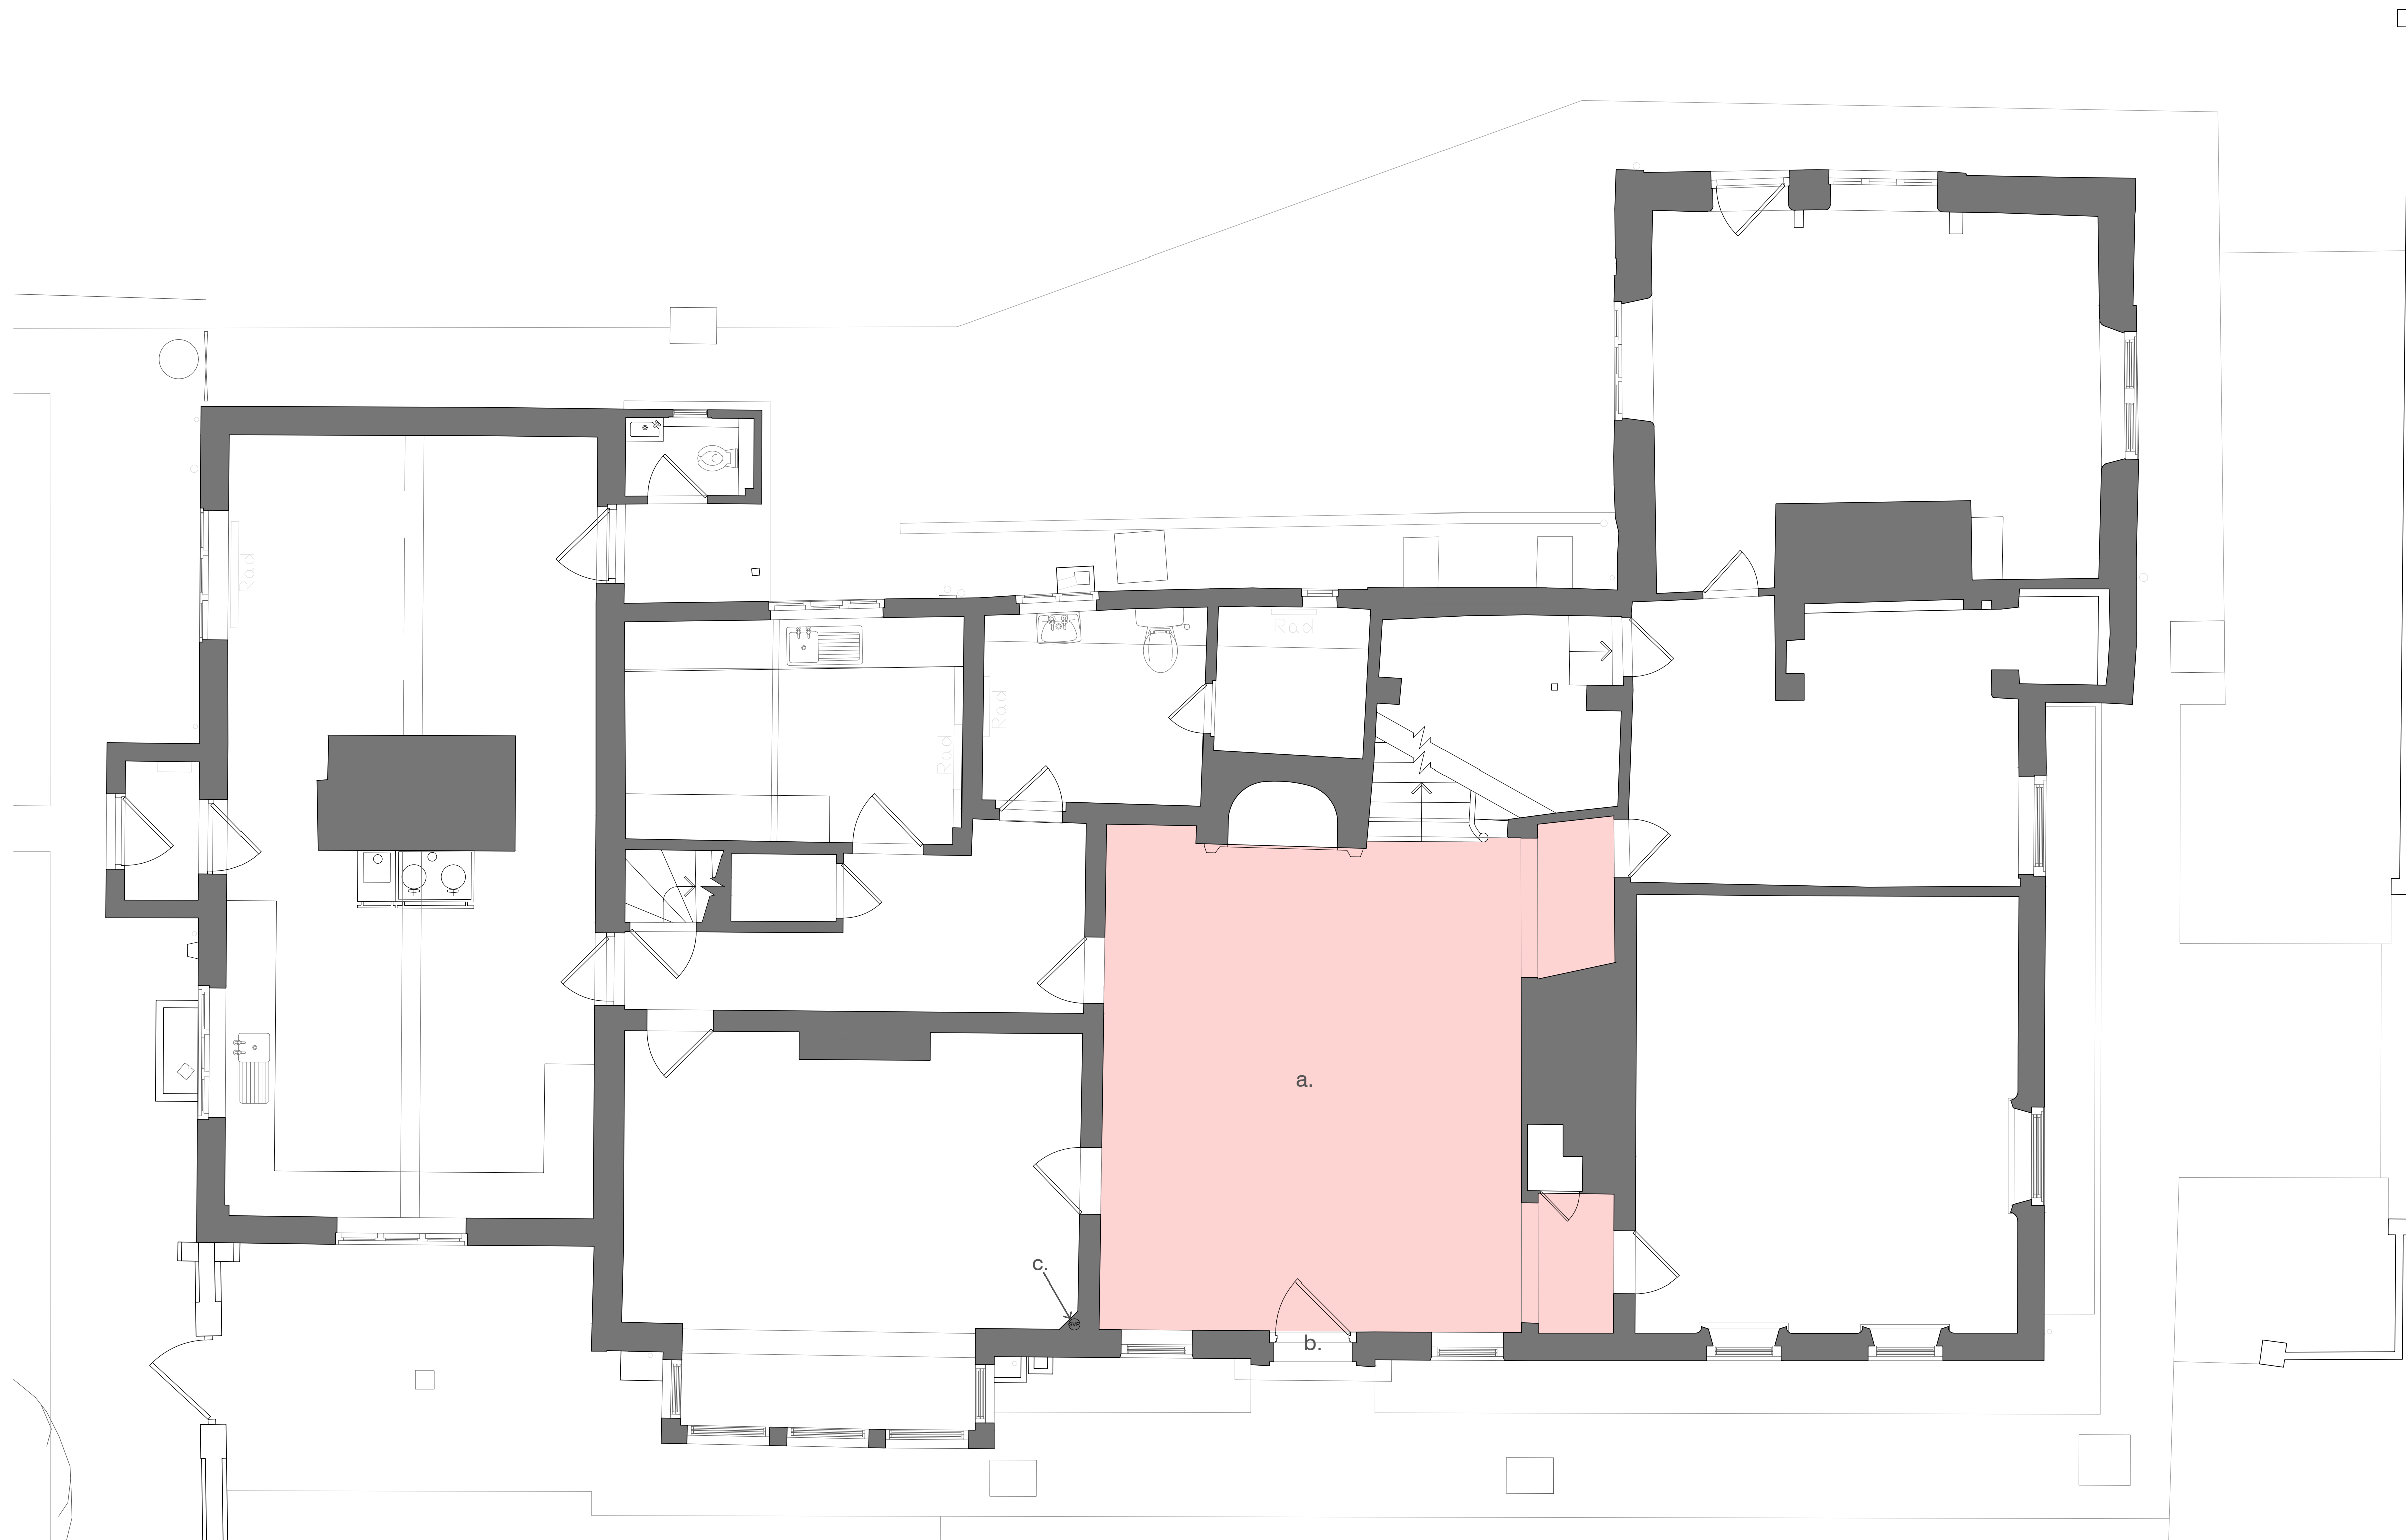


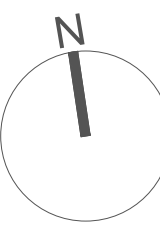

Ground Floor as Proposed

- Notes:
- a. Existing entrance hall, floor tiles to be replaced with stone tiles in keeping with the original history of the house
Product: Quornstone Versailles Menton Softly Aged Limestone Tiles)
 - b. Front door to be replaced like for like to address issues of air-tightness
 - c. New SVP to Proposed FF ensuite incorporated to existing boxing in

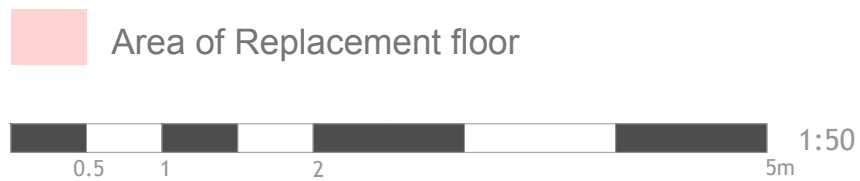

Note: This drawing is copyright
Do not scale from this drawing
Note: to be read in conjunction with Structural Engineers Information, specification and drawings
All setting out dimensions to be checked on site by contractor and any discrepancies to be noted ASAP.
Windows, steelwork, to be site sized.
All sundry work not shown to be undertaken in accordance with the British Standards.
Refer to Survey Solutions plans for boundary position.

Michael Collins Architects Ltd

Old Ramerick Manor
Job No. 275
Ground Floor Plans as proposed
Stage: 3
Status: Planning

020
REVISION: A
Scale 1:50@A1