


Ground Floor

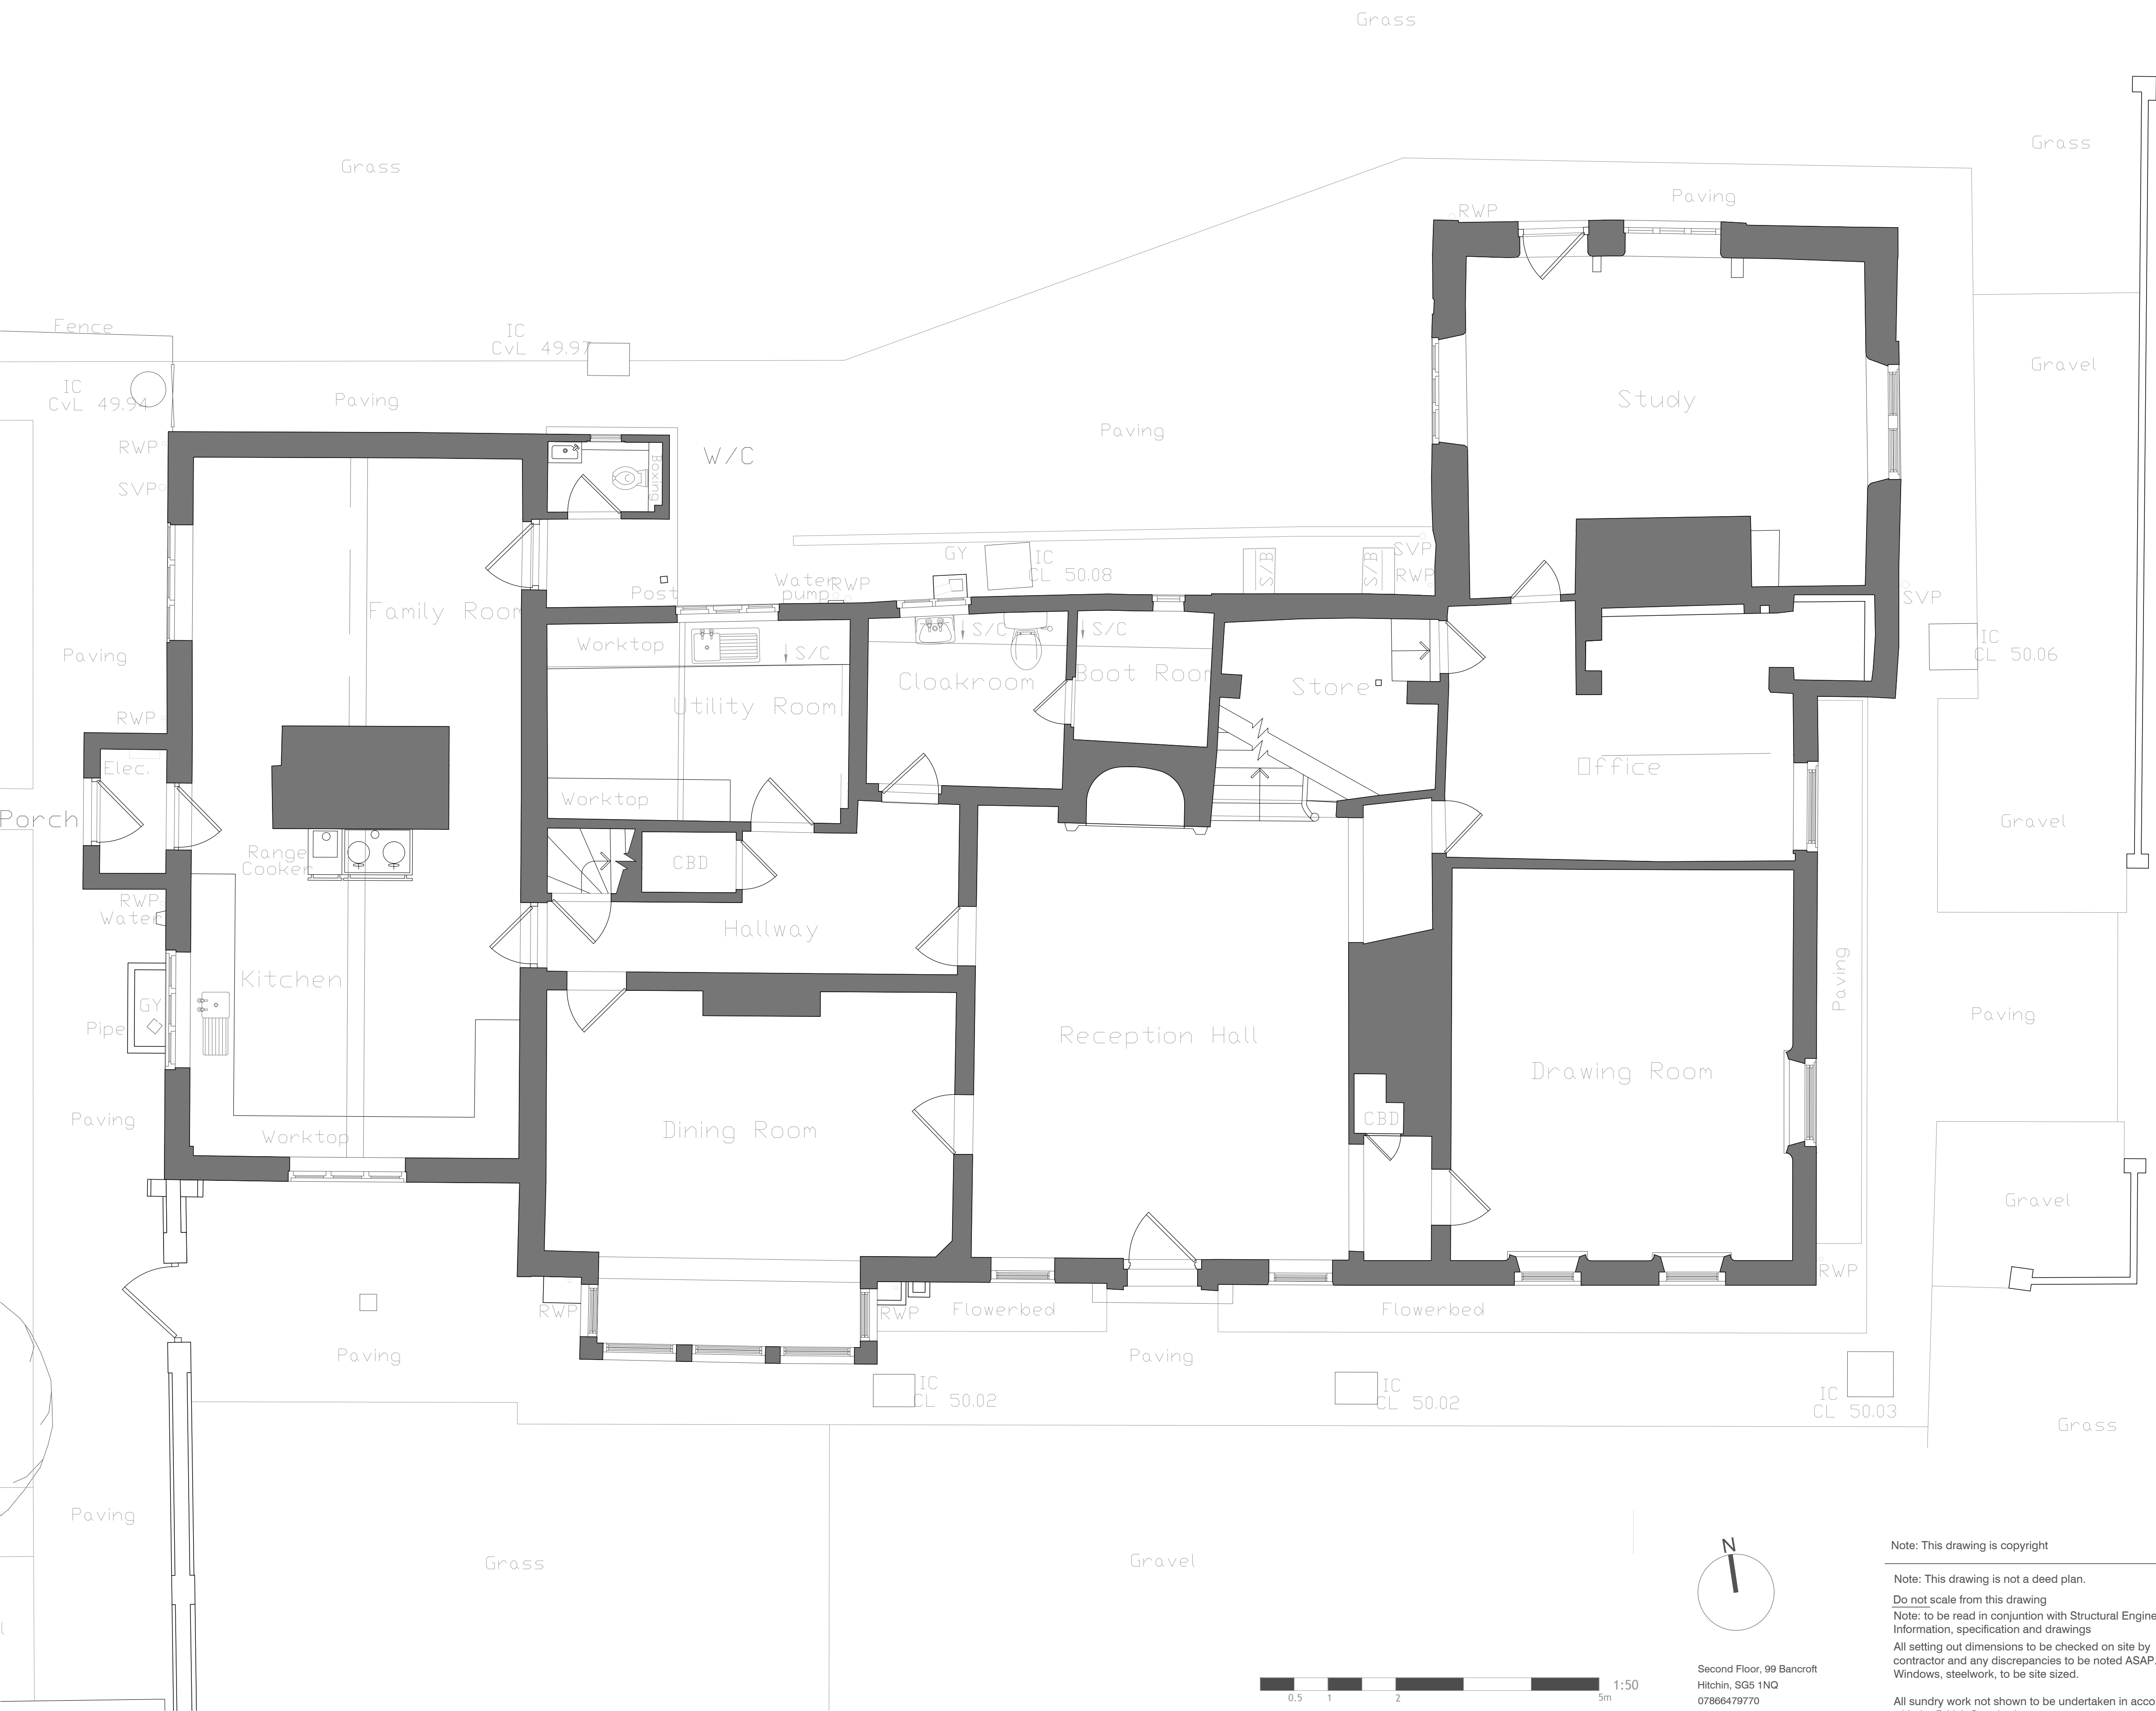

Notes:

- Levels based on local datum
- Window cill and head levels measured internally
- Sanitary fittings indicative only

Level abbreviations:

C	Cill level
CL	Ceiling level
CP	Crown level
CvL	Cover level
DH	Door head level
FCL	False/suspended ceiling level
FL	Floor level
H	Head level
SCL	Structural ceiling level
SP	Spring level
TOW	Top of wall level
U/S	Under side

General abbreviations:

AB	Air brick
ACU	Air-con unit
CBD	Cupboard
DP	Down pipe
GY	Gully
IC	Inspection cover
MH	Manhole
Rad	Radiator
RC	Radiator cover
RE	Rodding eye
RS	Roller shutter
RWP	Rain water pipe
S/B	Sloping beam
S/C	Sloping ceiling
SoP	Soil pipe
SVP	Soil vent pipe
	Step up
VP	Vent pipe
WS	Work surface
	Fall in roof

Note: This drawing is copyright

Note: This drawing is not a deed plan.
Do not scale from this drawing
Note: to be read in conjunction with Structural Engineers Information, specification and drawings
All setting out dimensions to be checked on site by contractor and any discrepancies to be noted ASAP.
Windows, steelwork, to be site sized.

All sundry work not shown to be undertaken in accordance with the British Standards.

Refer to Survey Solutions plans for boundary position.

Michael Collins Architects Ltd

Job No: 275

Ground Floor Plans as Existing

Stage: 3
Status: Planning

010

REVISION: A
Scale: 1:50@A1