



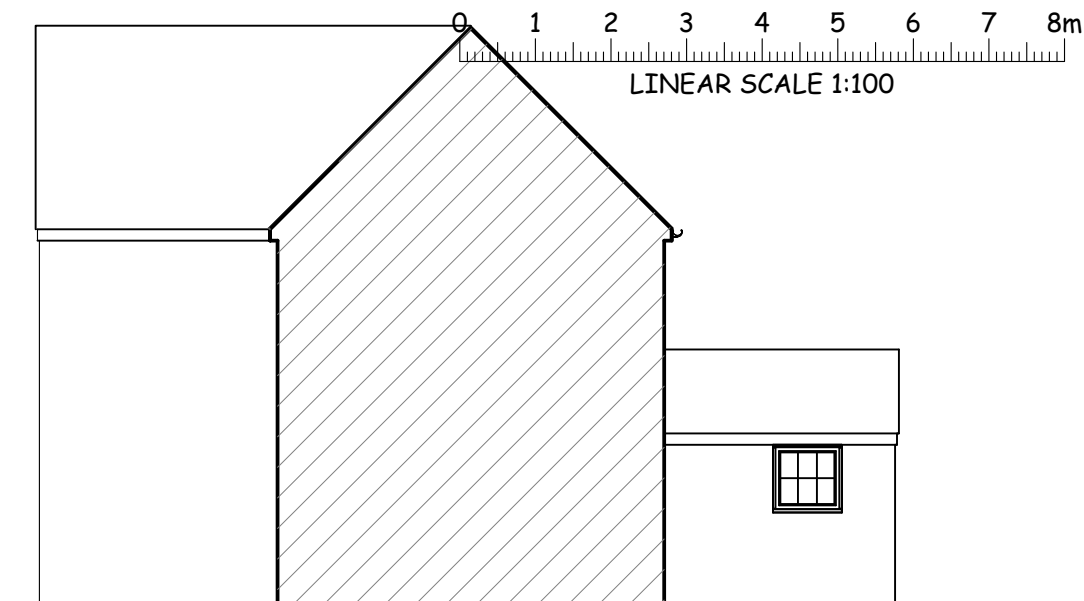


Existing Side Elevation 1:100

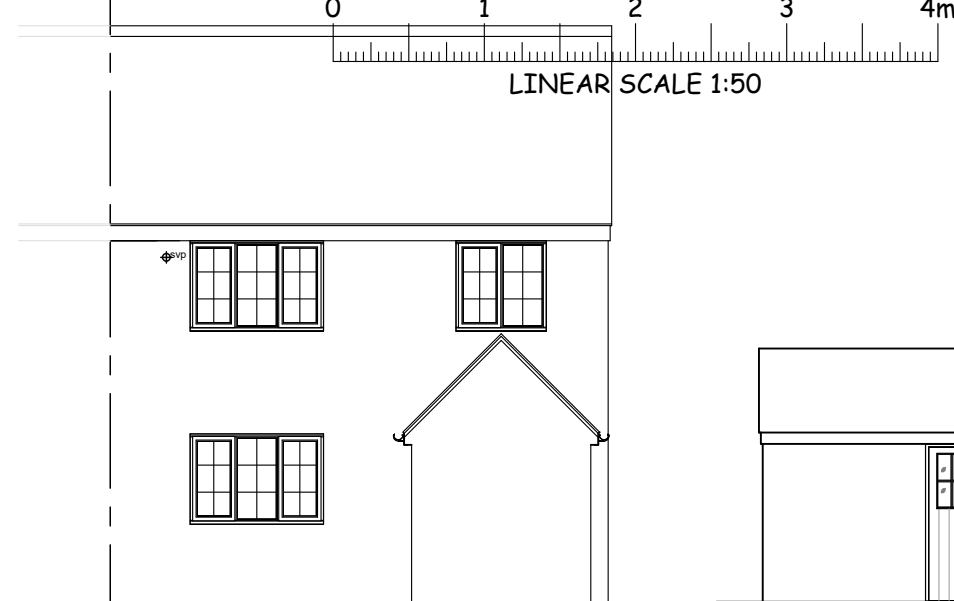


Existing Rear Elevation 1:100



Existing Side Elevation 1:100

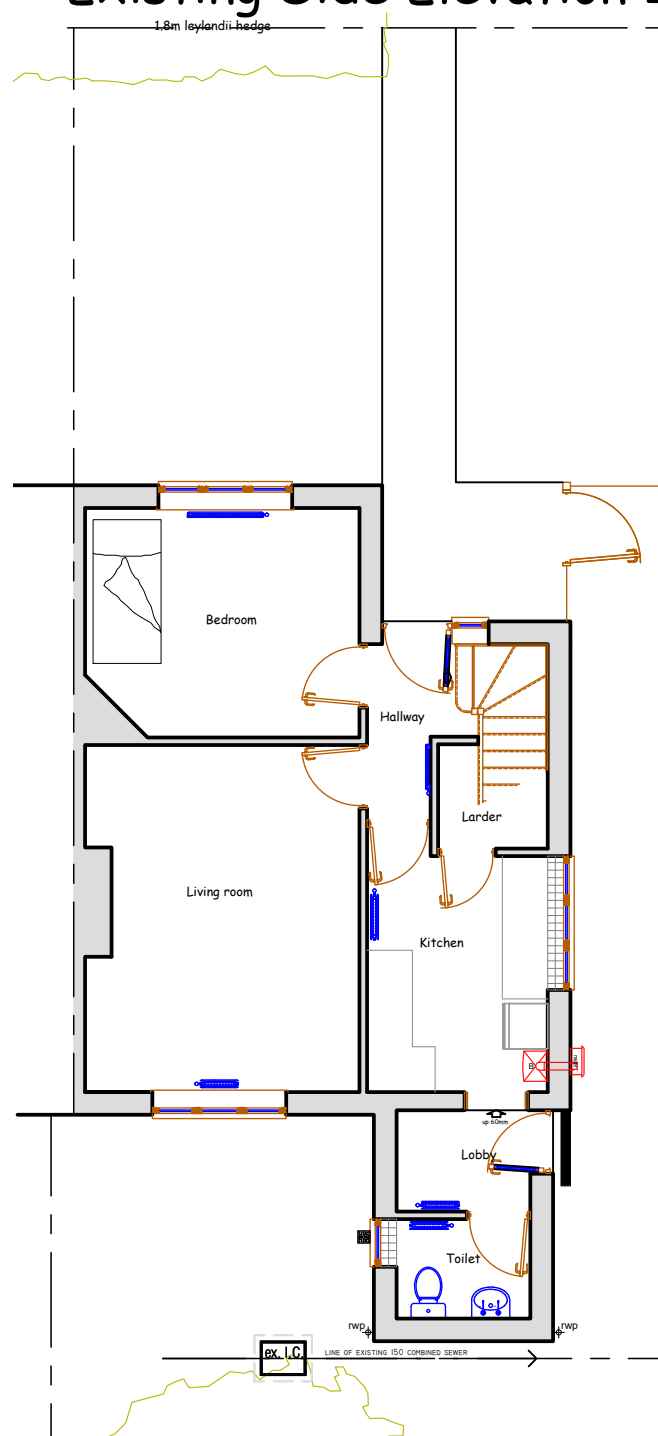

Existing Ground Floor Plan 1:100

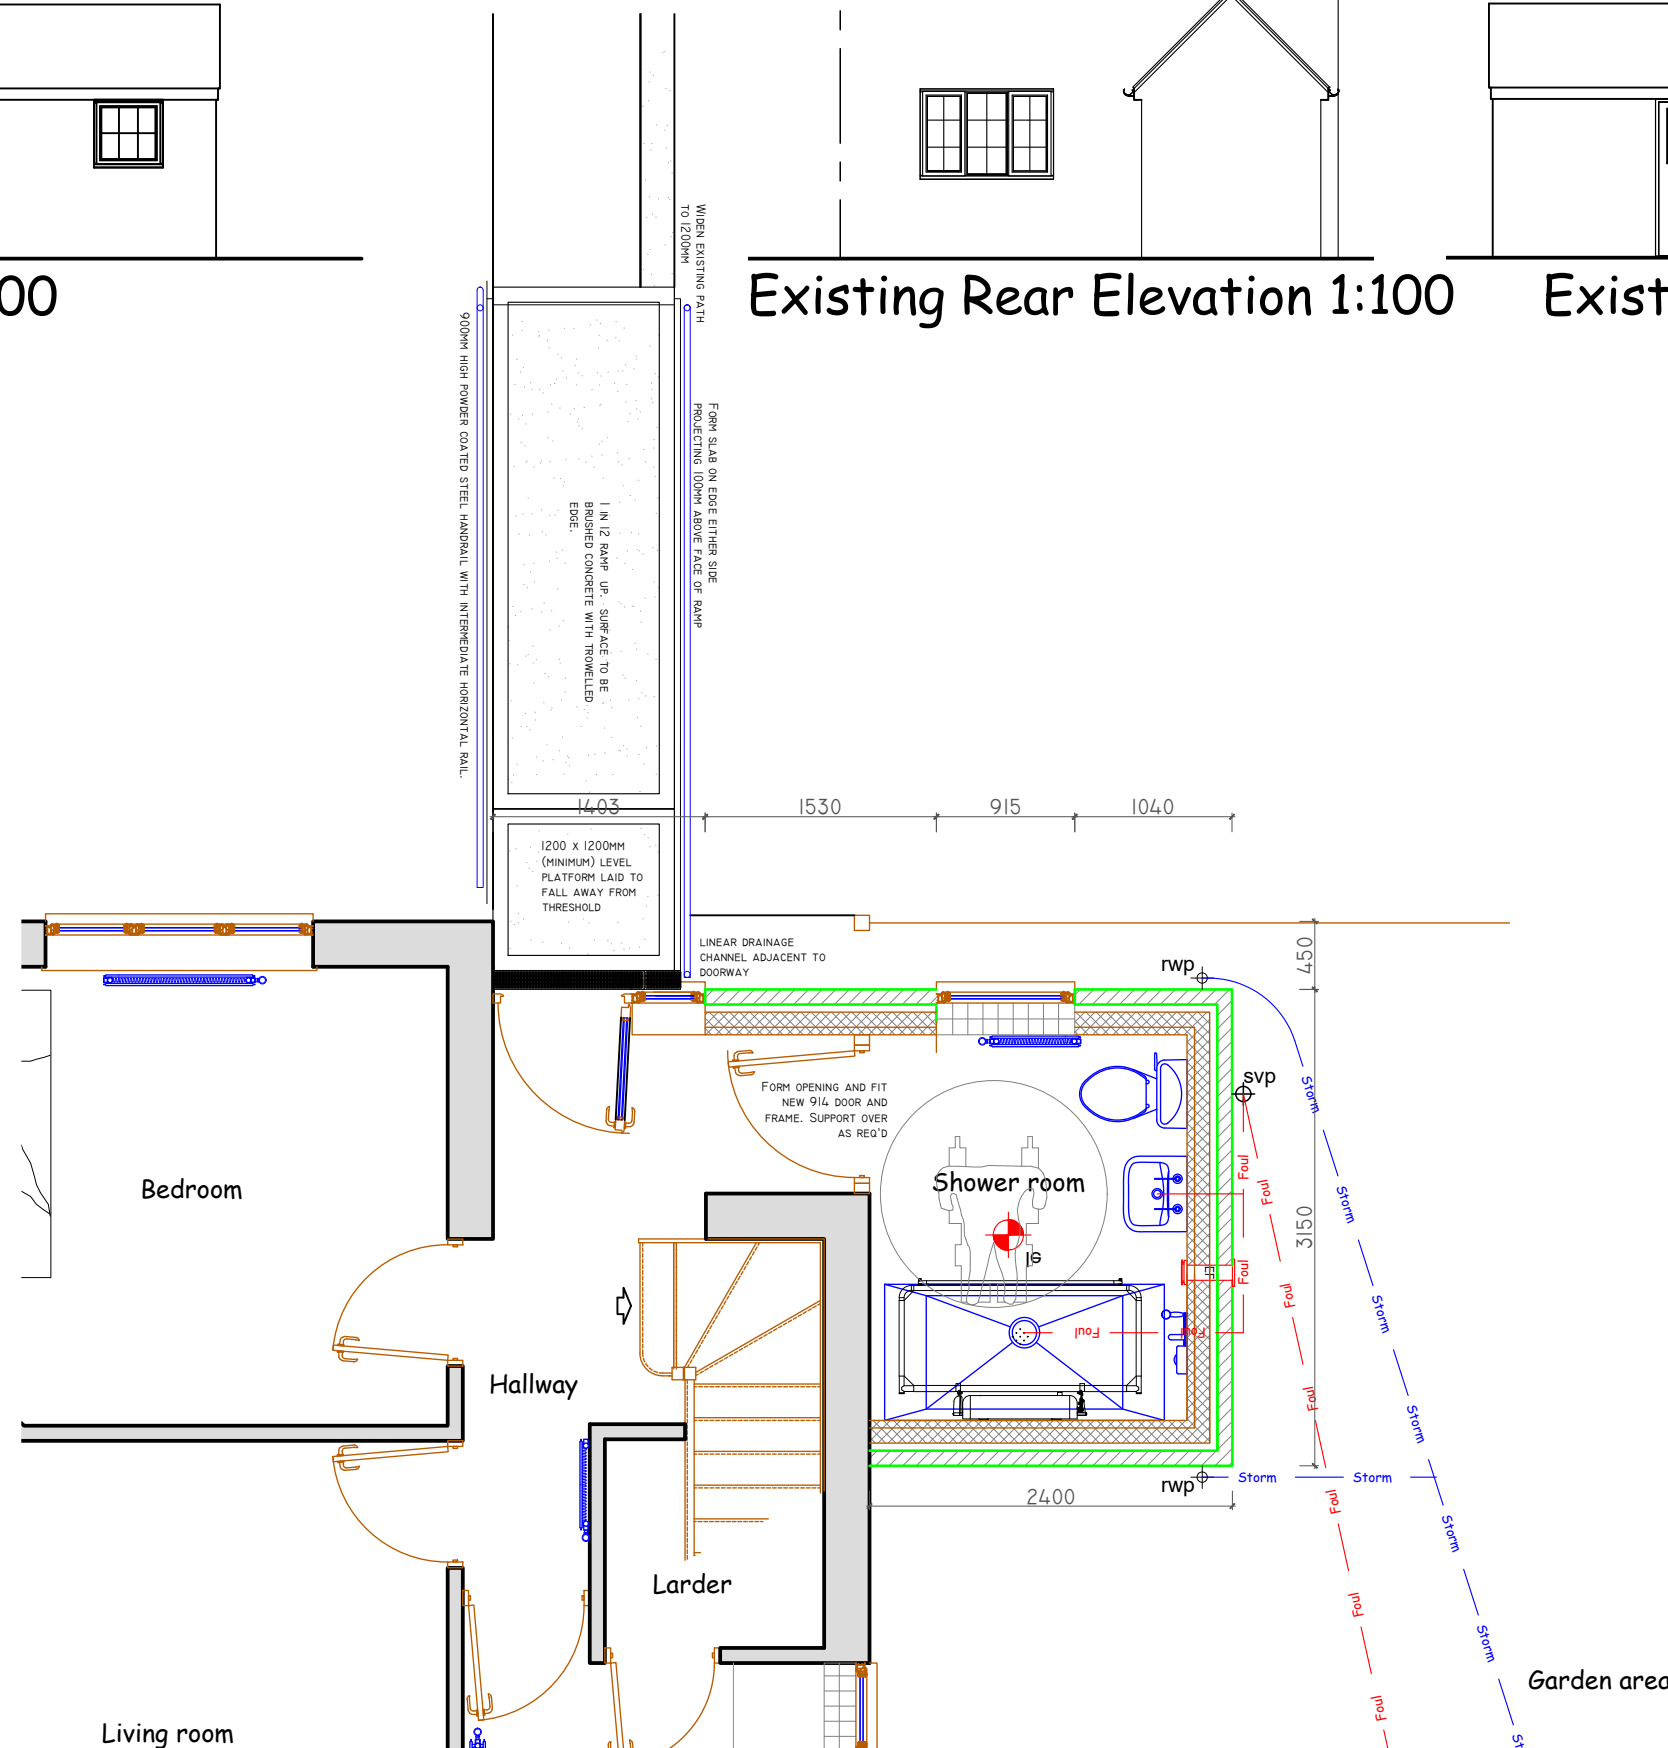

Detail Plan 1:50

Title
Proposed level access shower
Client

Address
34 Campers Avenue
Letchworth
Herts. SG6 3SR



Hertfordshire Home Improvement Agency
Adult Care Services, Hertfordshire County Council
Farnham House, Six Hills Way, Stevenage SG1 2FQ
Tel: 01438 843467

Date
July 2024

Scale
1:100 + 1:50

Drawing No.
CA-011322/22