




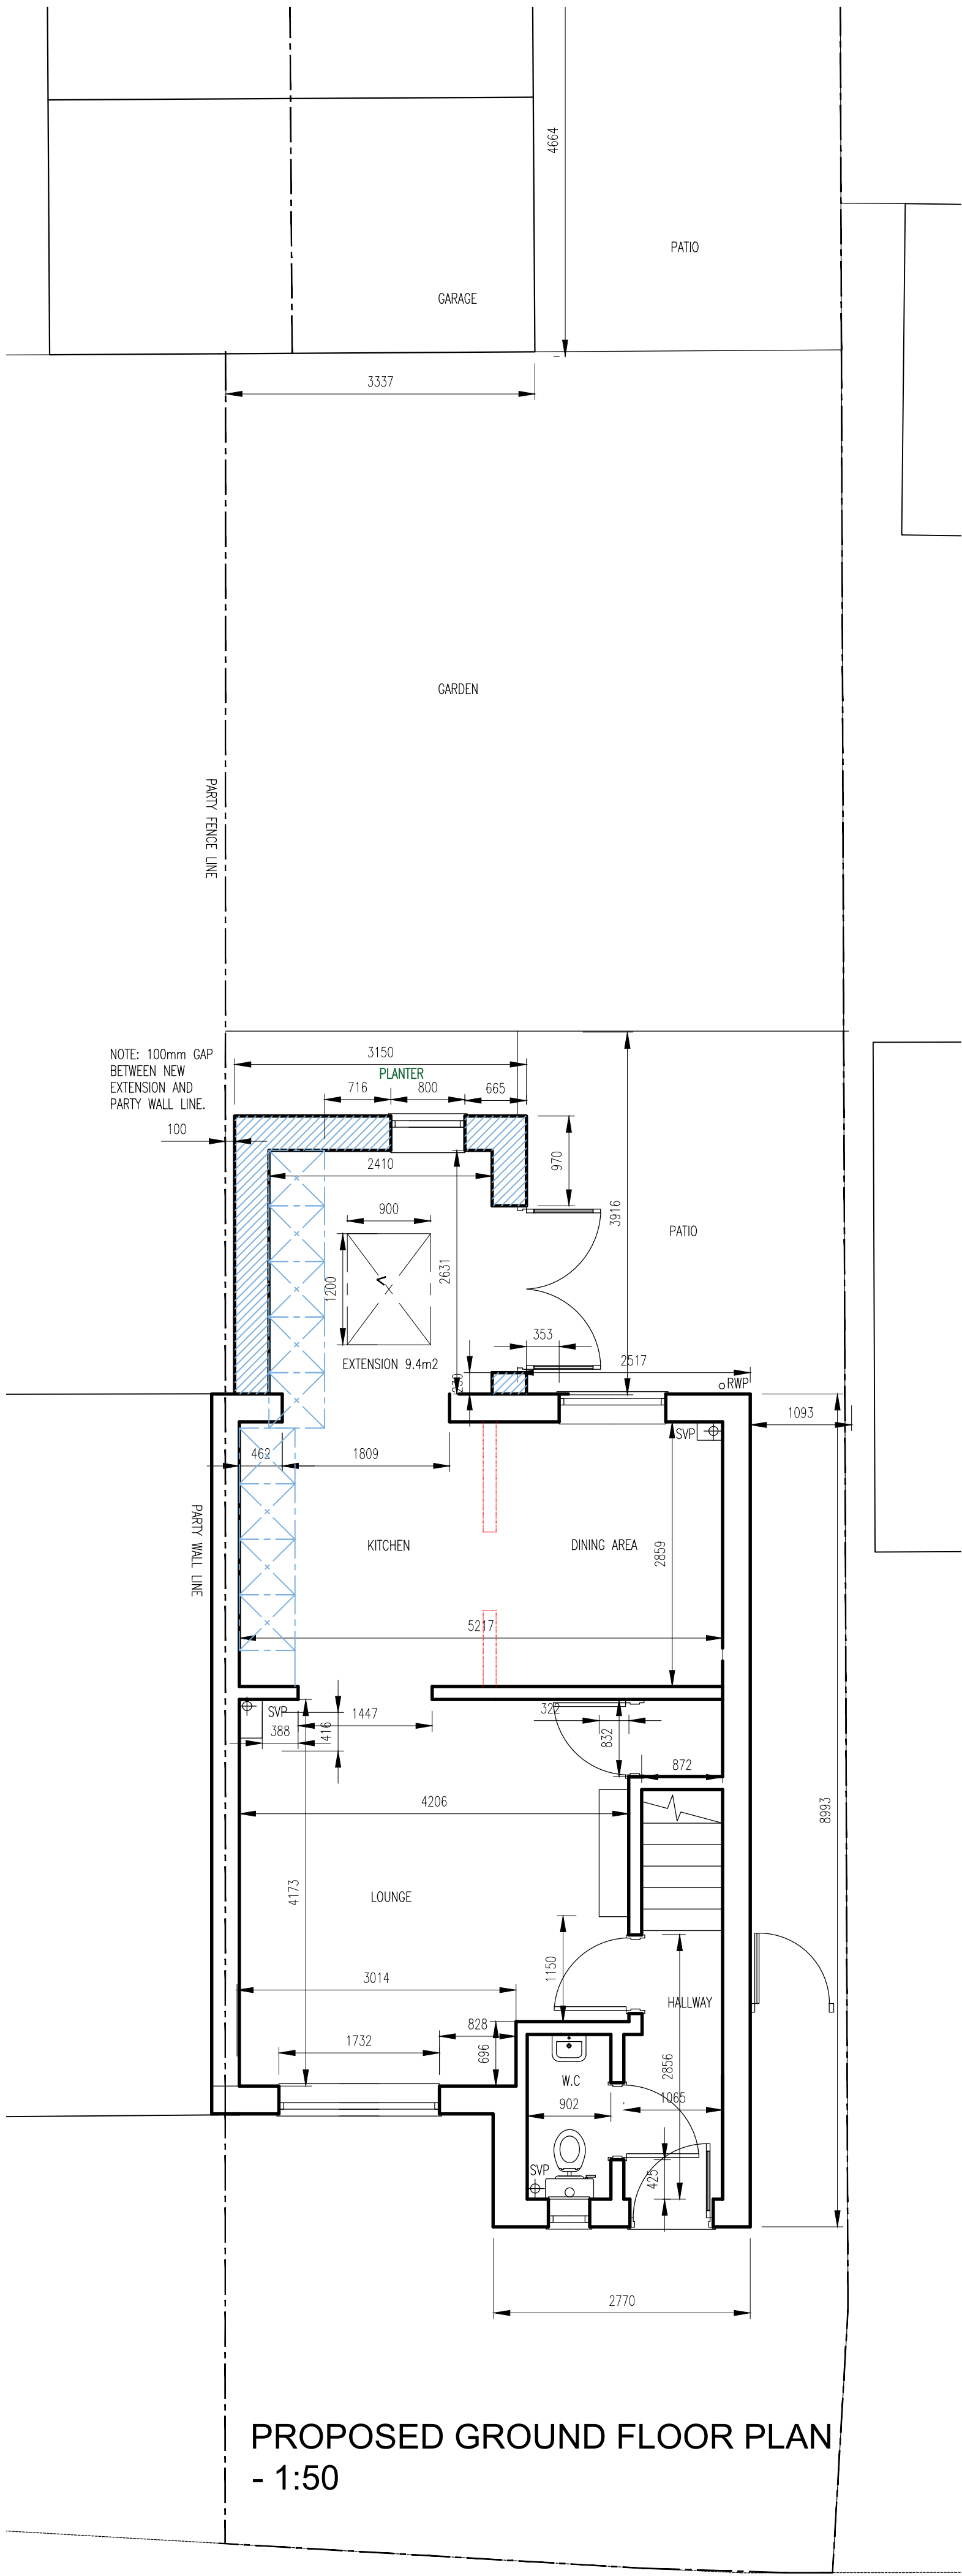


PROPOSED GROUND FLOOR PLAN
- 1:50

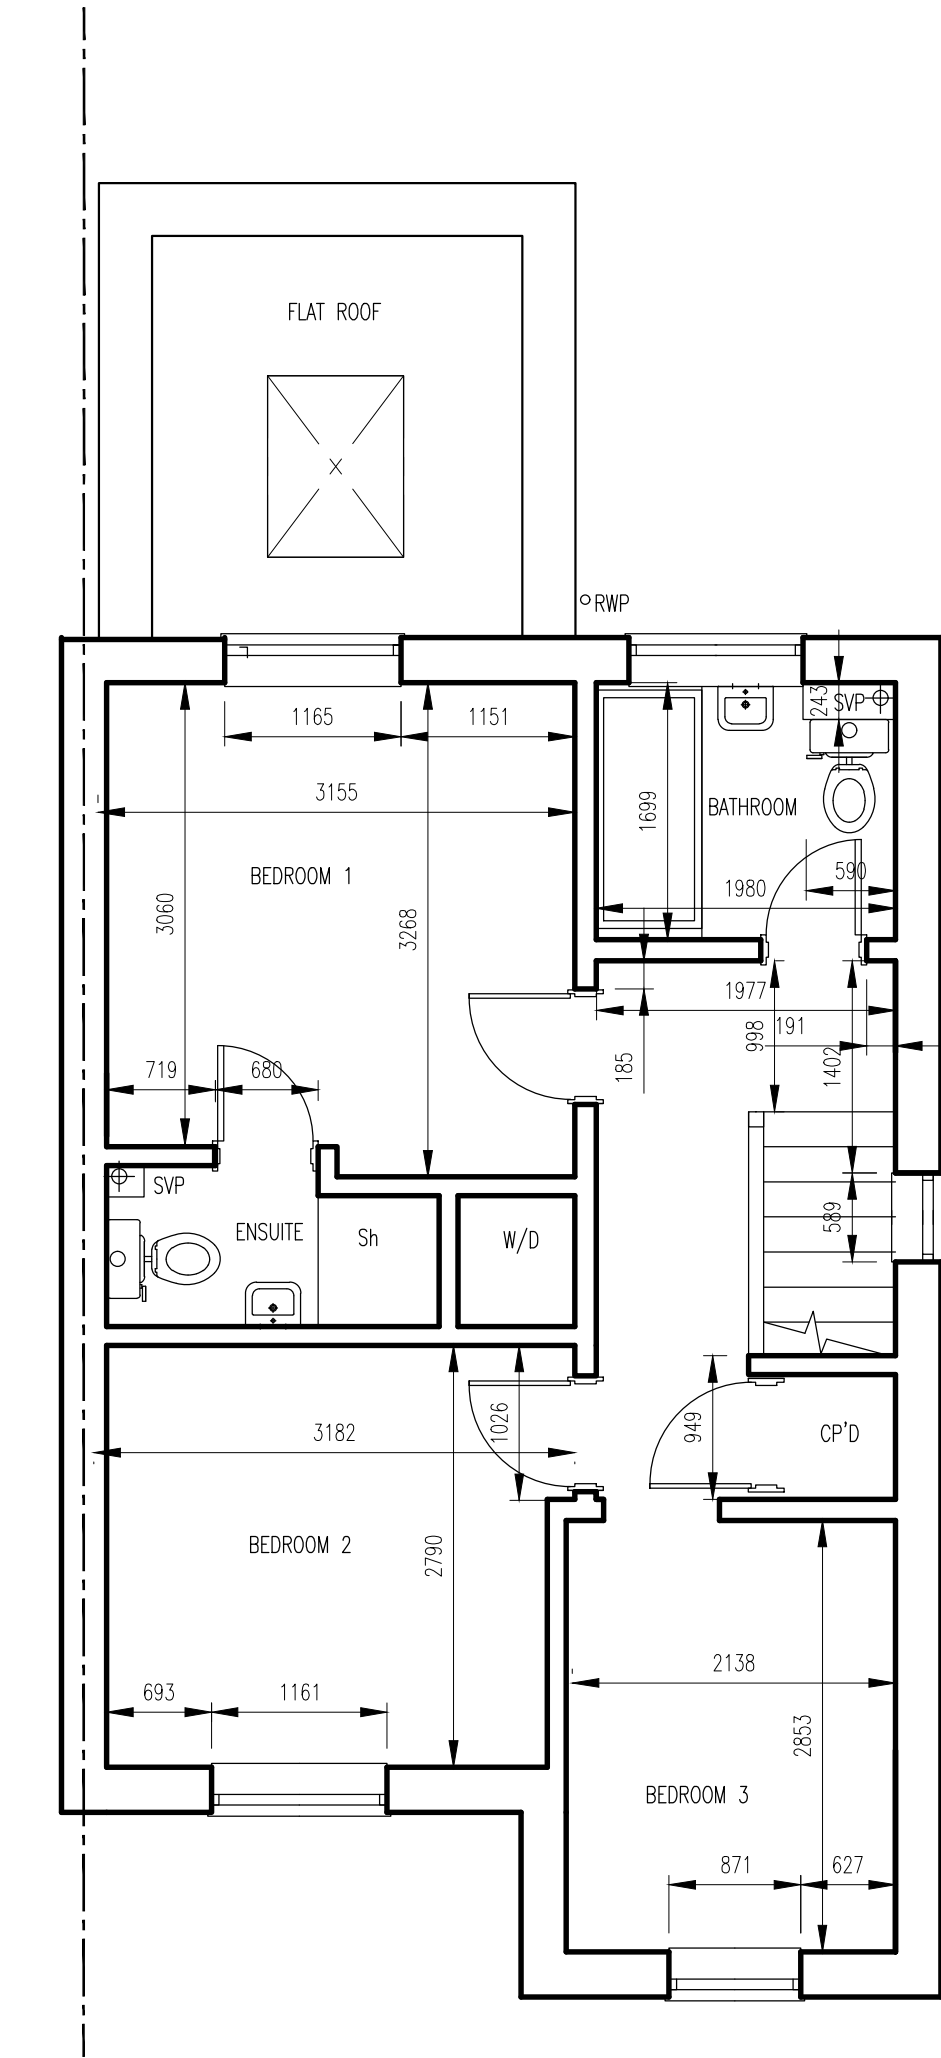


PROPOSED FIRST FLOOR PLAN
- 1:50

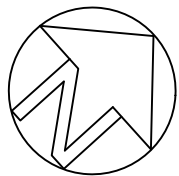


PROPOSED SITE PLAN- 1:200

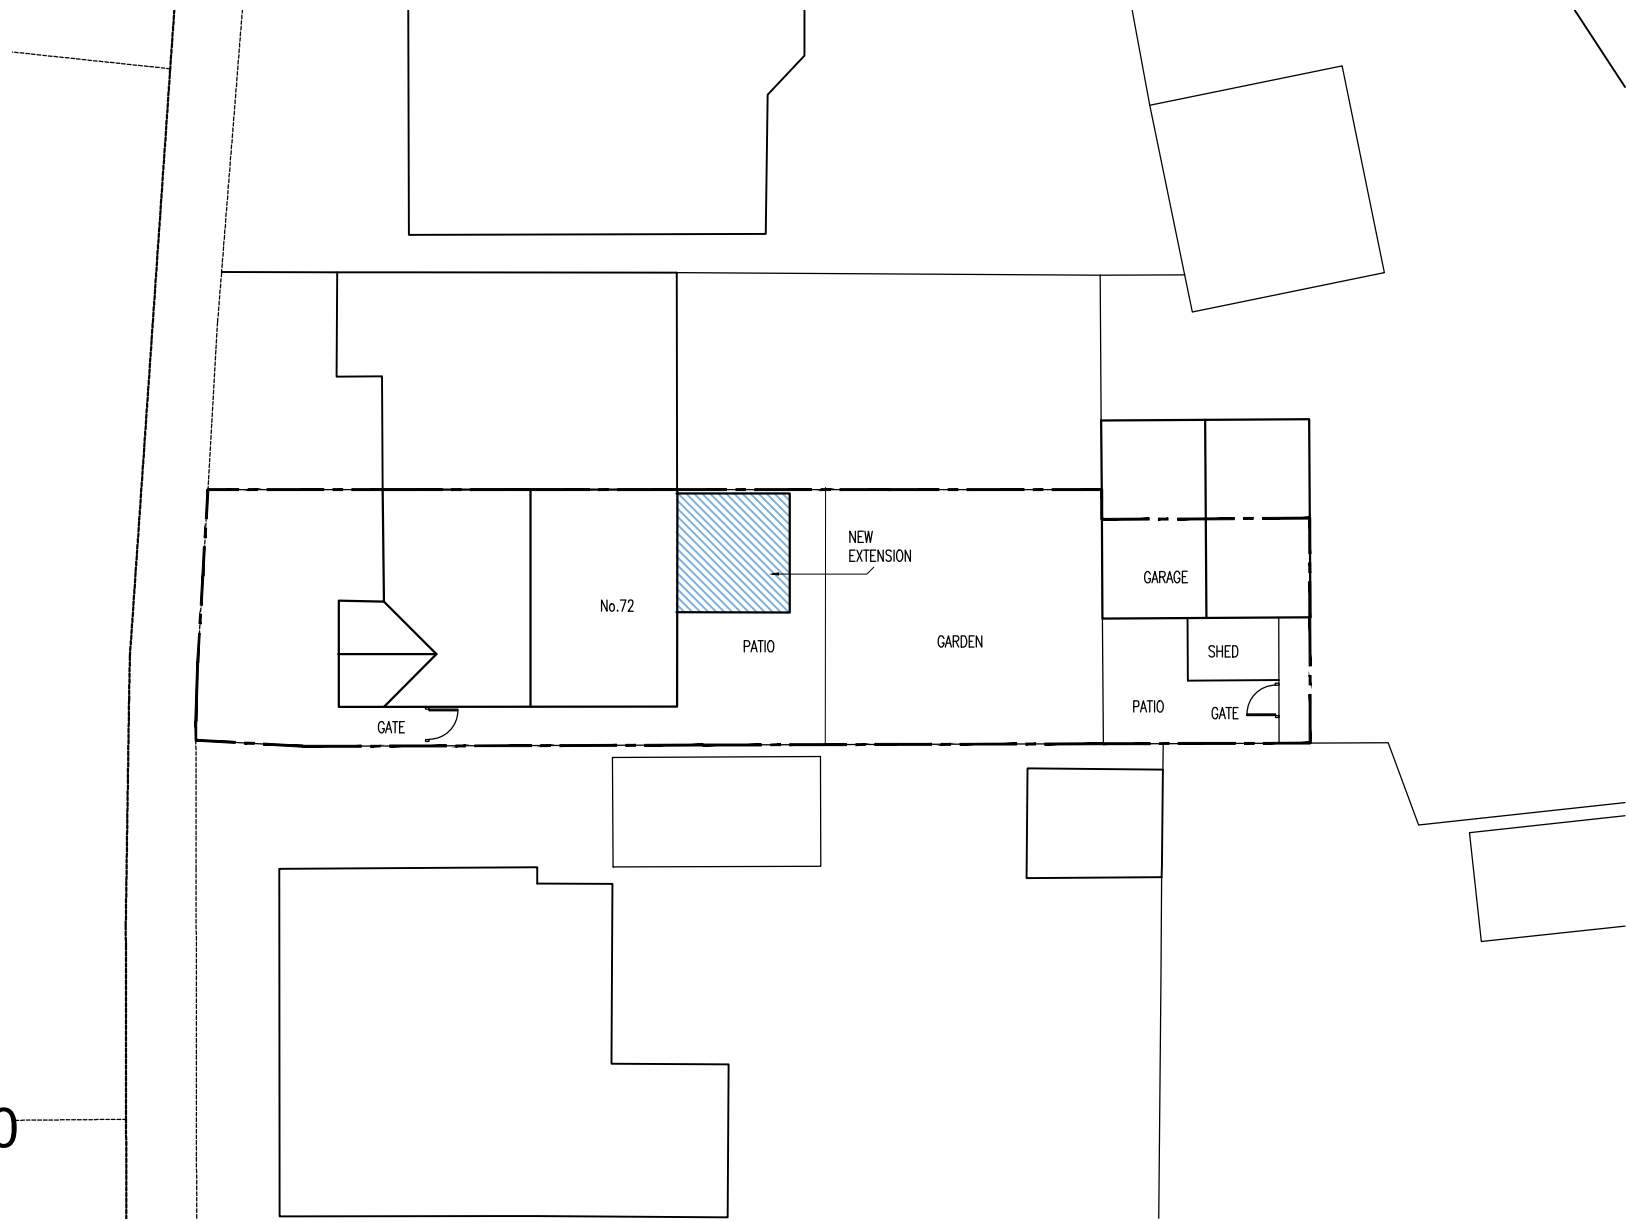


PROPOSED FRONT ELEVATION - 1:100

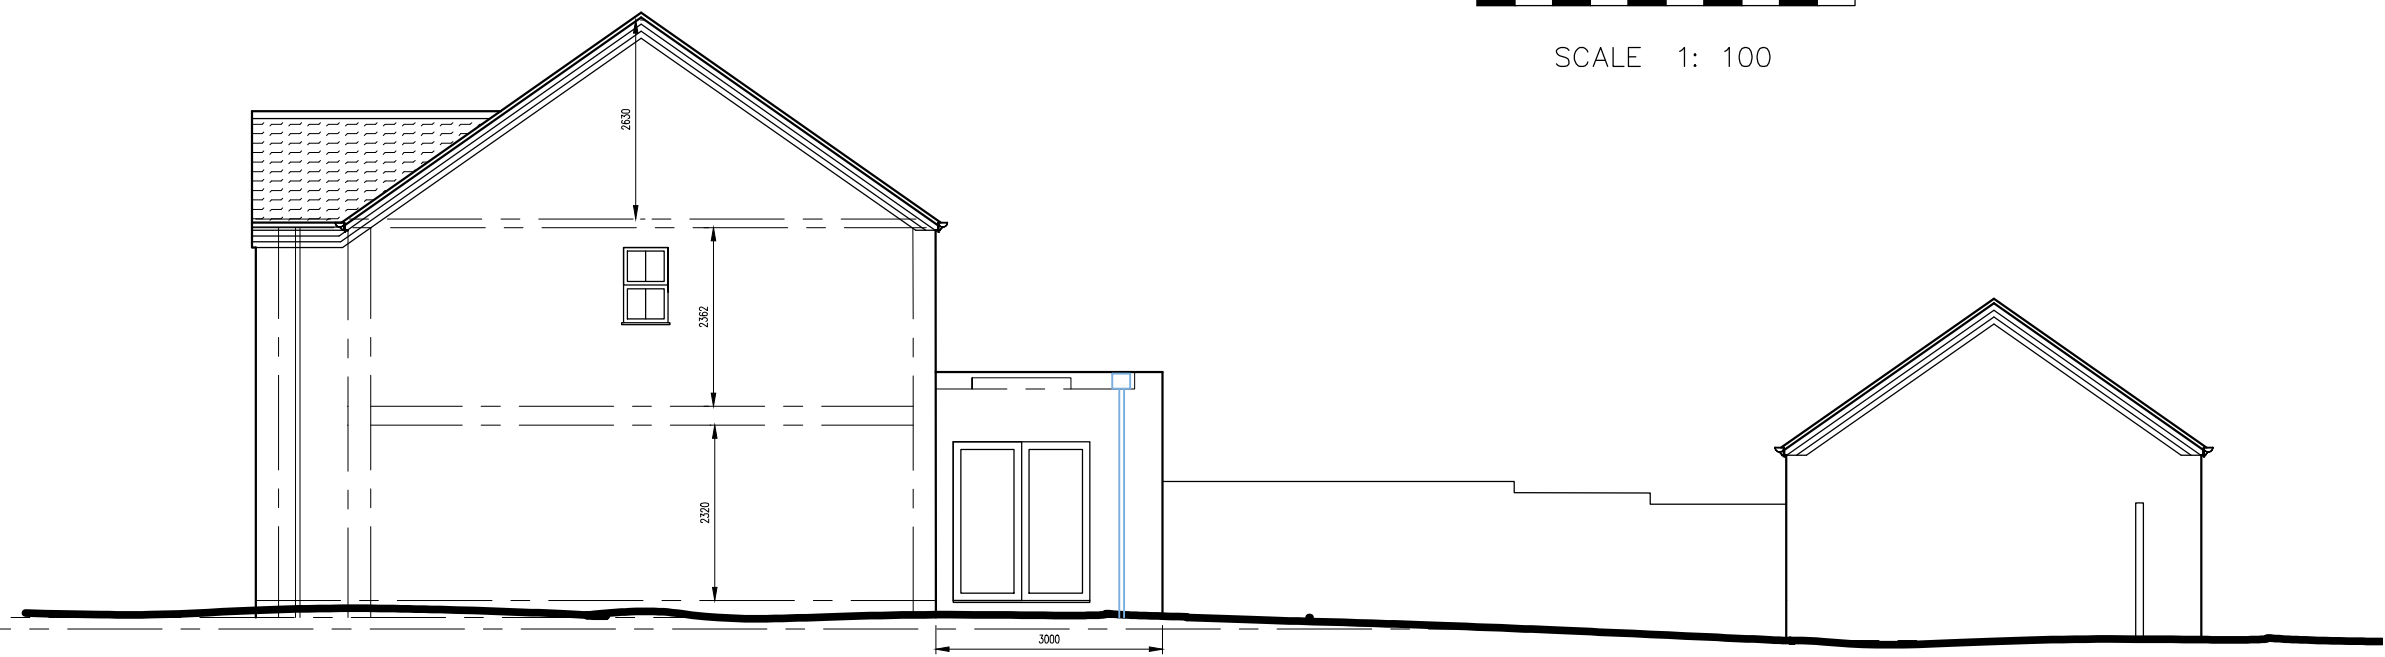


PROPOSED SIDE ELEVATION - 1:100

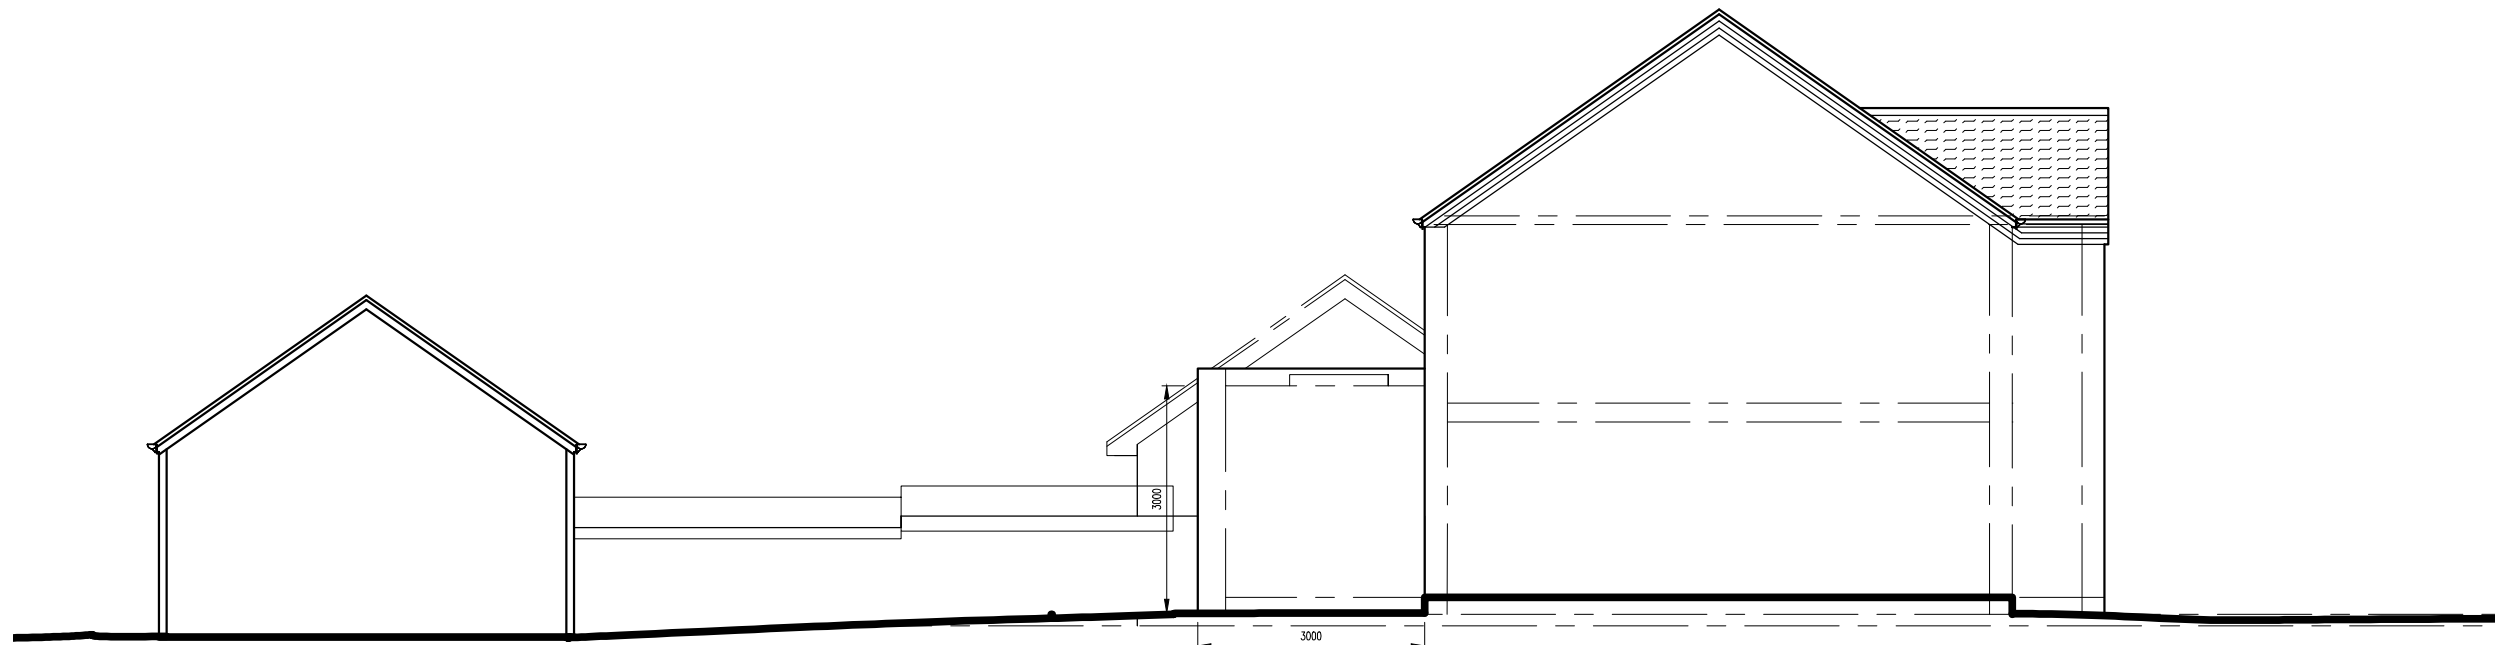


PROPOSED SIDE ELEVATION - 1:100

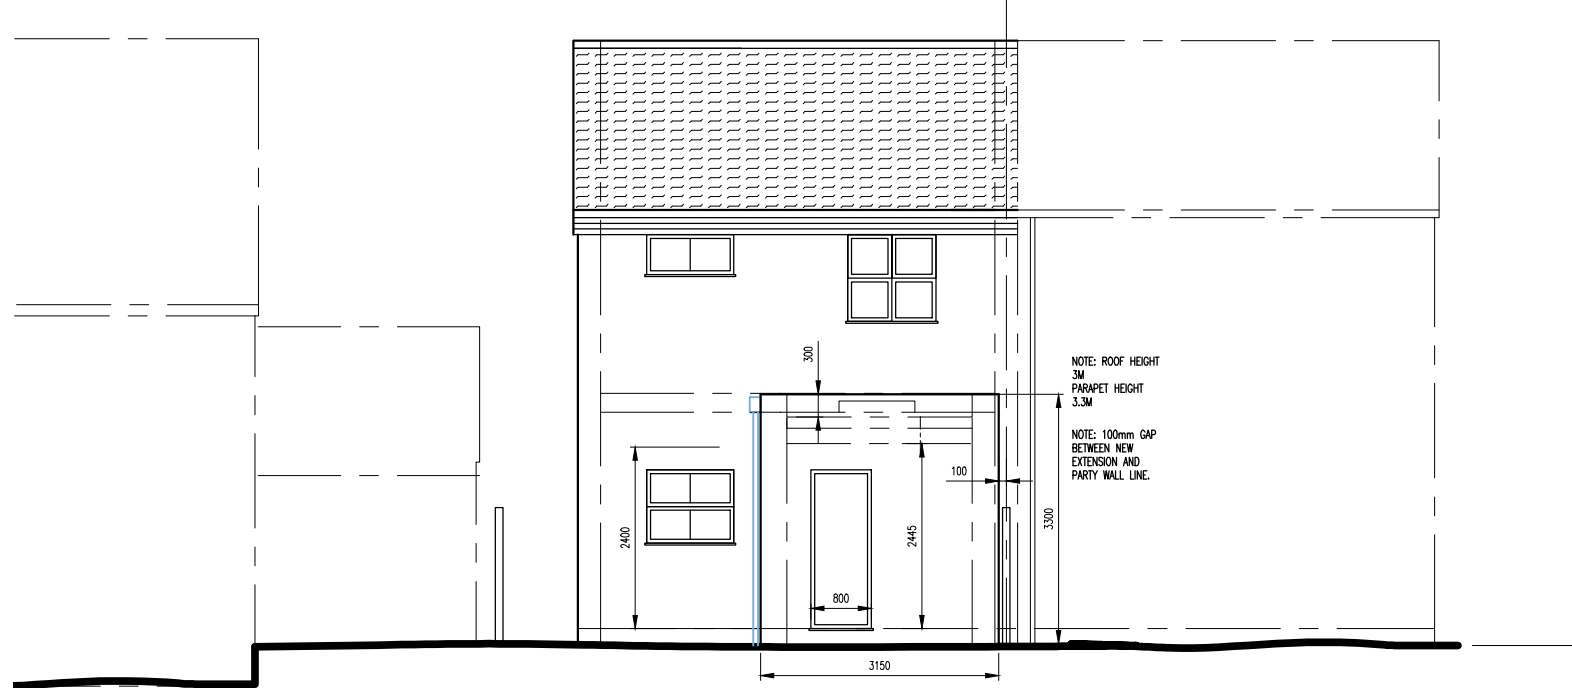

PROPOSED REAR ELEVATION - 1:100

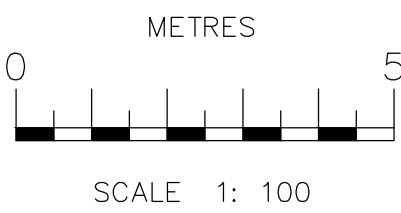

SCALE 1: 100

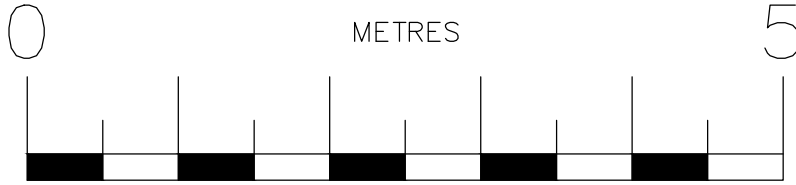

SCALE 1: 50

© COPYRIGHT OF ARCHITECT		
ALL DIMENSIONS TO BE CHECKED ON SITE AND NOT SCALED FROM THIS DRAWING. ANY DISCREPANCIES FOUND ON SITE TO BE REPORTED TO THE ARCHITECT PRIOR TO CONSTRUCTION. PARTY WALL AGREEMENTS AND CDAL REGULATIONS ALL AT THE CLIENTS RISK. COMMENCEMENT OF WORK ON SITE PRIOR TO LA PLANNING APPROVAL IS ENTIRELY AT THE OWNERS RISK.		
Rev	Amendment	Date:

Office 1
First Floor
1 Market Hill
Royston
Hertfordshire
SG8 9JL
e: cb.architect@outlook.com
t: 07908739837

Status:	PRELIMINARY / PLANNING	
Client:	MR.O PRINCE	
Site Address :	72 REDWING RISE _ ROYSTON _ SG8 7XE	

Drawing Title:		
PROPOSAL DRAWING/ EXTENSION & INT.ALT		
Drawing By:	CB	Date: 04/04/25
Drawing Reference:	ROY/CB/25/02	Revision: A
		Scale: 1:100,1:50