




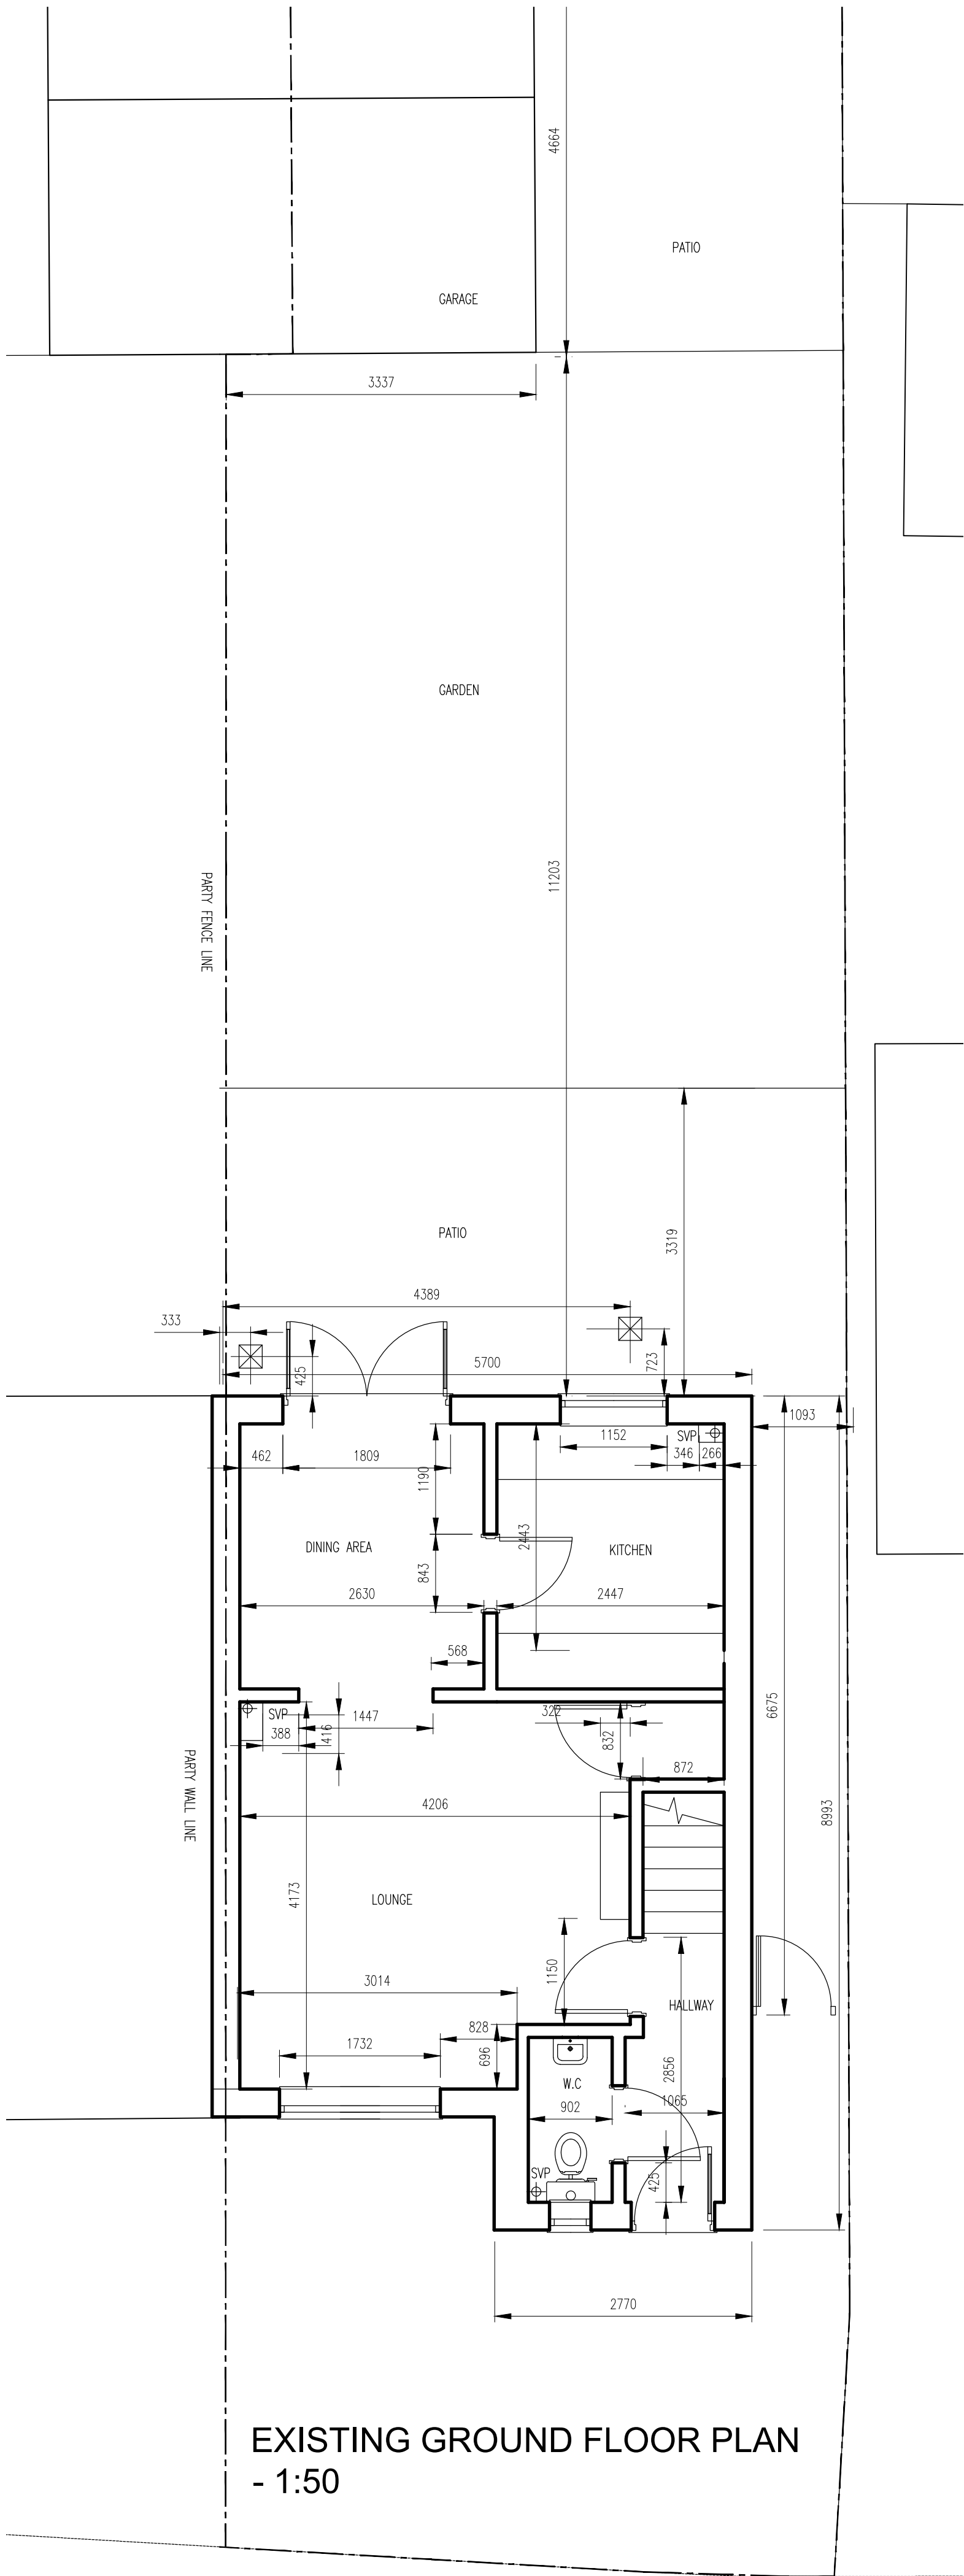

EXISTING FRONT ELEVATION - 1:100

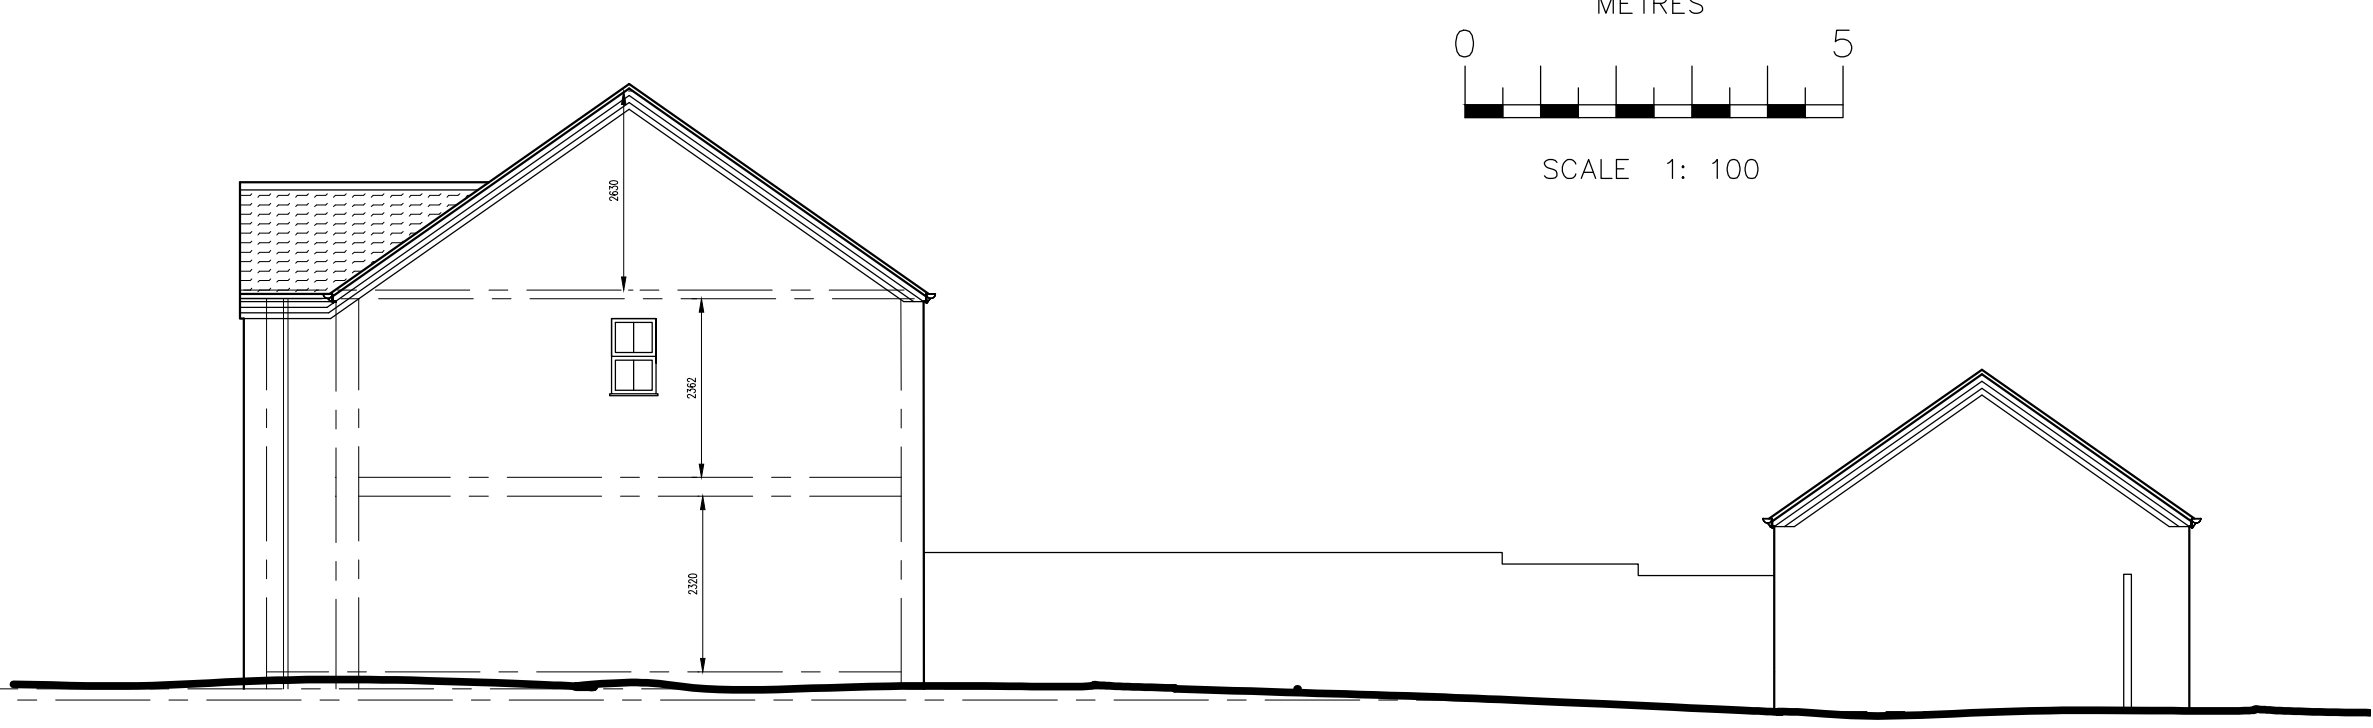

EXISTING SIDE ELEVATION - 1:100

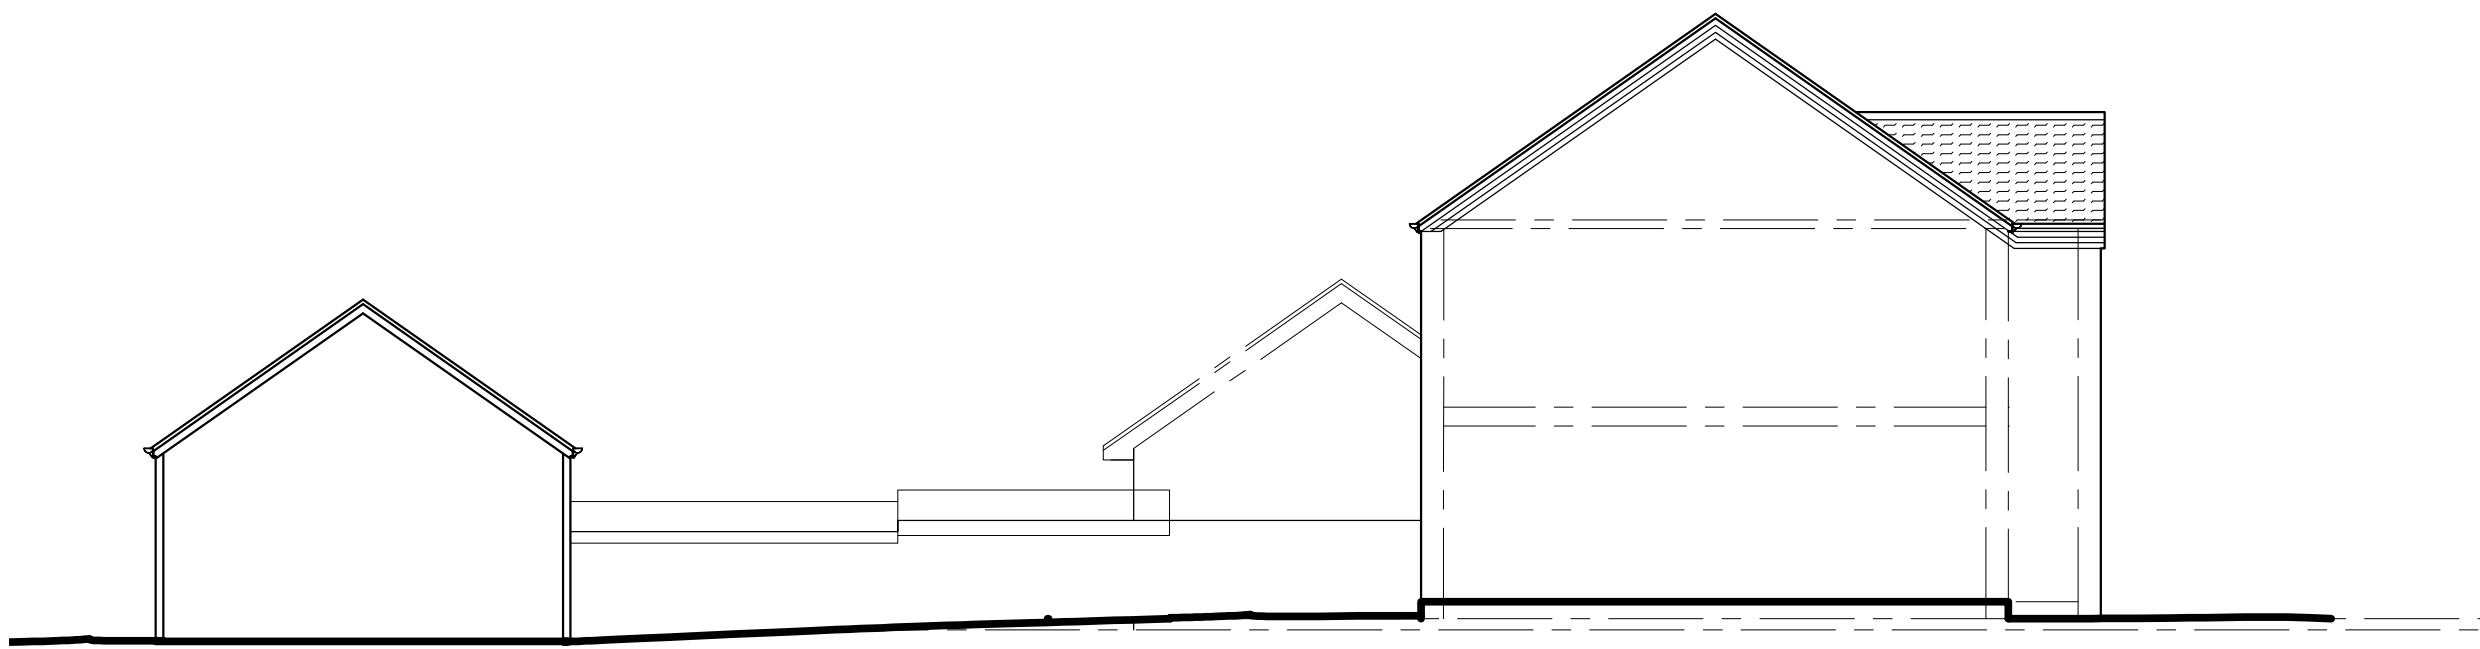


EXISTING SIDE ELEVATION - 1:100




LOCATION PLAN - 1:1250





EXISTING REAR ELEVATION - 1:100

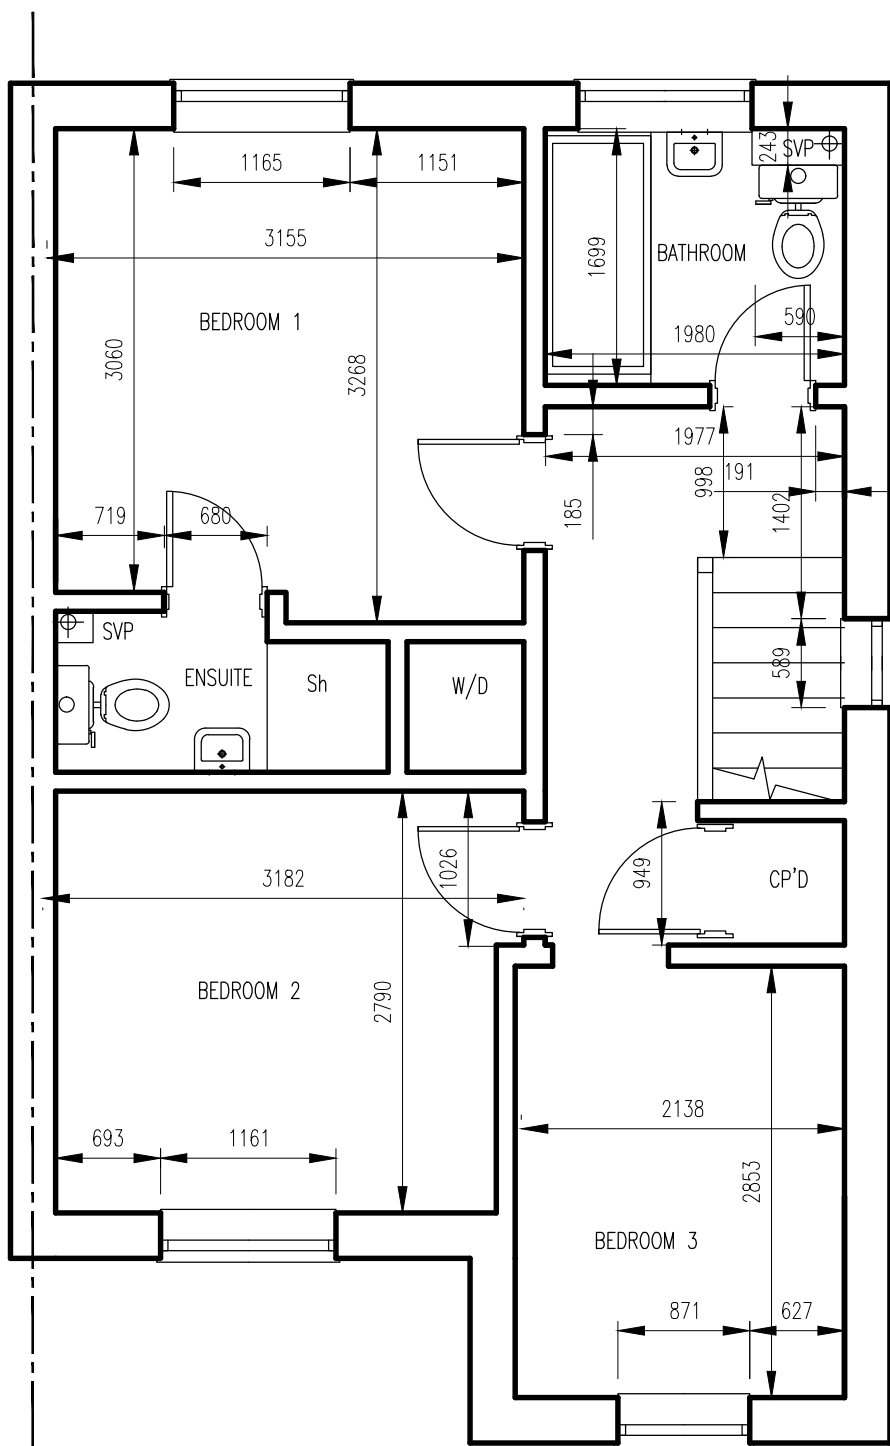

EXISTING FIRST FLOOR PLAN - 1:50

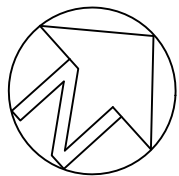

EXISTING SITE PLAN- 1:200

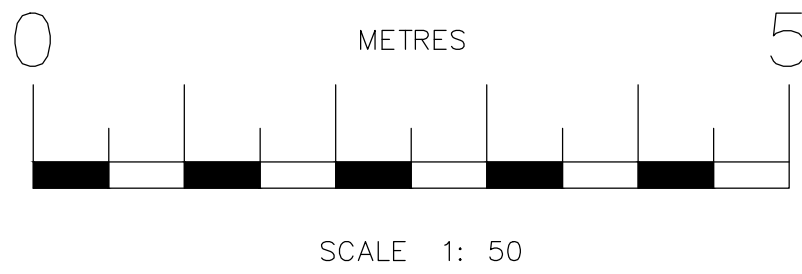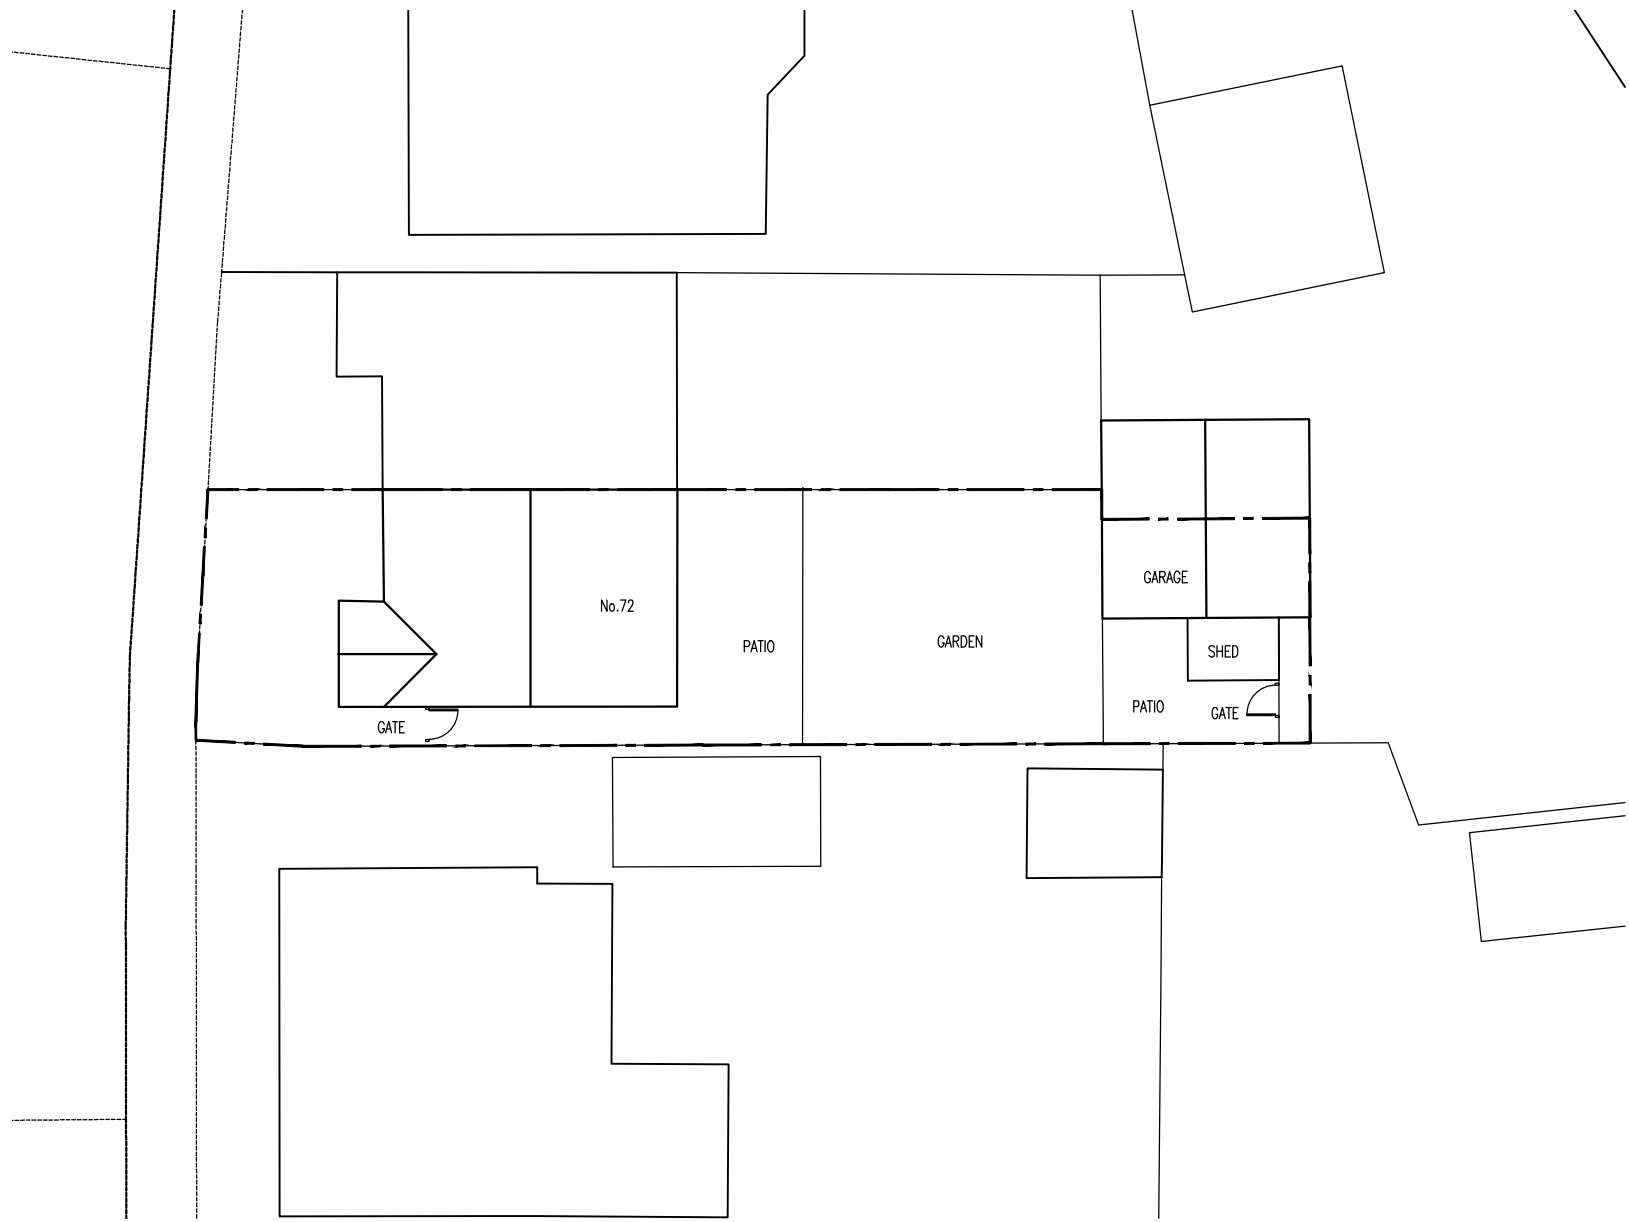

© COPYRIGHT OF ARCHITECT		
ALL DIMENSIONS TO BE CHECKED ON SITE AND NOT SCALED FROM THIS DRAWING. ANY DISCREPANCIES FOUND ON SITE TO BE REPORTED TO THE ARCHITECT PRIOR TO CONSTRUCTION. PARTY WALL AGREEMENTS AND CLIA REGULATIONS ALL AT THE CLIENTS RISK. COMMENCEMENT OF WORK ON SITE PRIOR TO LA PLANNING APPROVAL IS ENTIRELY AT THE OWNERS RISK.		
Rev	Amendment	Date:

Office 1 First Floor 1 Market Hill Royston Hertfordshire SG8 9JL e: cb.architect@outlook.com t: 07908739837	
--	--

Status:	PRELIMINARY / PLANNING	
Client:	MR O. PRINCE	
Site Address :	72 REDWING RISE _ ROYSTON _ SG8 7XE	

Drawing Title:	AS EXISTING DRAWING/ EXTENSION & INT.ALT	
Drawing By:	CB	Date: 24/02/25
Drawing Reference:	ROY/CB/25/01	Scale: 1:100,1:50