



- No. Note
- 1 All dimensions to be verified on site by GENERAL CONTRACTOR prior to any work, setting out or other drawings being prepared.
 - 2 Drawings not to be scaled. Work to figured dimensions only.
 - 3 © copyright SAUNDERS BOSTON LIMITED. All rights reserved.
This drawing remains the property of SAUNDERS BOSTON LIMITED at all times and may not be reproduced or copied in whole or in part without their prior written consent.
 - 4 This drawing and related specifications are for use only in the stated location.
 - 5 This drawing is to be read in conjunction with all other Consultants drawings and specifications.
 - 6 Drainage has not been surveyed and any/all pipe locations and below ground drainage runs are indicative.
 - 7 It is assumed that all works will be carried out by a competent contractor who will be working, where appropriate, to an approved method statement.


Note - drawings based on existing building survey provided by Pinnacle Infotech

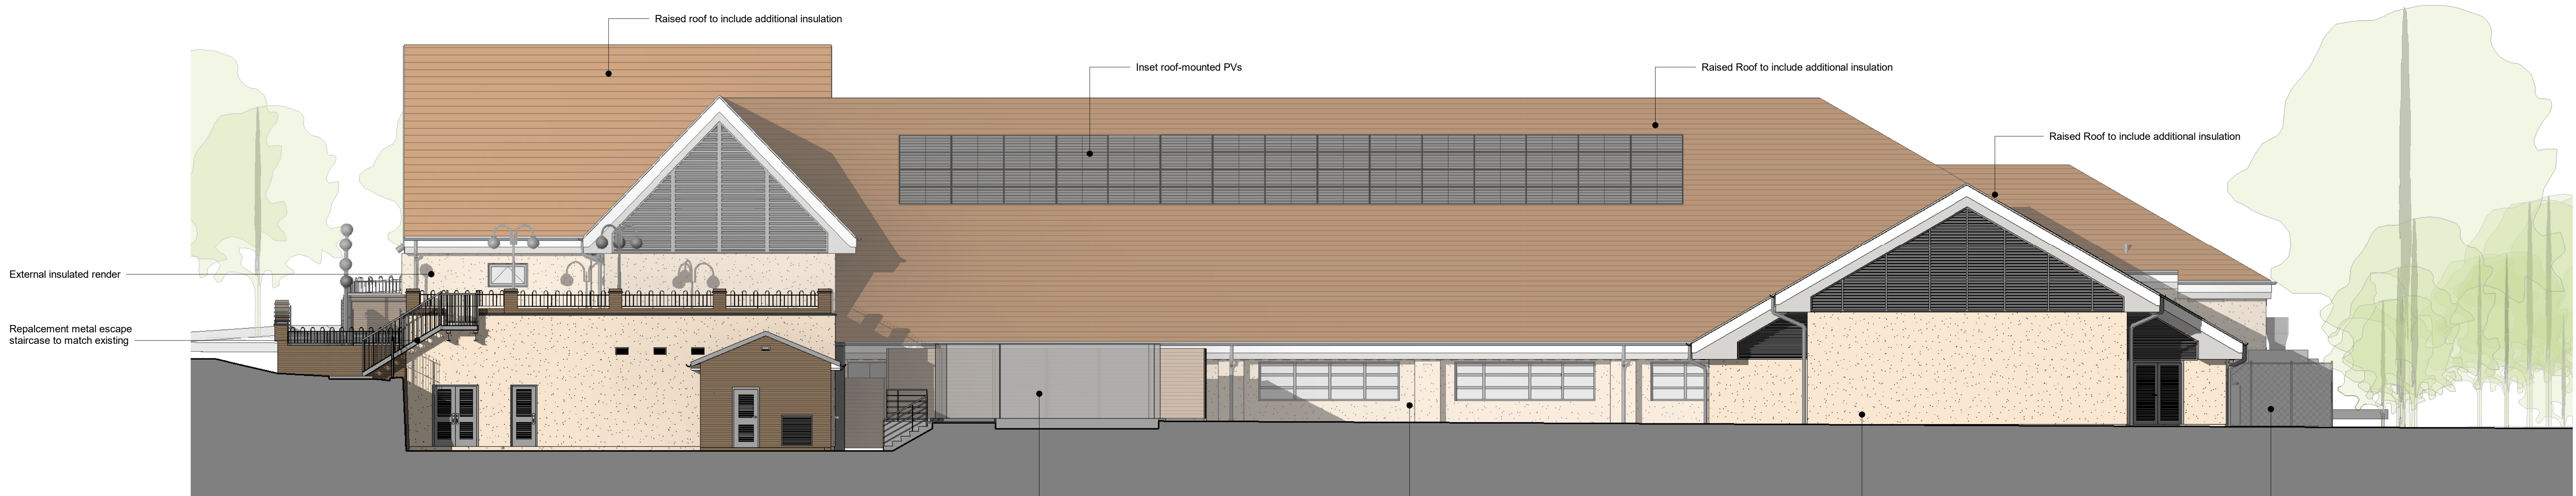


West Elevation - Proposed
1 : 100

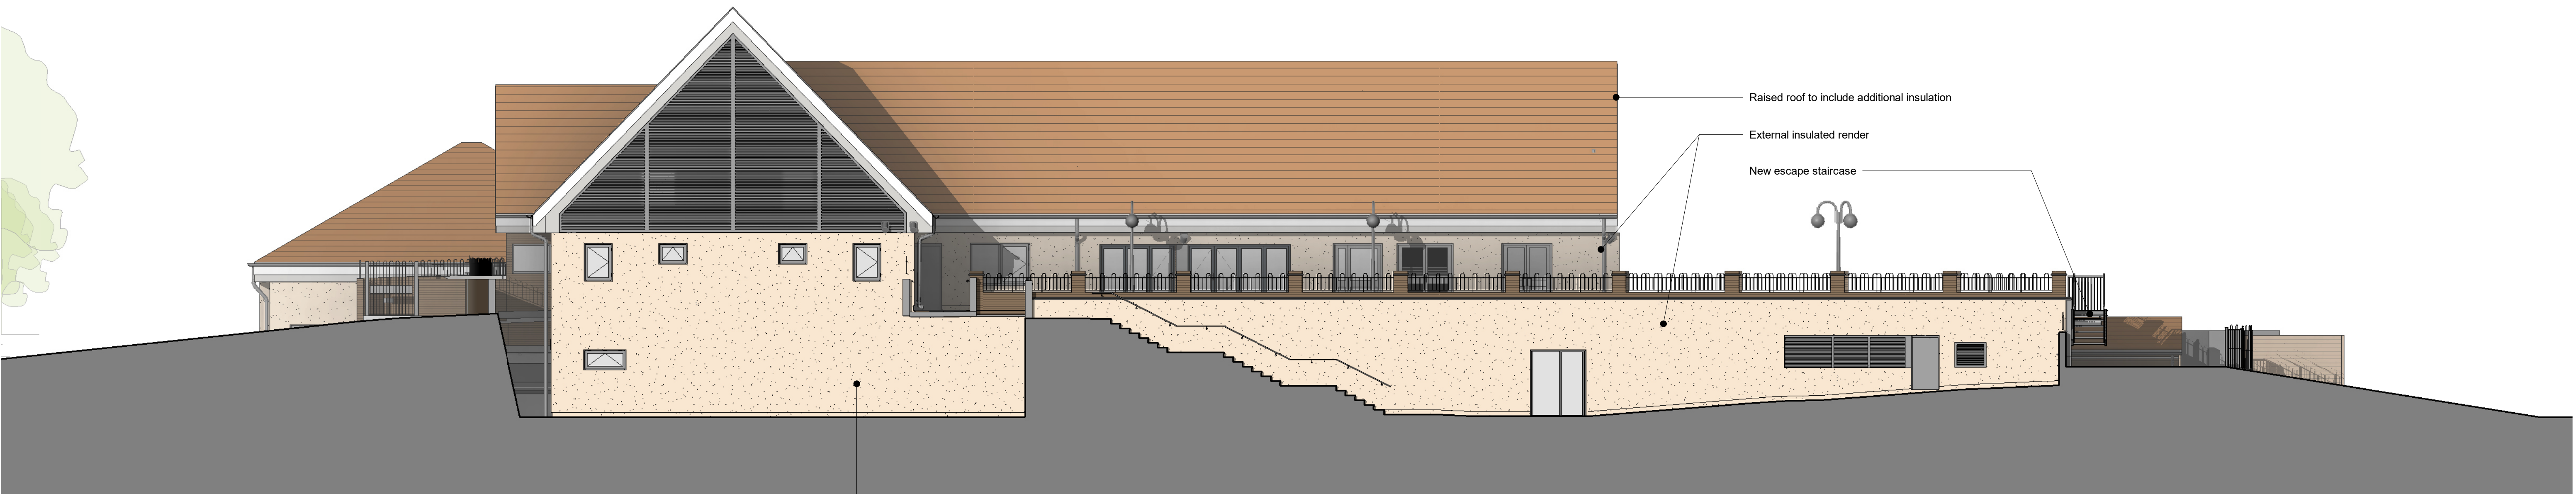

North Elevation - Proposed
1 : 100

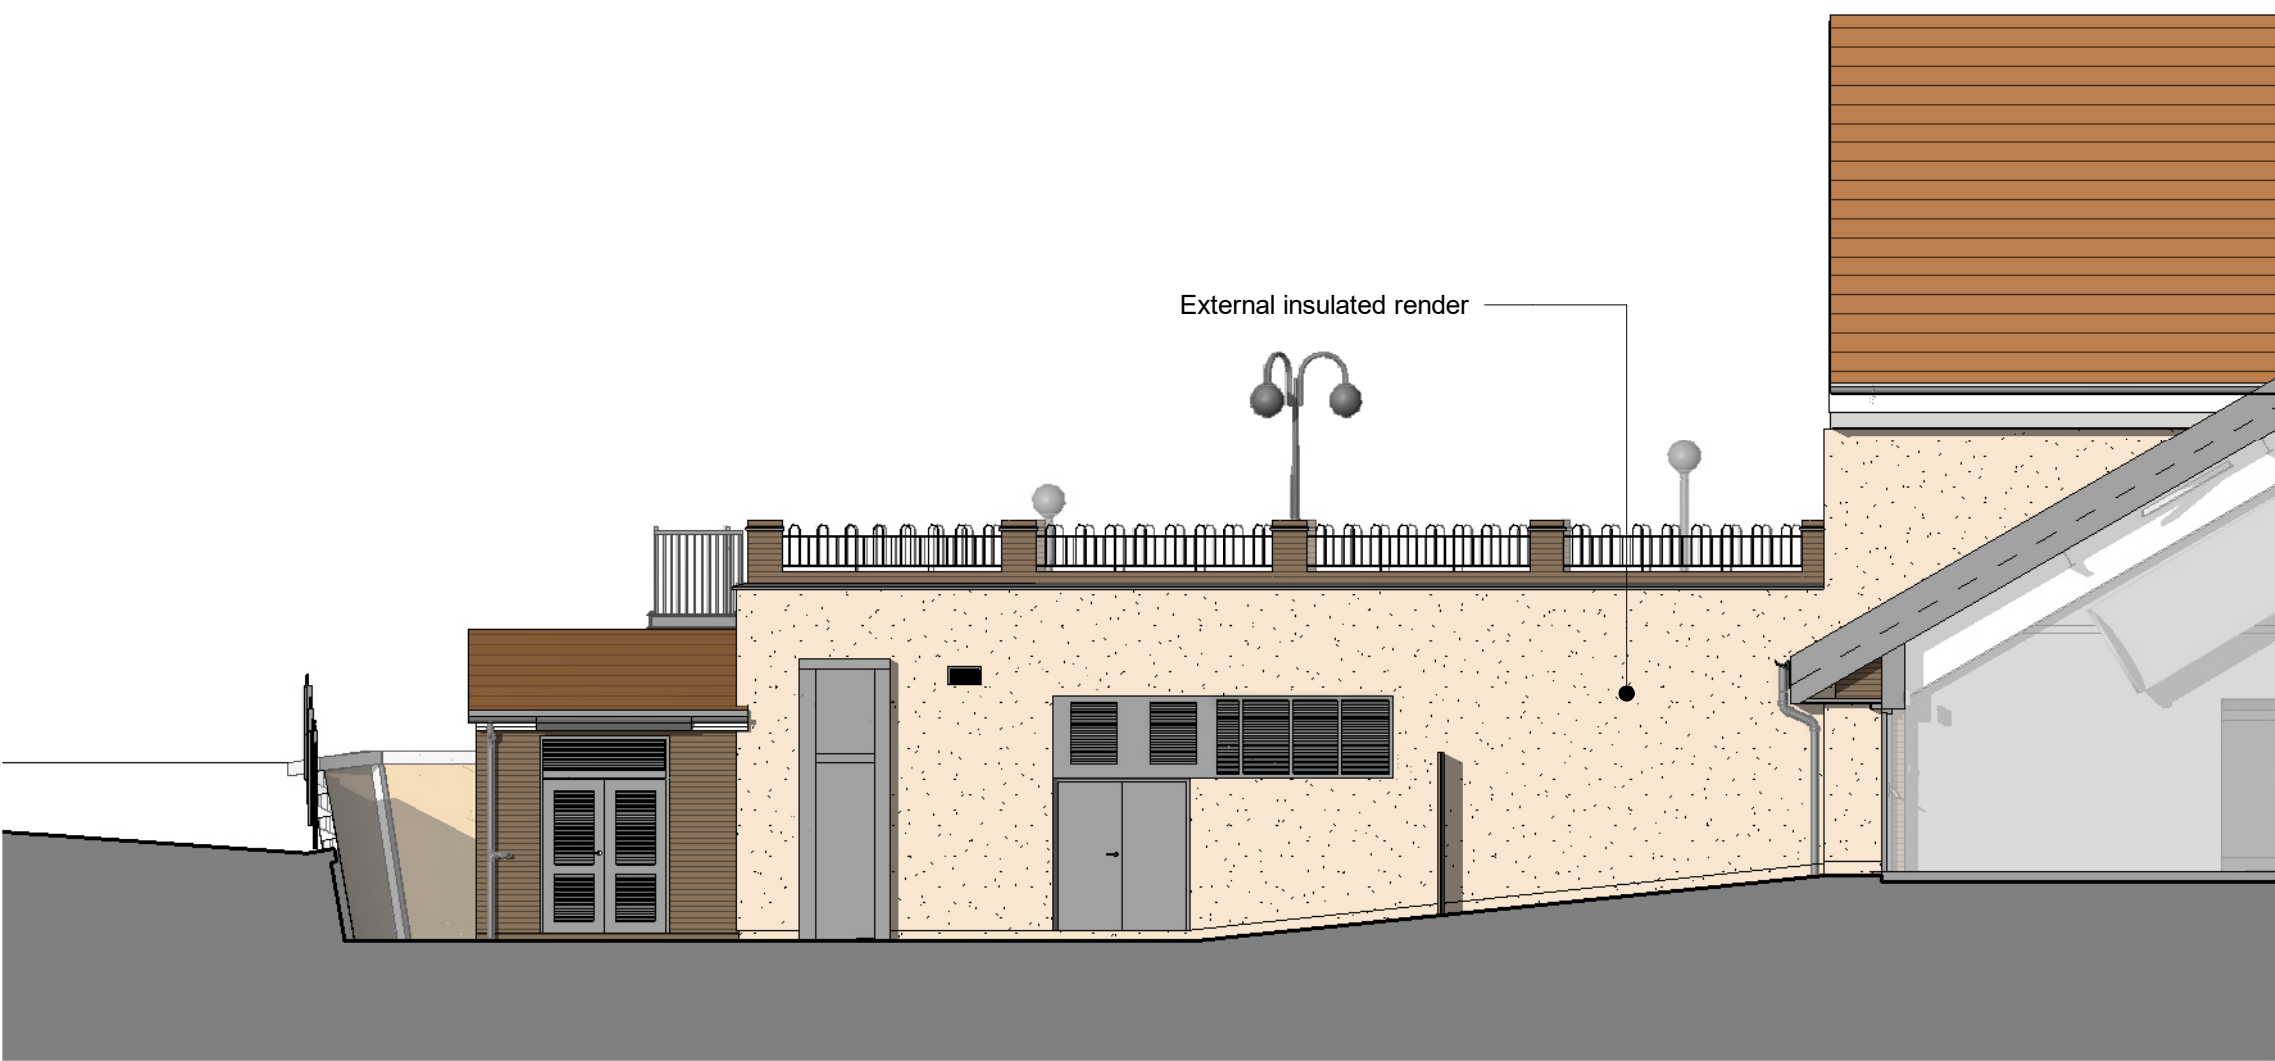


Plant Room South Elevation - Proposed
1 : 100

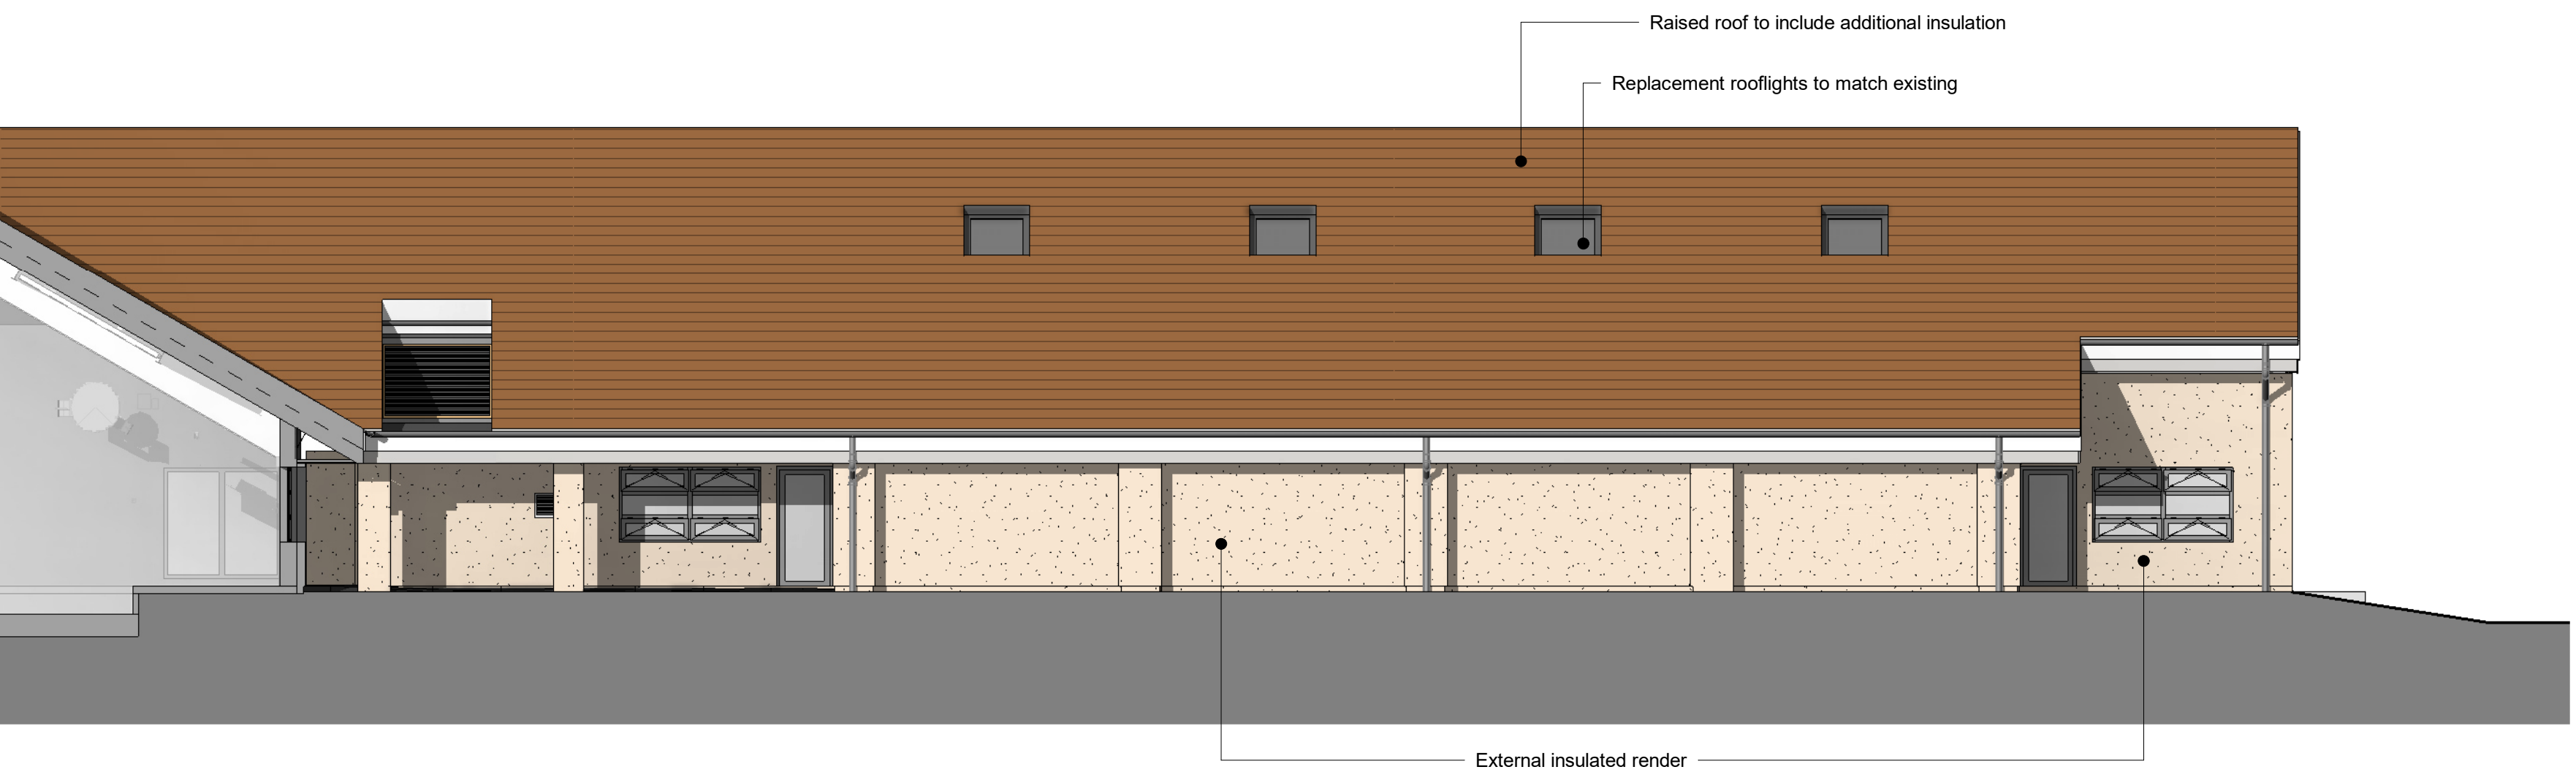

Extension North Elevation - Proposed
1 : 100

Scale 1:100
0 1 2 3 5m

P03	Planning Issue	07.03.25	KP	CSM
P02	Draft Planning Issue	27.11.24	KP	CSM
P01	Planning Issue	08.11.24	KP	CSM
No.	Revision	Date	CHK	Auth

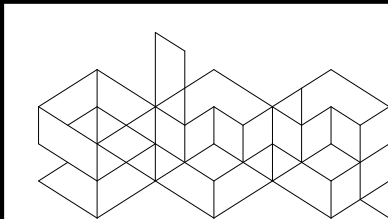

**Saunders
Boston
Architects**

Eastern Gate House, 119 Newmarket Road,
Cambridge CB5 9BA
T 01223 348733
sba@saundersboston.co.uk

The Generator, The Gallery, King's Wharf
710 Quay, Exeter EX2 4WJ
T 01392 348607
www.saundersboston.co.uk

NHDC DECARBONISATION

SBA Project Code	Drawn	CSM	Date	08/11/24
2090	Checked	KP		

Client:
Willmott Dixon

For:
Hitchin Swimming Centre

Drawing:
Proposed Elevations 1 of 2

Scale	Revision					
1 : 100 @A0	P03					
project	originator	zone	level	type	rise	number
HSC-SBA-XX-XX-DR-A-10210						