


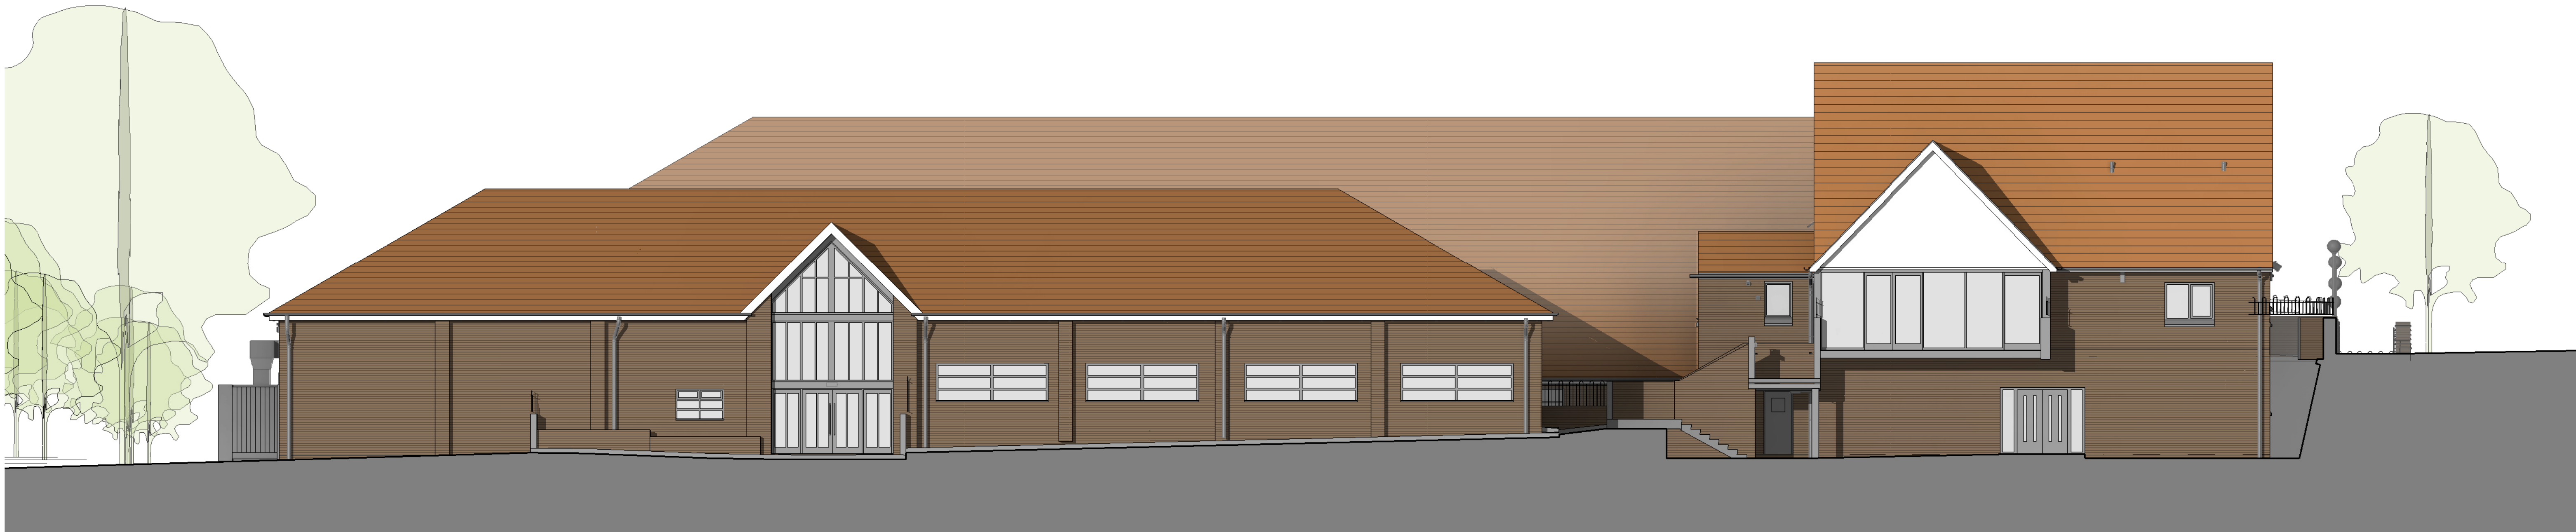

East Elevation - Existing
1 : 100



East Elevation Swimming Pool - Existing
1 : 100




South Elevation - Existing
1 : 100

- No. Note
- 1 All dimensions to be verified on site by GENERAL CONTRACTOR prior to any work, setting out or other drawings being prepared.
 - 2 Drawings not to be scaled. Work to figured dimensions only.
 - 3 © copyright SAUNDERS BOSTON LIMITED. All rights reserved.
This drawing remains the property of SAUNDERS BOSTON LIMITED at all times and may not be reproduced or copied in whole or in part without their prior written consent.
 - 4 This drawing and related specifications are for use only in the stated location.
 - 5 This drawing is to be read in conjunction with all other Consultants drawings and specifications.
 - 6 Drainage has not been surveyed and any/all pipe locations and below ground drainage runs are indicative.
 - 7 It is assumed that all works will be carried out by a competent contractor who will be working, where appropriate, to an approved method statement.

Note - drawings based on existing building survey provided by Pinnacle Infotech

Scale 1:100
0 1 2 3 5m

P04	For Information	07.03.25	KP	CSM
P03	Draft Planning Issue	27.11.24	KP	CSM
P02	Revised Stage 3 - graphical amendments	11.11.24	KP	CSM
P01	P01 Revision Issue	16.10.24	MN	CSM
No.	Revision	Date	CHK	Auth

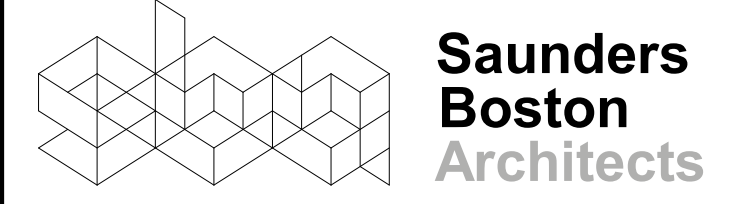

Eastern Gate House, 119 Newmarket Road,
Cambridge CB5 9BA
T 01223 361733
info@saundersboston.co.uk

The Generator, The Gallery, King's Wharf
77a Quay, Exeter EX2 4WJ
T 01392 348607
www.saundersboston.co.uk

NHDC DECARBONISATION

SBA Project Code: 2090
Drawn: KP
Checked: MNL
Date: 17/09/24

Client: Willmott Dixon
For: Hitchin Swimming Centre

Drawing: Existing Elevations 2 of 2

Scale: 1 : 100 @A0
Revision: P04

project originator zone level type rsk number
HSC-SBA-XX-XX-DR-A-00221