



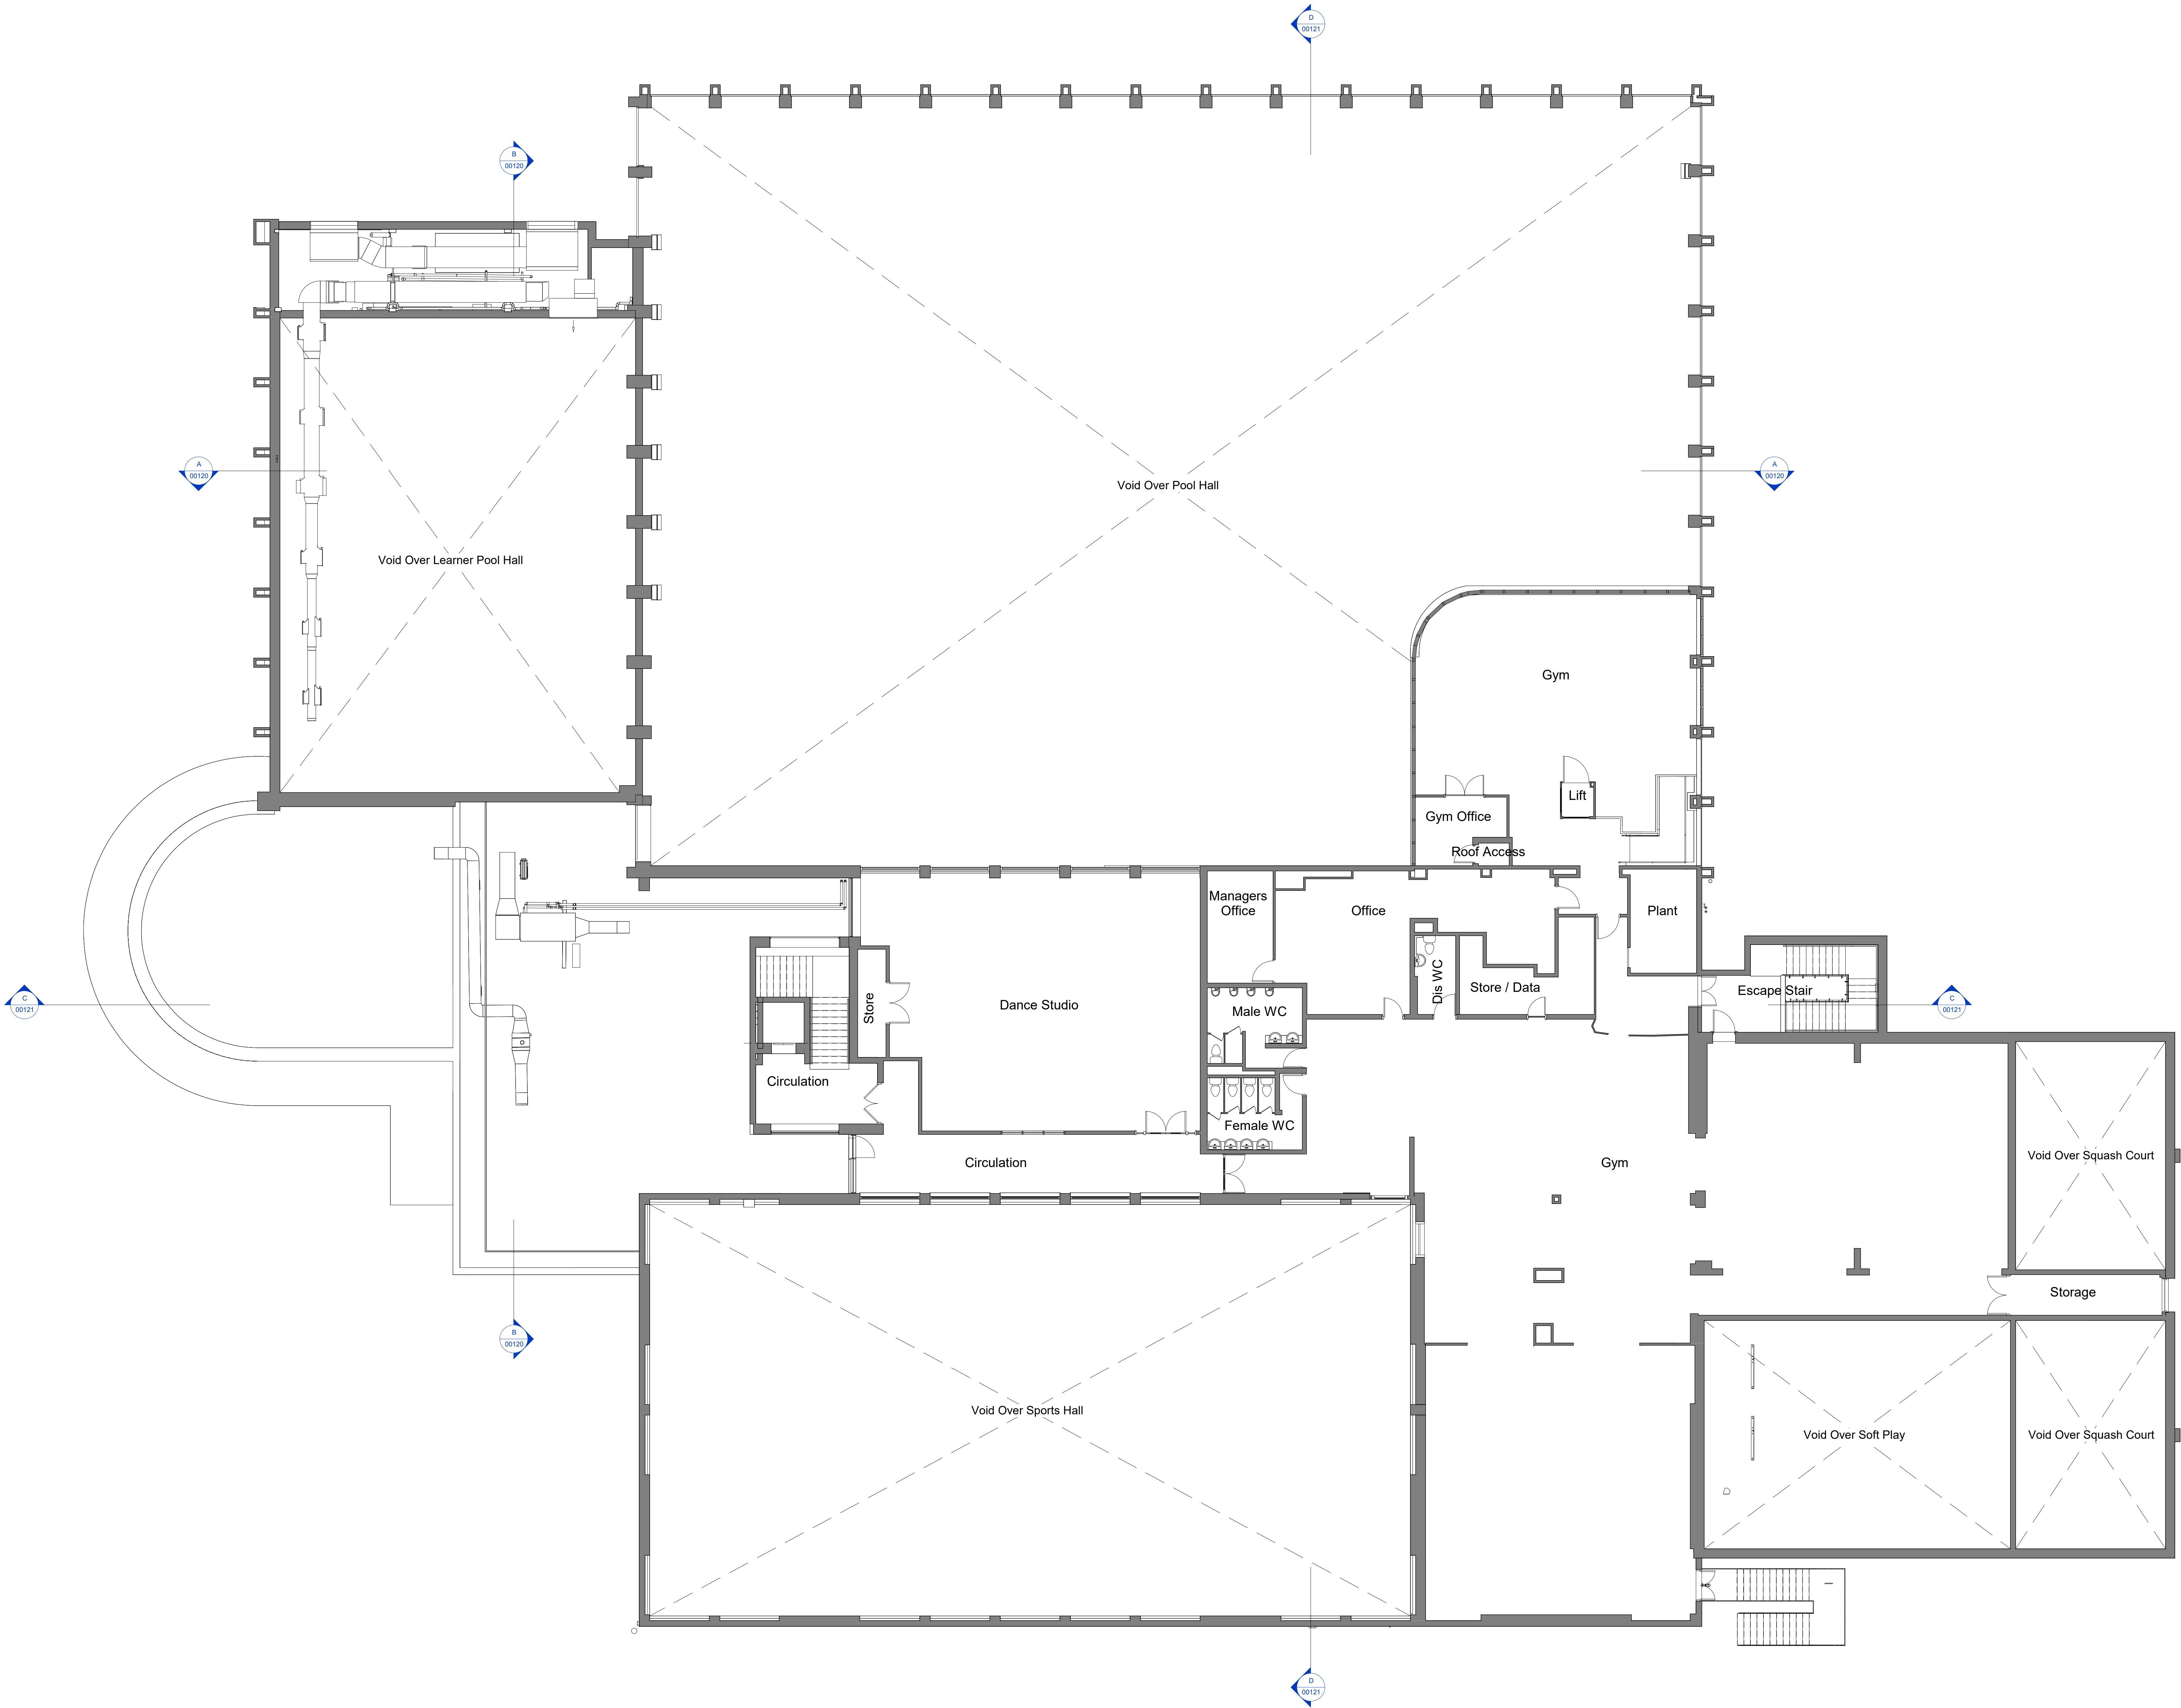


- No. Note
- 1 All dimensions to be verified on site by GENERAL CONTRACTOR prior to any work, setting out or shop drawings being prepared.
 - 2 Drawings not to be scaled. Work to figured dimensions only.
 - 3 © copyright SAUNDERS BOSTON LIMITED. All rights reserved. This drawing remains the property of SAUNDERS BOSTON LIMITED at all times and may not be reproduced or copied in whole or in part without their prior written consent.
 - 4 This drawing and related specifications are for use only in the stated location.
 - 5 This drawing is to be read in conjunction with all other Consultants drawings and specifications.
 - 6 Drainage has not been surveyed and any/all pipe locations and below ground drainage runs are indicative.
 - 7 It is assumed that all works will be carried out by a competent contractor who will be working, where appropriate, to an approved method statement.

Note - drawings based on existing building survey provided by Pinnacle Infotech

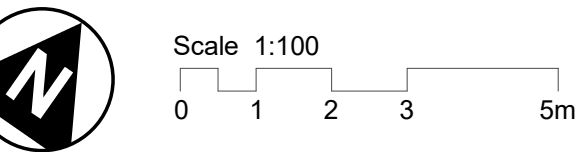

P04	Issued for Information	17.01.25	KP	CSM
P03	Draft Planning Issue	27.11.24	KP	CSM
P02	Graphical Amendments	07.11.24	KP	CSM
P01	First Issue	16.10.24	MNL	CSM
No.	Revision	Date	CHK	Auth

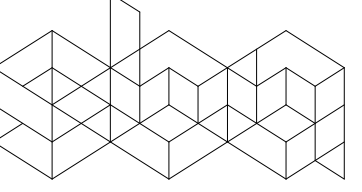**Saunders
Boston
Architects**

Eastern Gate House, 119 Ninewaters Road,
Cambridge CB2 9BA
T 01223 367733
info@saundersboston.co.ukThe Generator, The Gallery, King's Wharf
The Quay, Exeter EX2 4WJ
T 01392 348307
www.saundersboston.co.uk

NHDC DECARBONISATION			
SBA Project Code	Drawn	KP	Date
2090	Checked	MNL	16/10/24
Client Willmott Dixon			
For North Herts Leisure Centre			
Drawing Existing First Floor Plan			

Scale 1 : 100 @A0		Revision P04	
project	originator	zone	level
NHLC-SBA-XX -01 -DR -A-00021			