


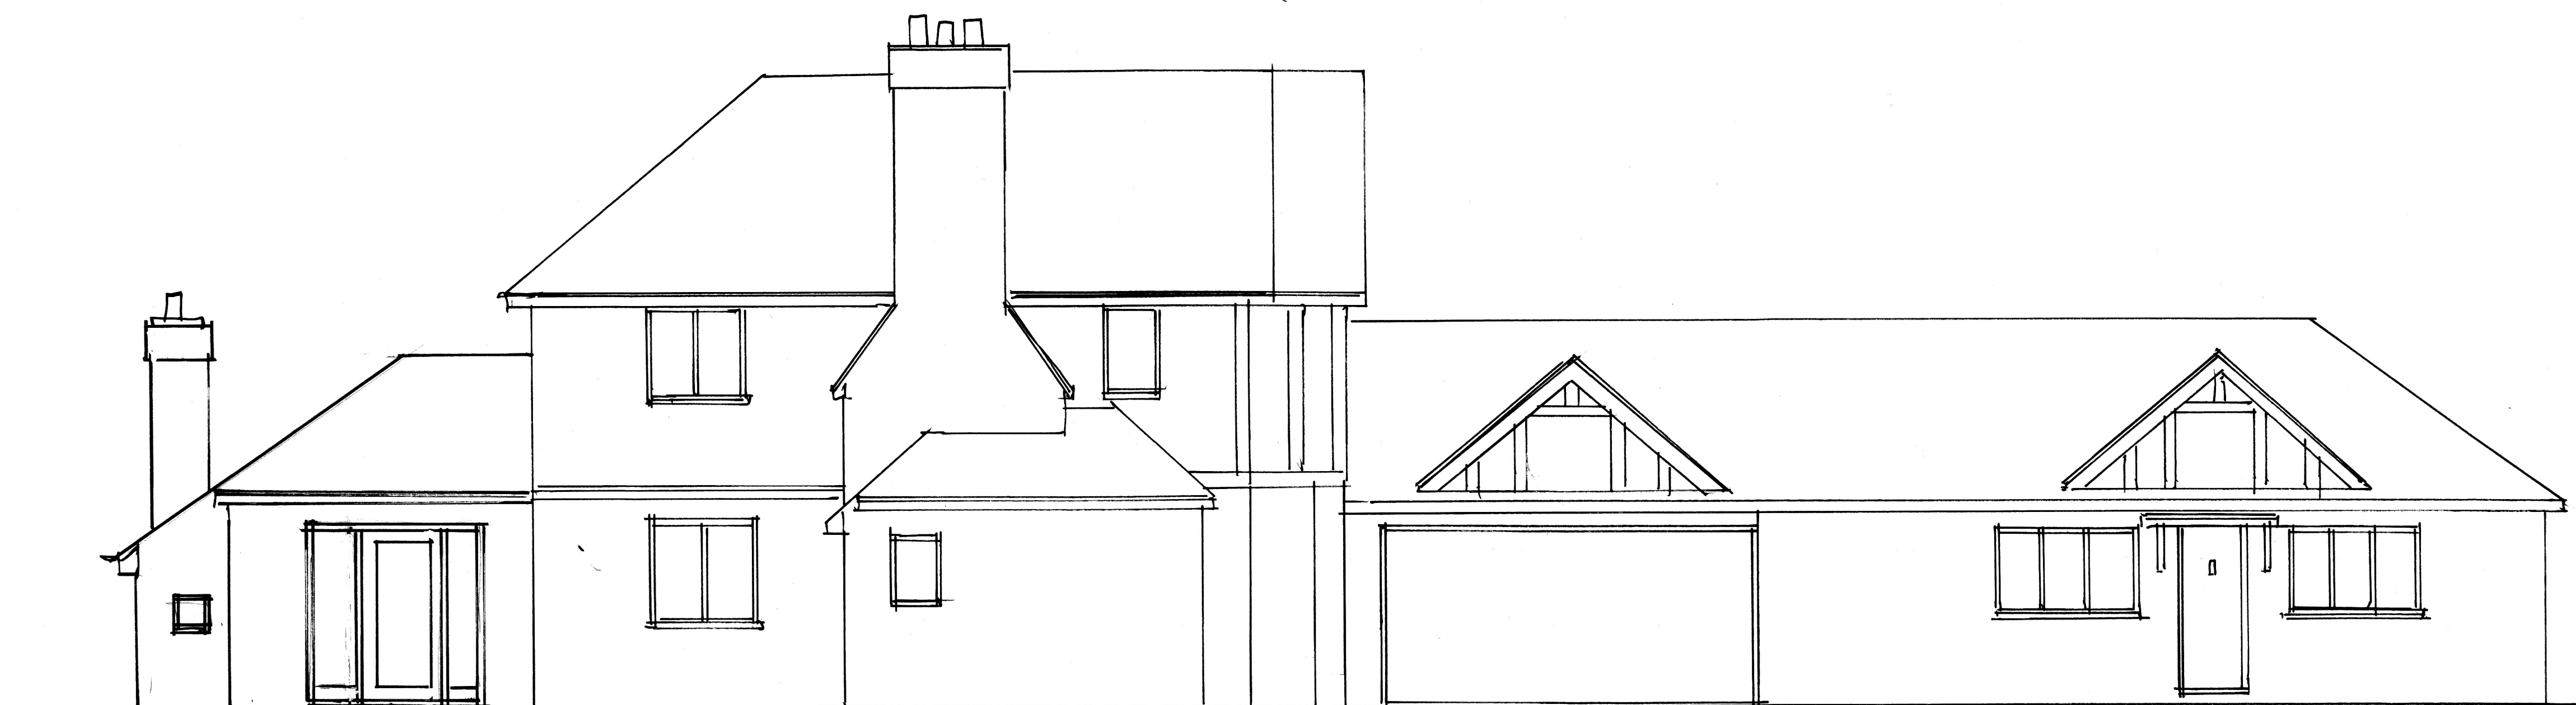



FRONT ELEVATION



REAR ELEVATION



SIDE ELEVATION

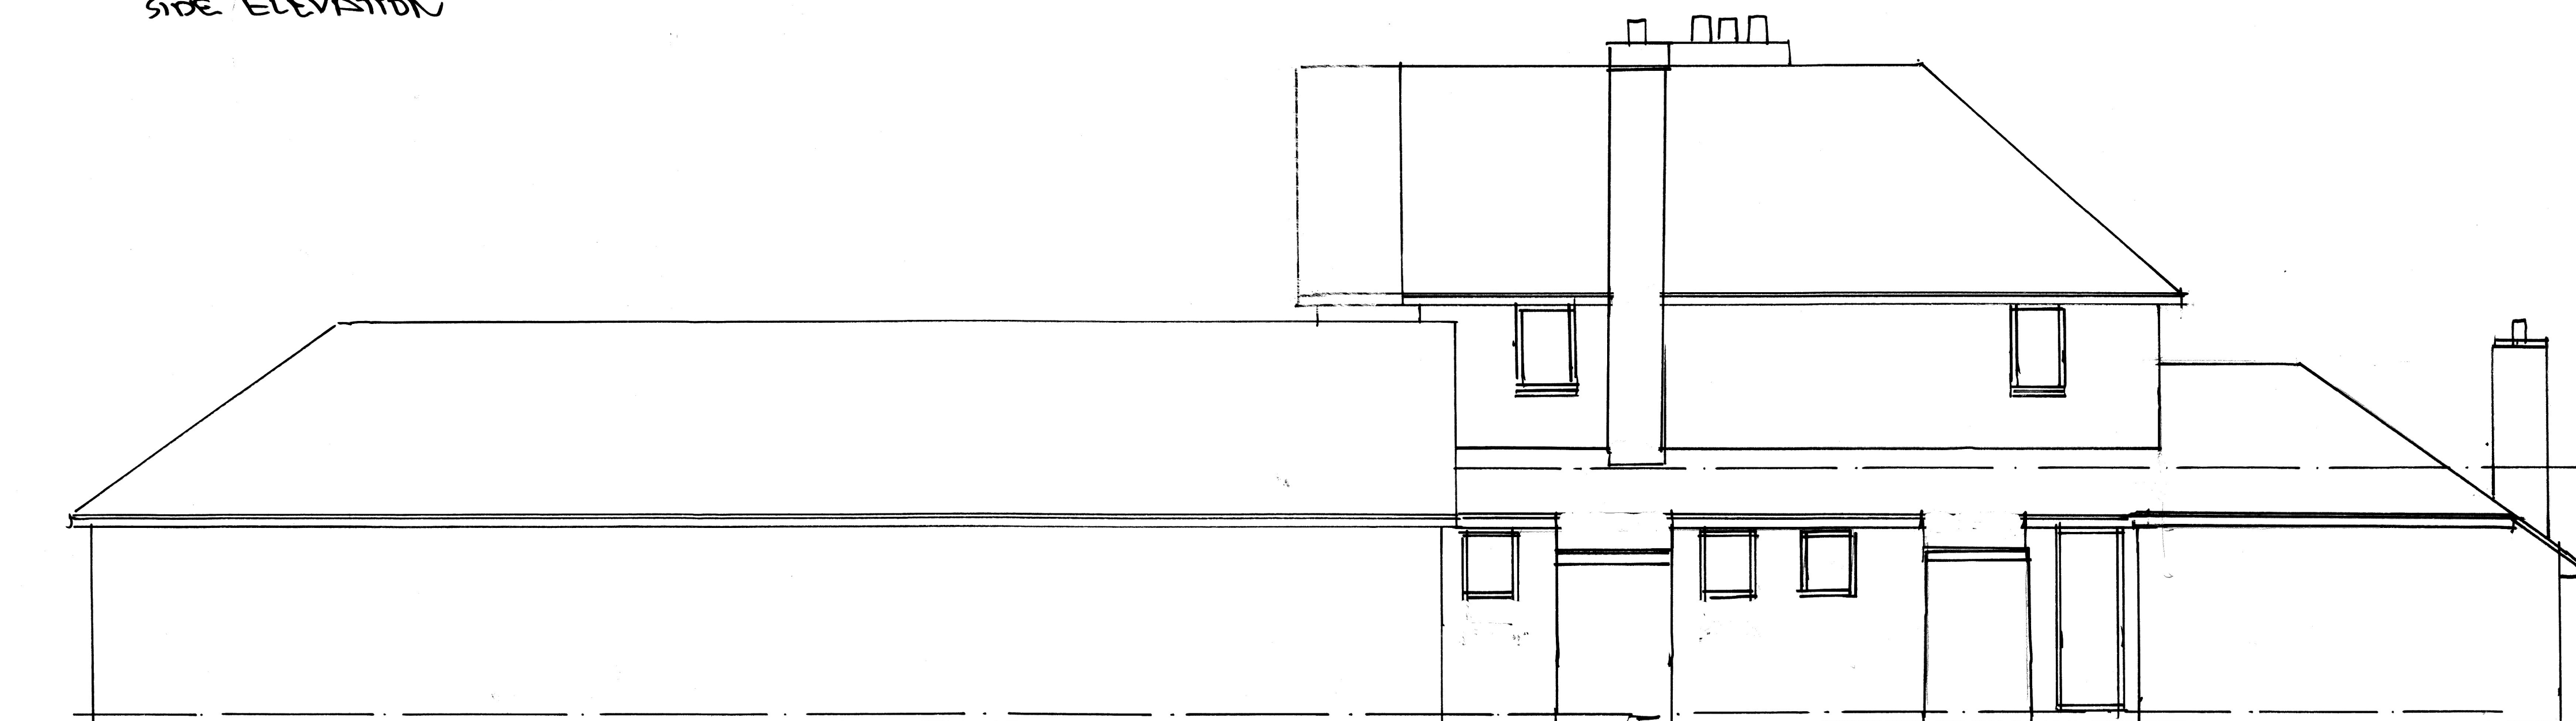 

SIDE ELEVATION

REVISION	DATE	COMMENTS
HOWARD PEASE ARCHITECTS		
07749 173672		
howard@howardpeasearchitects.co.uk		
CLIENT	MR & MRS. EDWARDS	
PROJECT	6 THE DRIVE ERMINGHAM ENGLAND	
TITLE	EXISTING ELEVATIONS	
SCALE	1:50	DATE
DRAWING NO		REVISION