

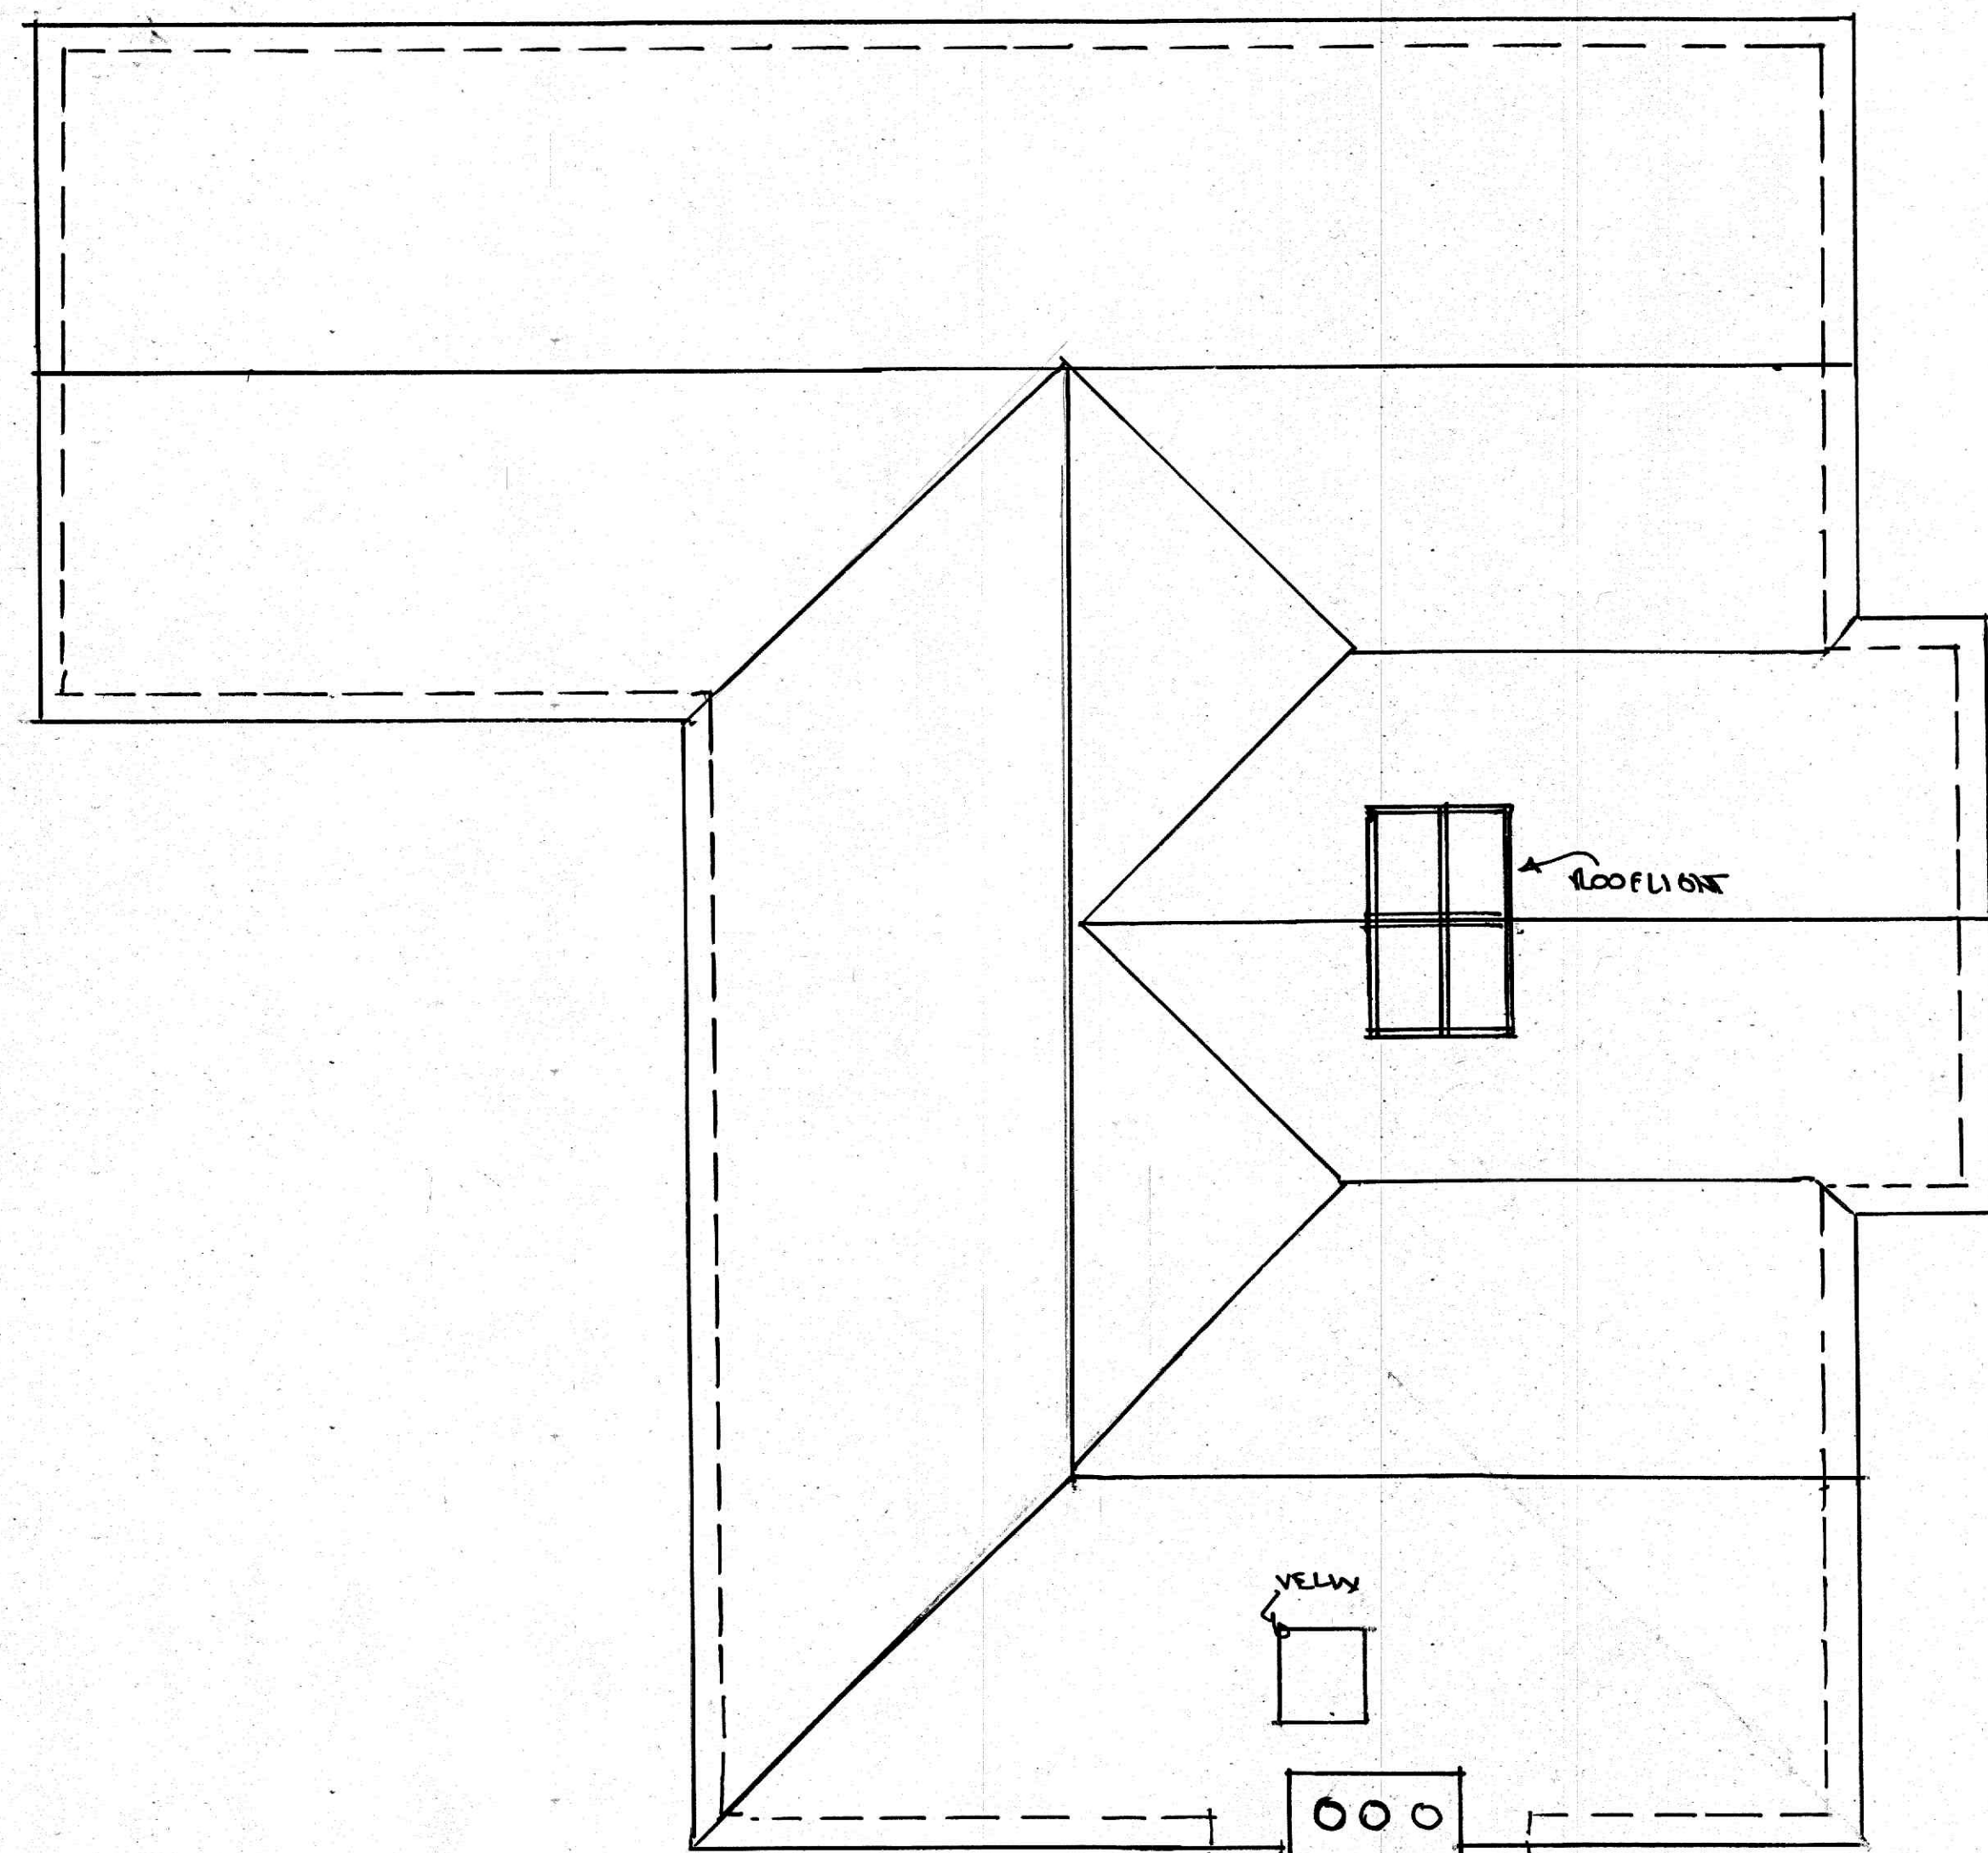


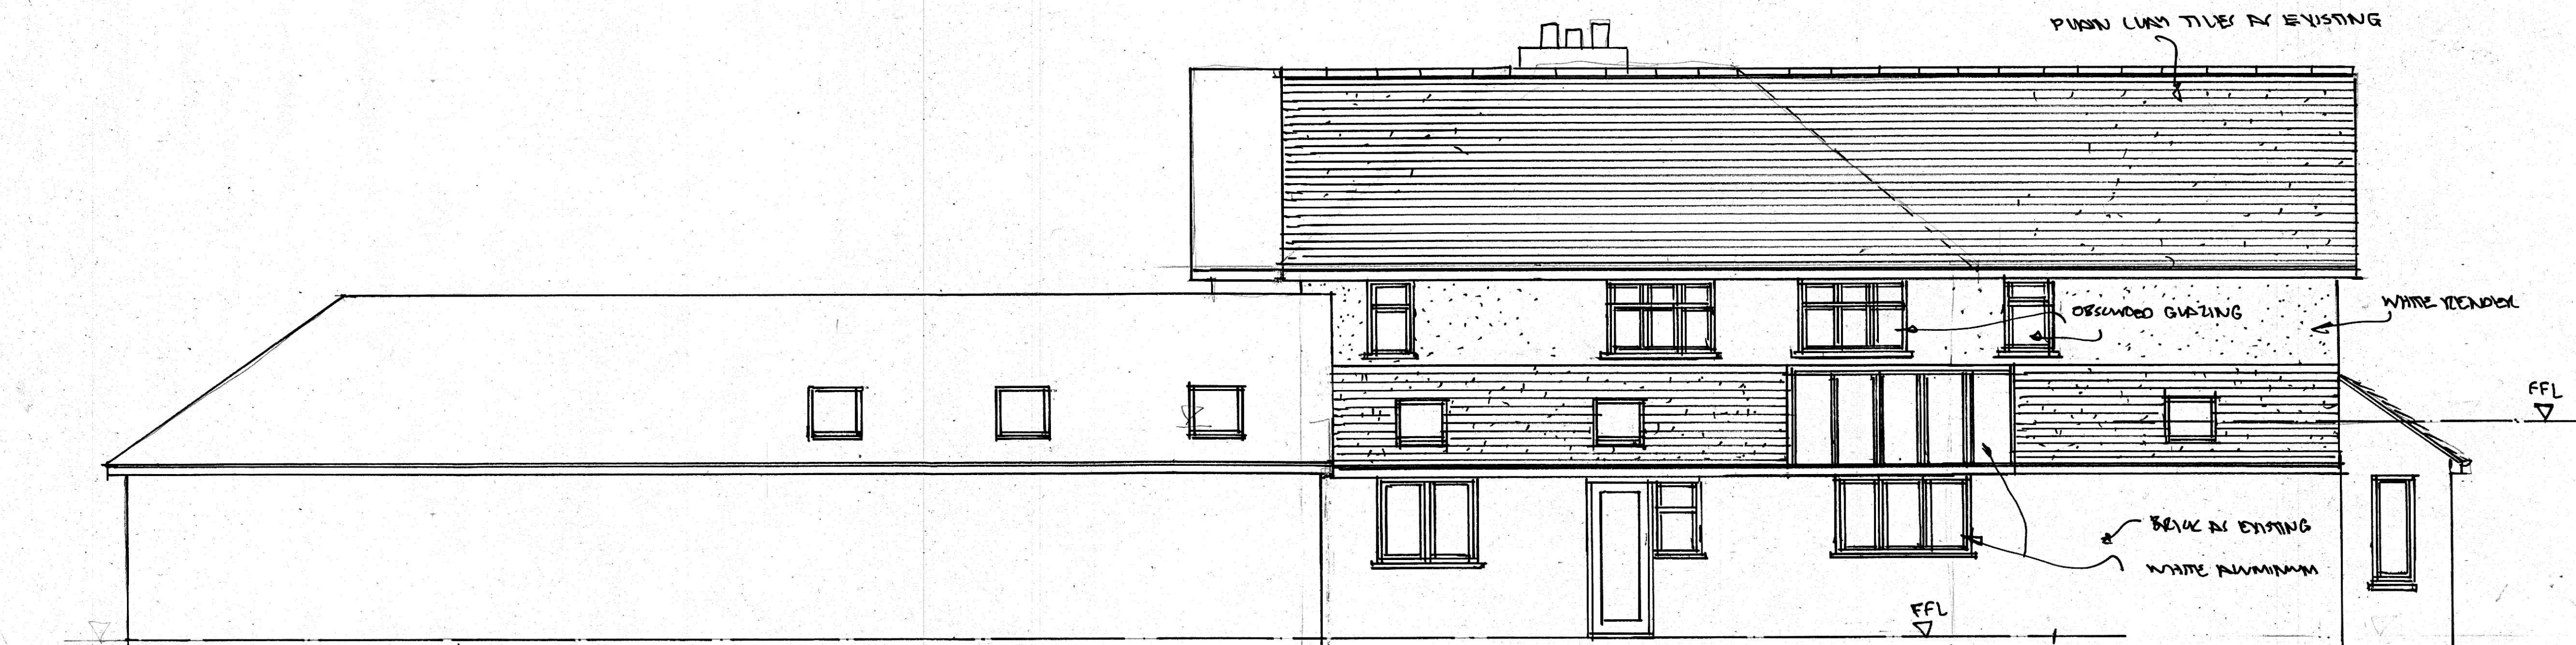

· ROOF PLAN ·

 

REVISION	DATE	COMMENTS
HOWARD PEASE ARCHITECTS		
07749 173672 howard@howardpeasearchitects.co.uk		
CLIENT	MR & MRS. EDWARD	
PROJECT	6 THE DRIVE, BURNHAMORE END WHEATHAMSTEAD	
TITLE	PLANS & ELEVATIONS	
SCALE	1:50	DATE
DRAWING NO	BEW 11024/03	REVISION
		SEPT 14