






GROUND FLOOR SITE PLAN
1:100@A1

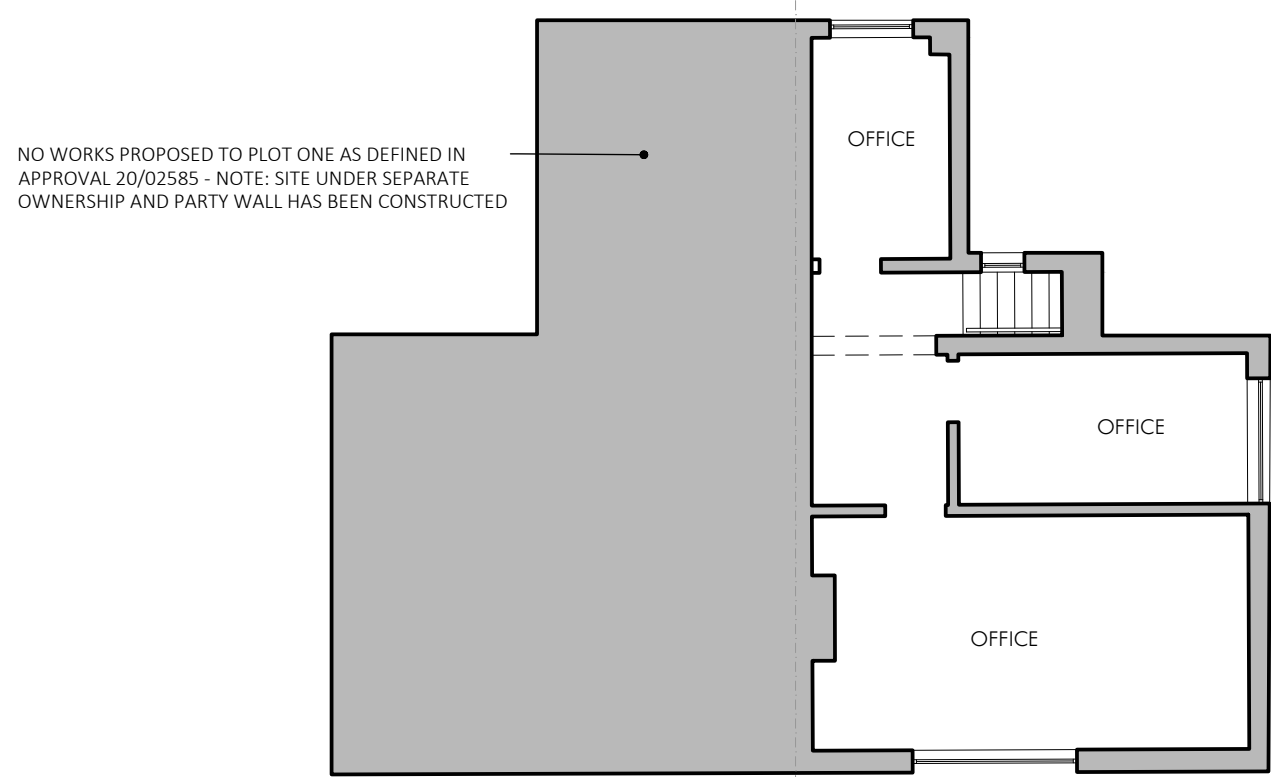

FIRST FLOOR PLAN
1:100@A1

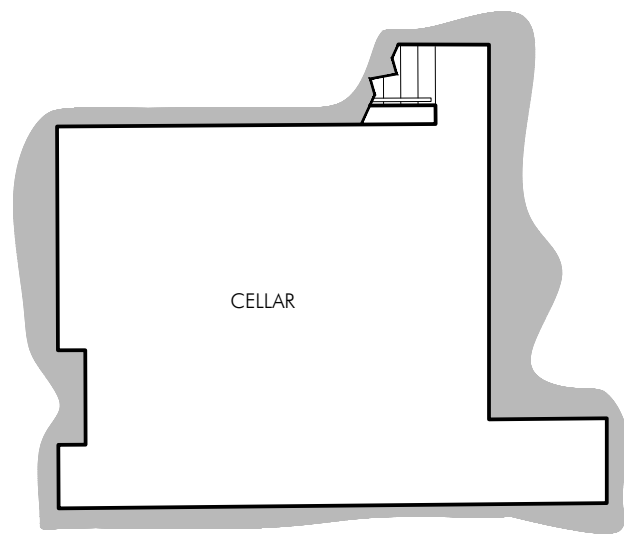


BASEMENT PLAN
1:100@A1

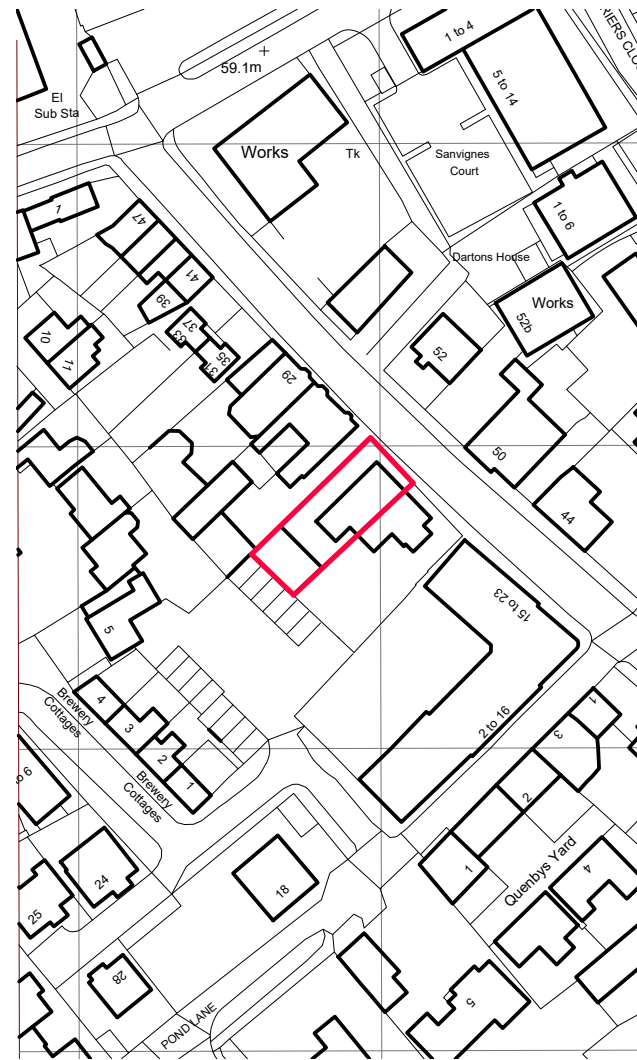


LOCATION PLAN 1:1250
1:1250@A1




SIDE ELEVATION
1:100@A1

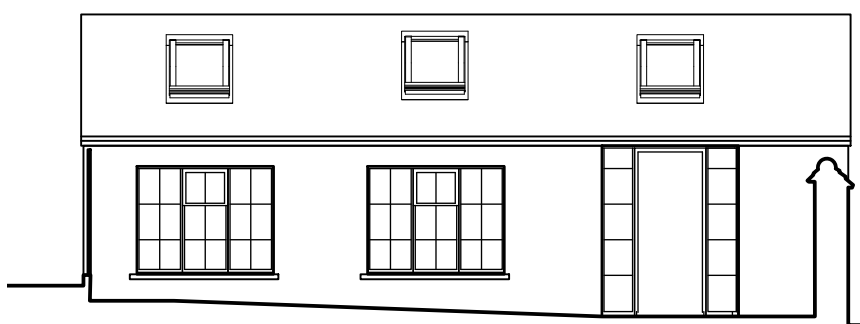

REAR ANNEX ELEVATION
1:100@A1

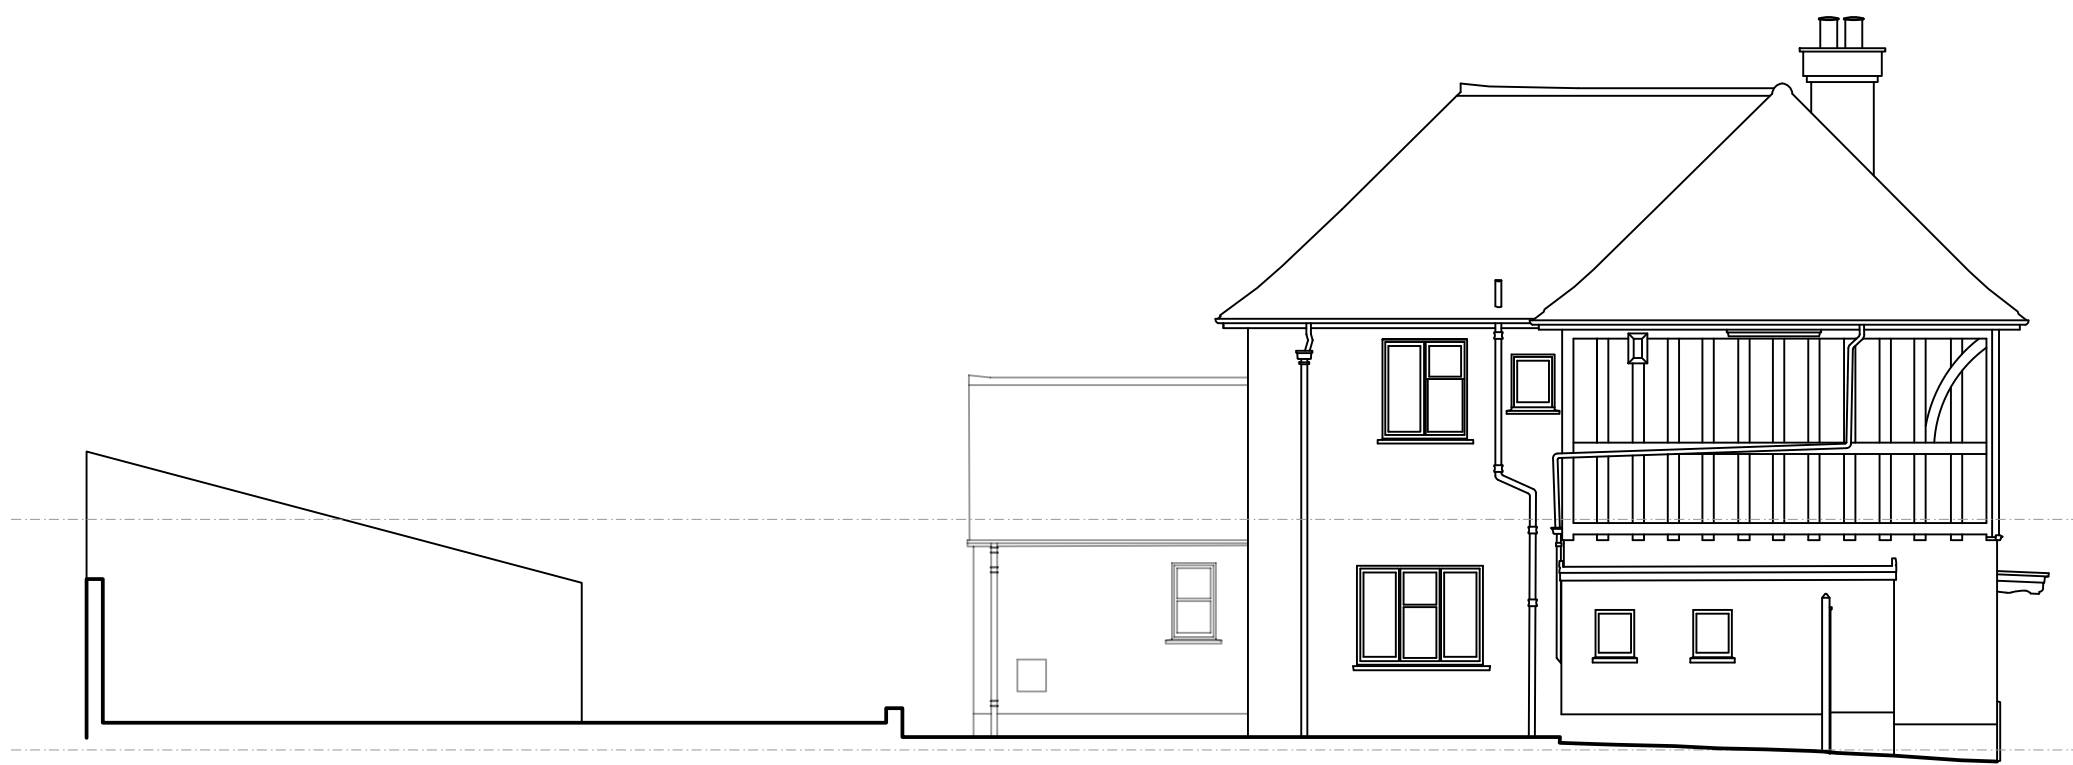

SIDE ELEVATION
1:100@A1

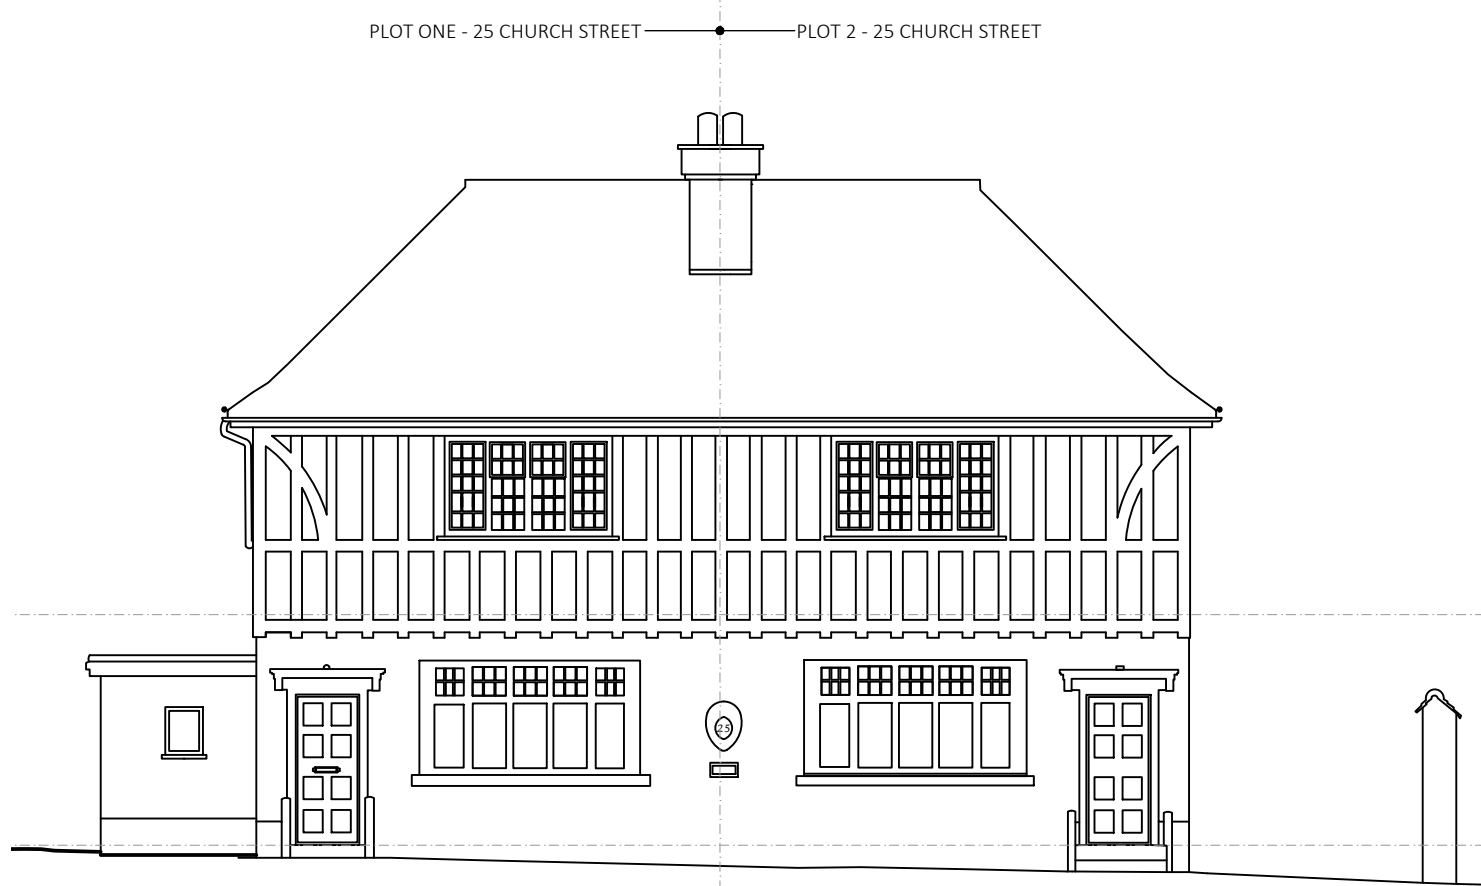

FRONT ELEVATION
1:100@A1



REAR ELEVATION
1:100@A1

NEIL GASKELL ARCHITECTS BALDOCK - HERTFORDSHIRE INFO@GASKELLARCHITECTS.CO.UK	Date	JULY22
	Scale	1:100
	Rev	A
Project PROPOSED CONVERSION OF COMMERCIAL PROPERTY TO RESIDENTIAL		
Address	IPEC HOUSE BALDOCK	
Client	R. STANBURY	Drawing EXISTING PLANS & ELEVATIONS
		Drawing Number BFT-100