

1:50
1m 5m

1:100
1m 10m

KEY PLAN

Site Boundary	
Proposed Render	
Proposed Roof Tiles	
Landscaping	
Paving	


MATERIALS

Walls
Existing Face Brick and Render
Proposed Face Brick and Render to Match
Existing

Roof
Existing Plain Tile & Felt Flat Roof
Proposed Plain Tile to Match Existing and
GRP Resin Flat Roof

Windows
Existing White UPVc Windows
Proposed White UPVc Windows & Roof Lights


Doors
Existing UPVc Doors

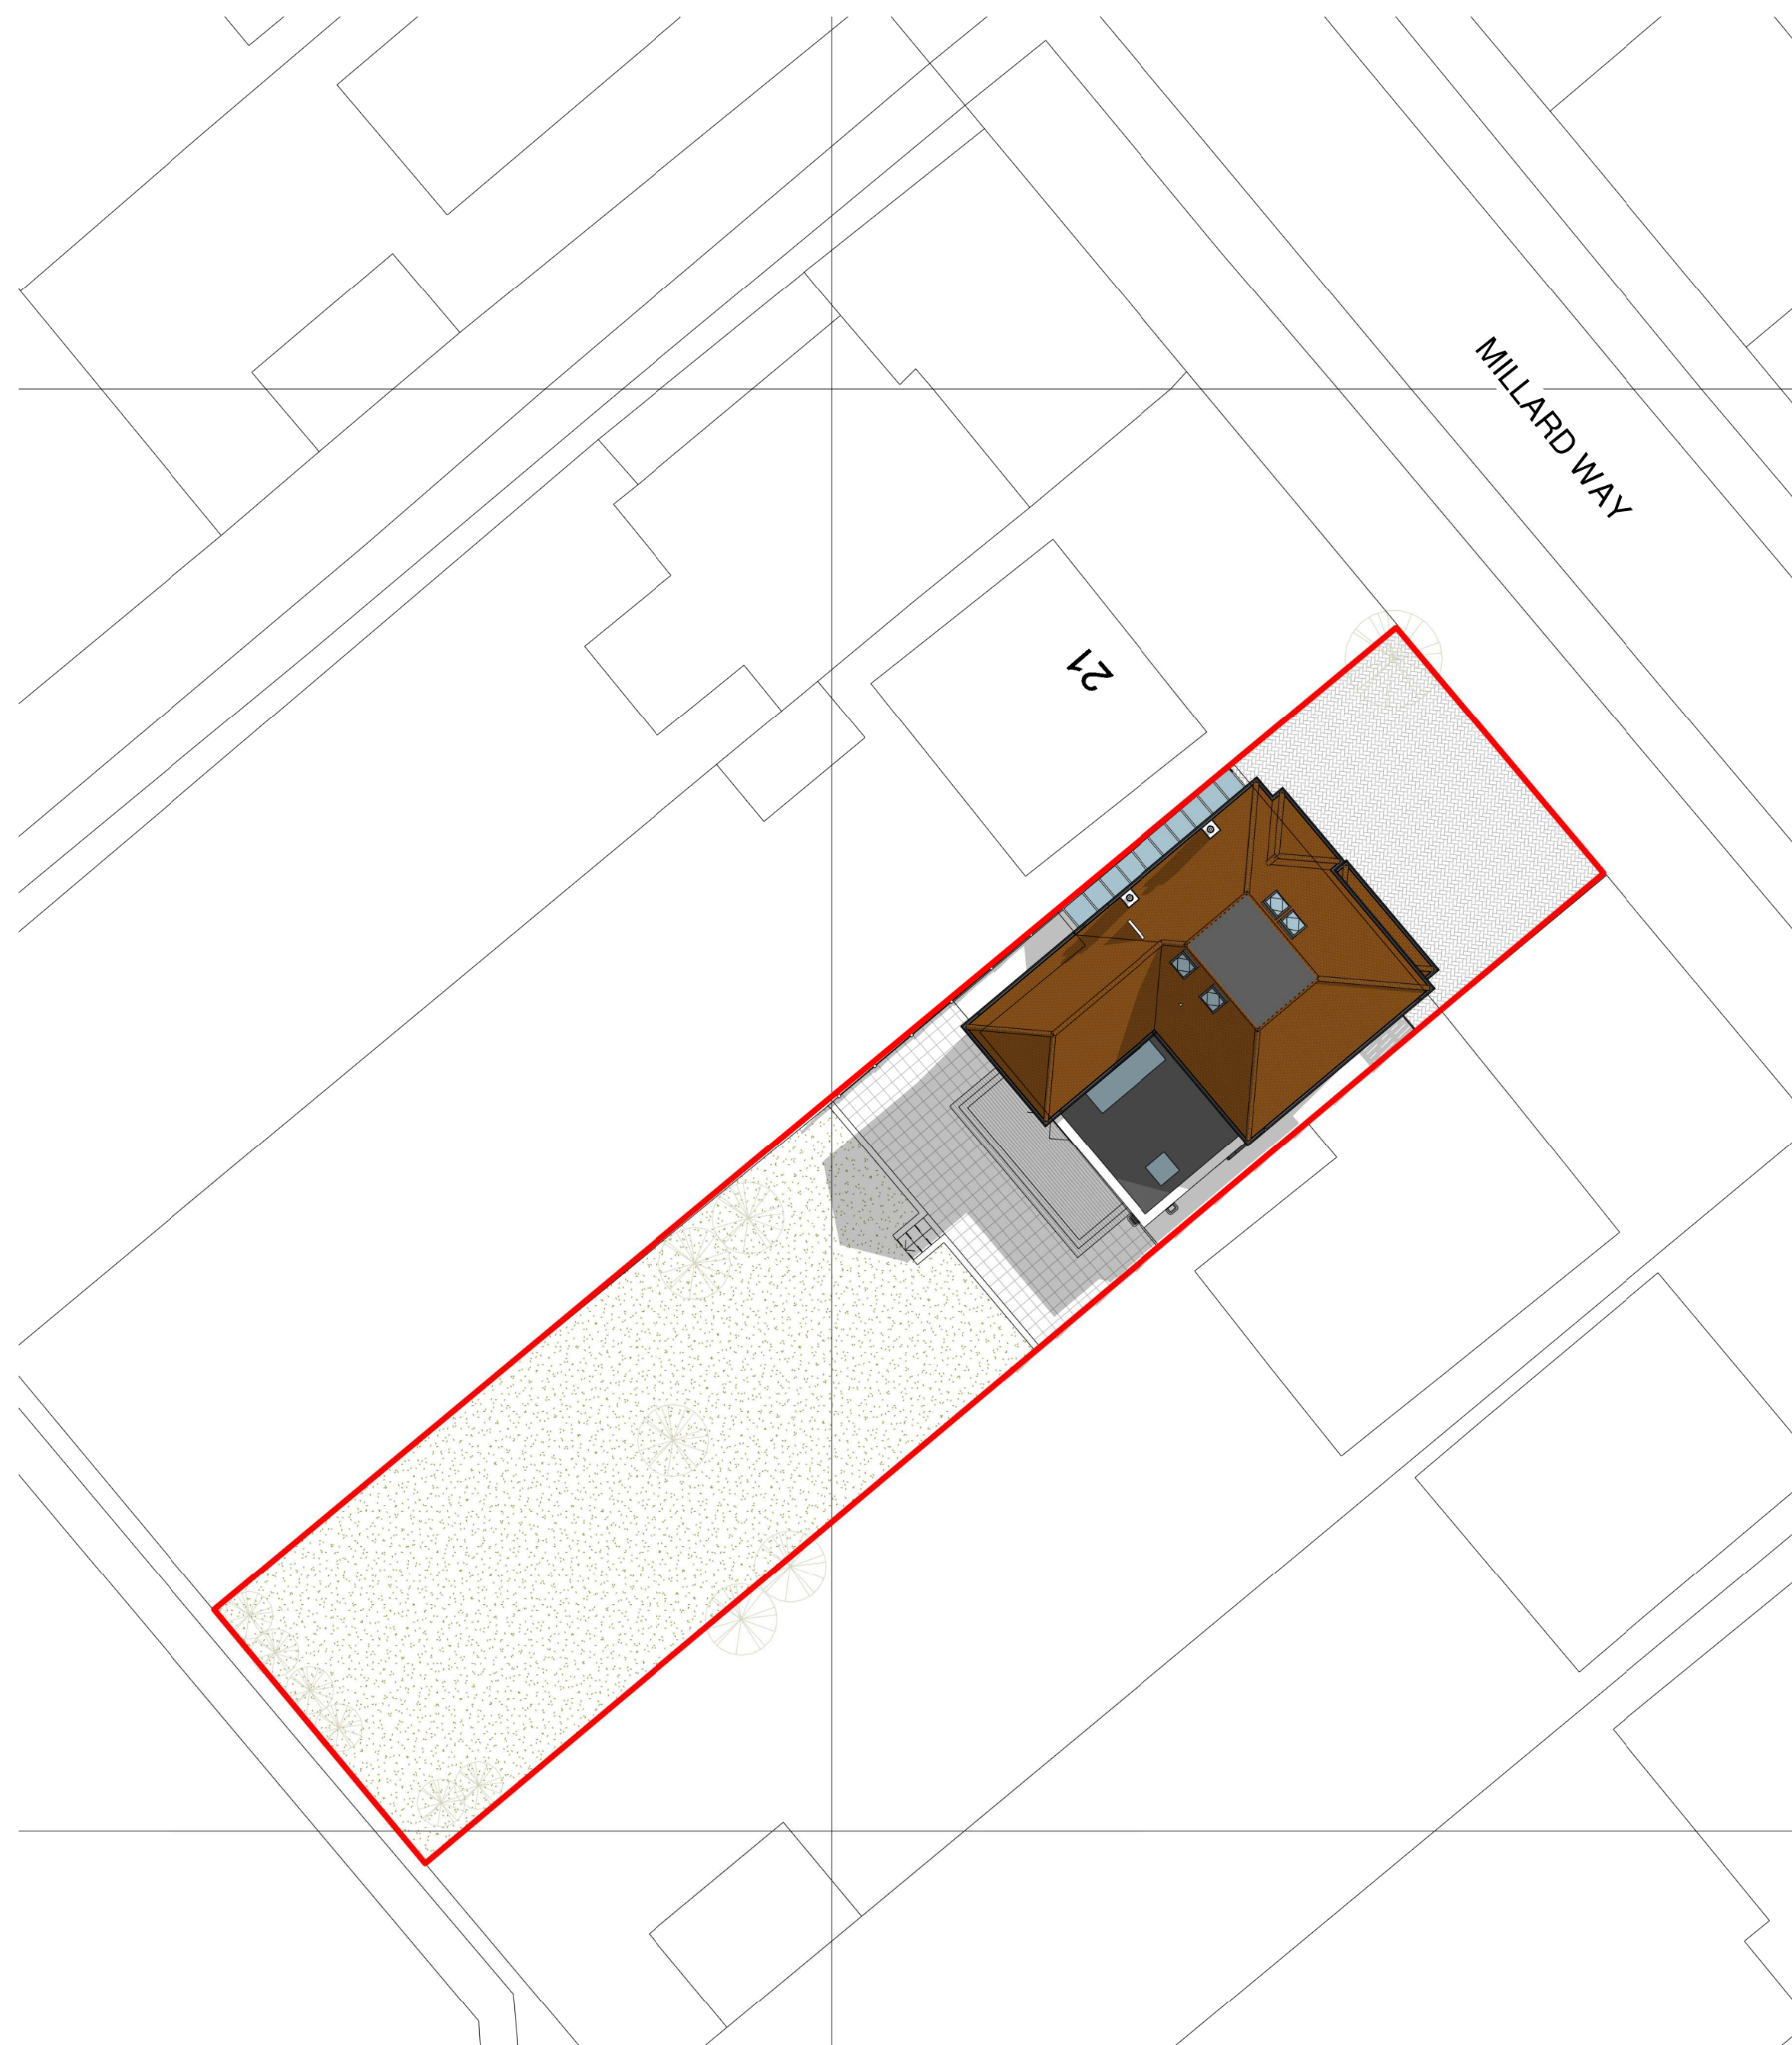

3 3D View - Front



4 3D View - Rear

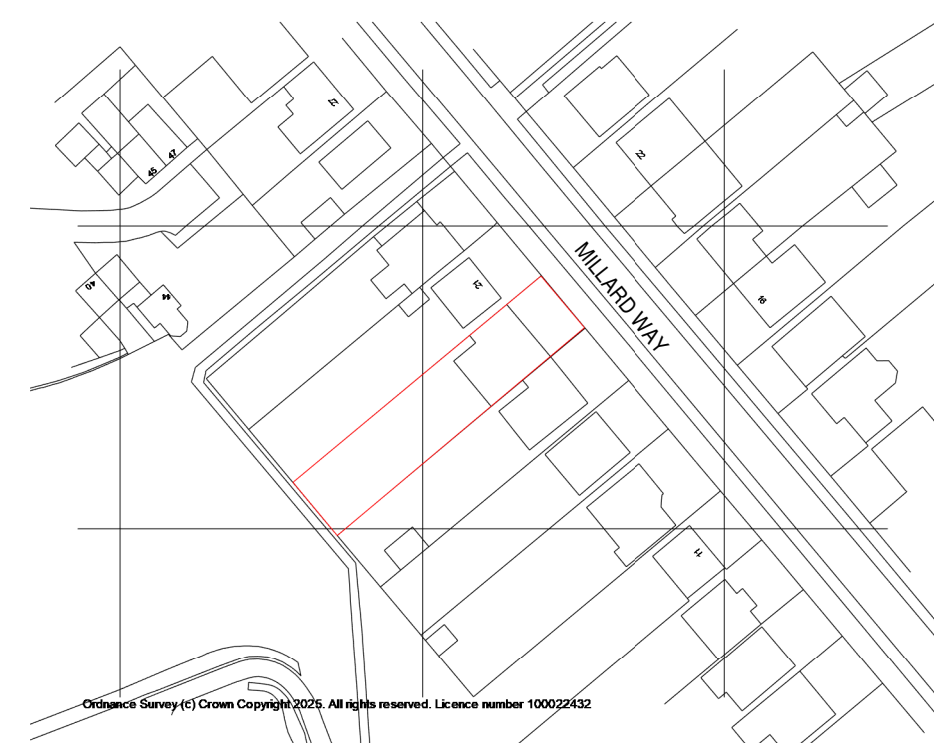

2 Location Plan
1 : 1250

1 Proposed Roof/Site Plan
1 : 200

A Loft Updates 06/11/2025 GHM

HET
HOME EXTENSION TEAM
4 Brand Street, Hitchin, Hertfordshire, SG5 1HX
Tel: (01462) 440099 E-mail: hitchin@het.co.uk

CLIENT: Mr & Mrs Daniels			
PROJECT: 19 Millard Way Hitchin Hertfordshire SG4 0QE			
DRAWING TITLE: First Floor Rear Extension, Loft Conversion with Roof Ridge Raised, Installation of 4 Roof Lights, Replacement of Rear Flat Roof with 2 New Roof Lights, Raised Parapet Wall and Internal Alterations Proposed Roof/Site Plan, Location Plan & 3D Views			
SCALE: As indicated	DATE: 10/10/2025	DRAWN: GHM	CHECKED: DC/TB
DWG. NO. HET-1856/03			REV. A