
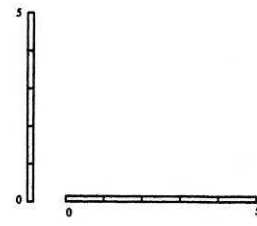


N.H.C.
08 MAY 2024
NORTHGATE

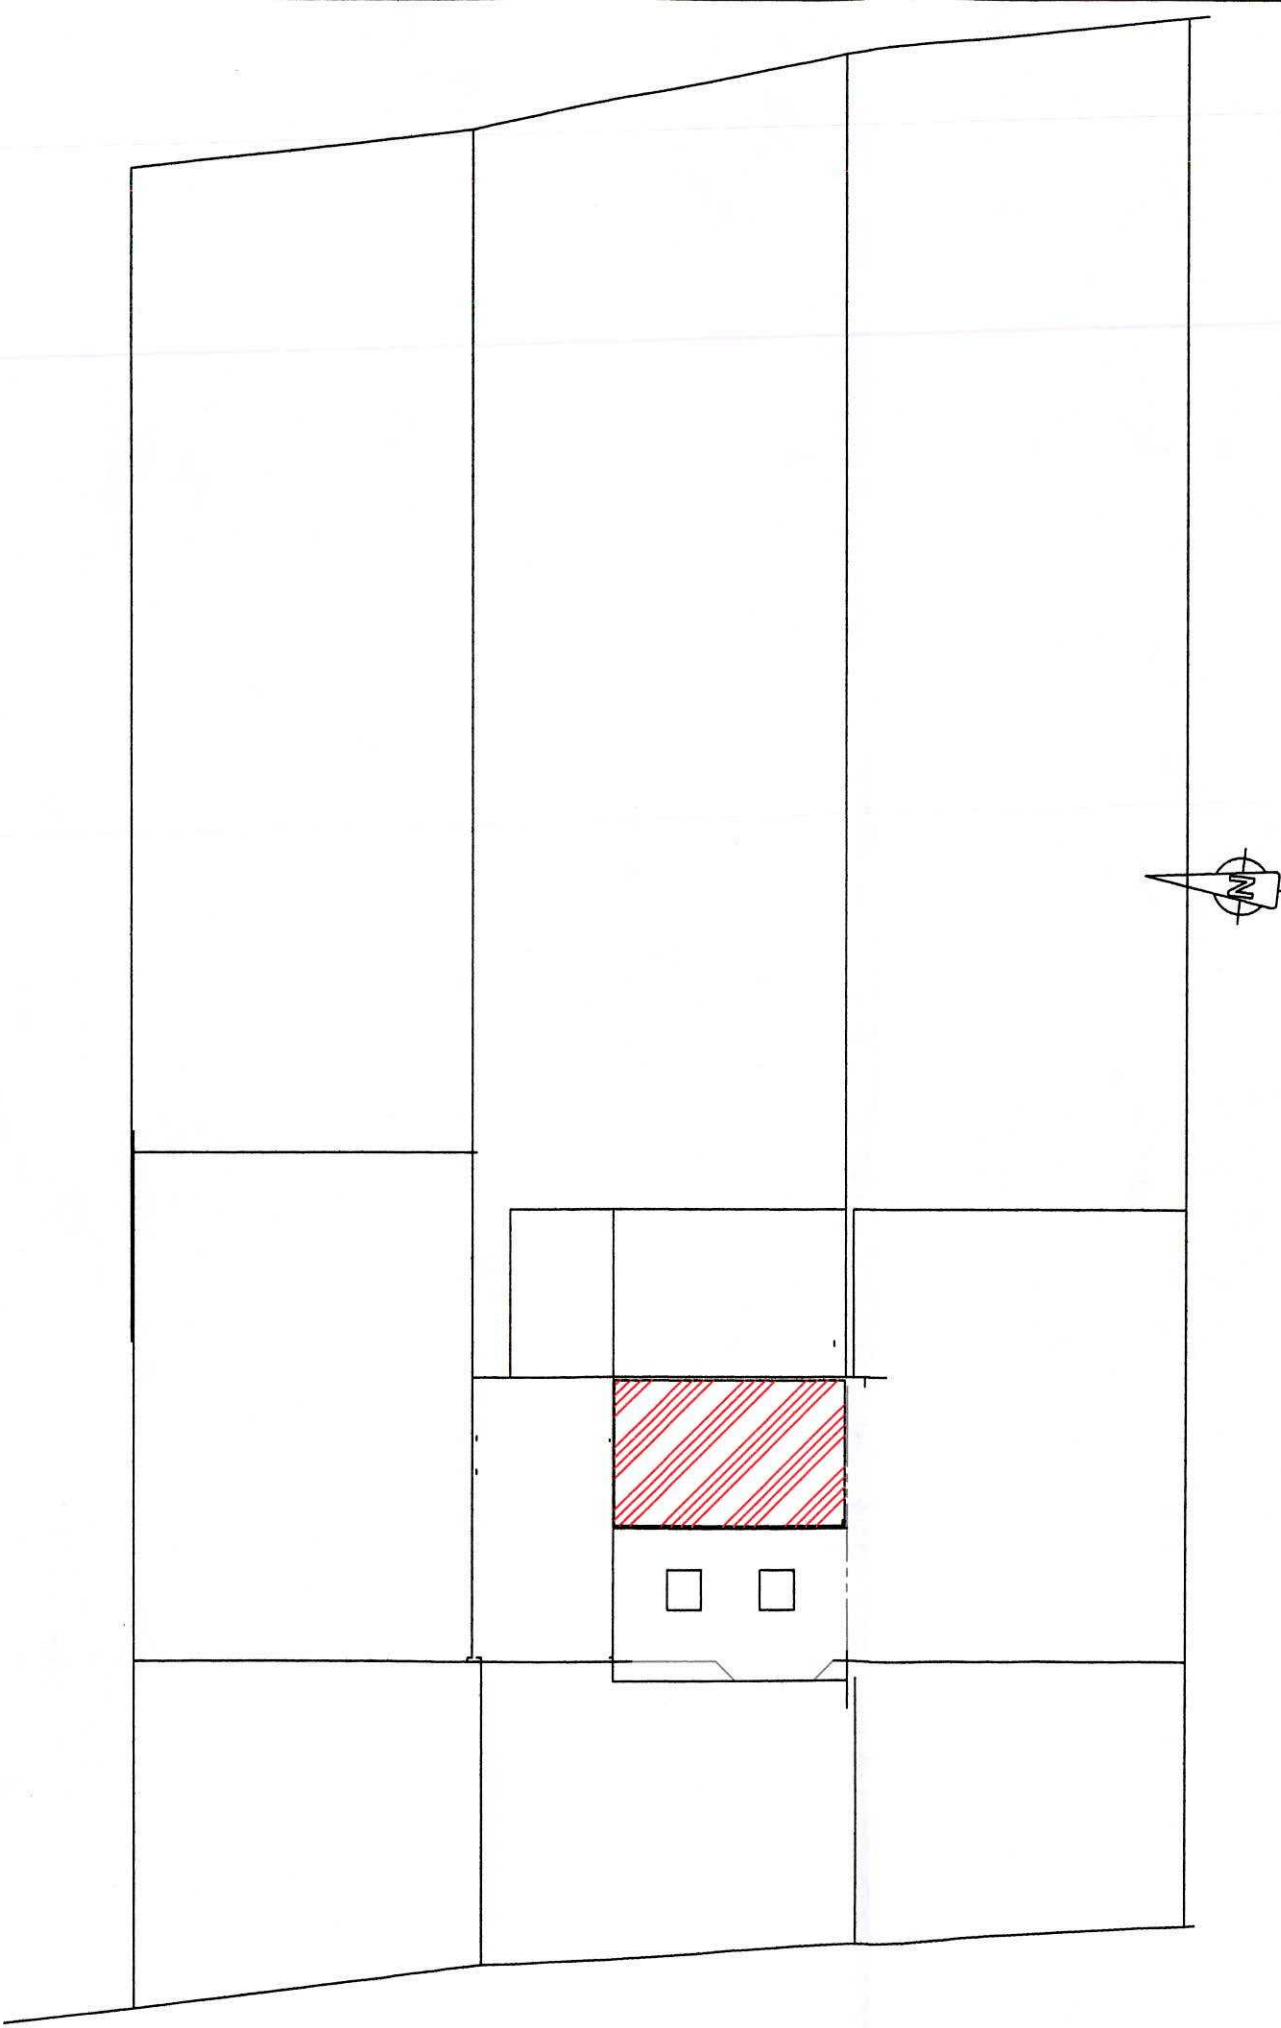

REVISIONS.			CONTRACT. Extension at 164 Old Hale Way Hitchin	DETAIL. Site Plan
NO.	DETAILS.	DATE.		
			CLIENT.	
			DRAWN. rgl	DATE. august 04
			REVISION.	SCALE. 1:200
			STATUS.	
				DRAWING NO. mma. 477