


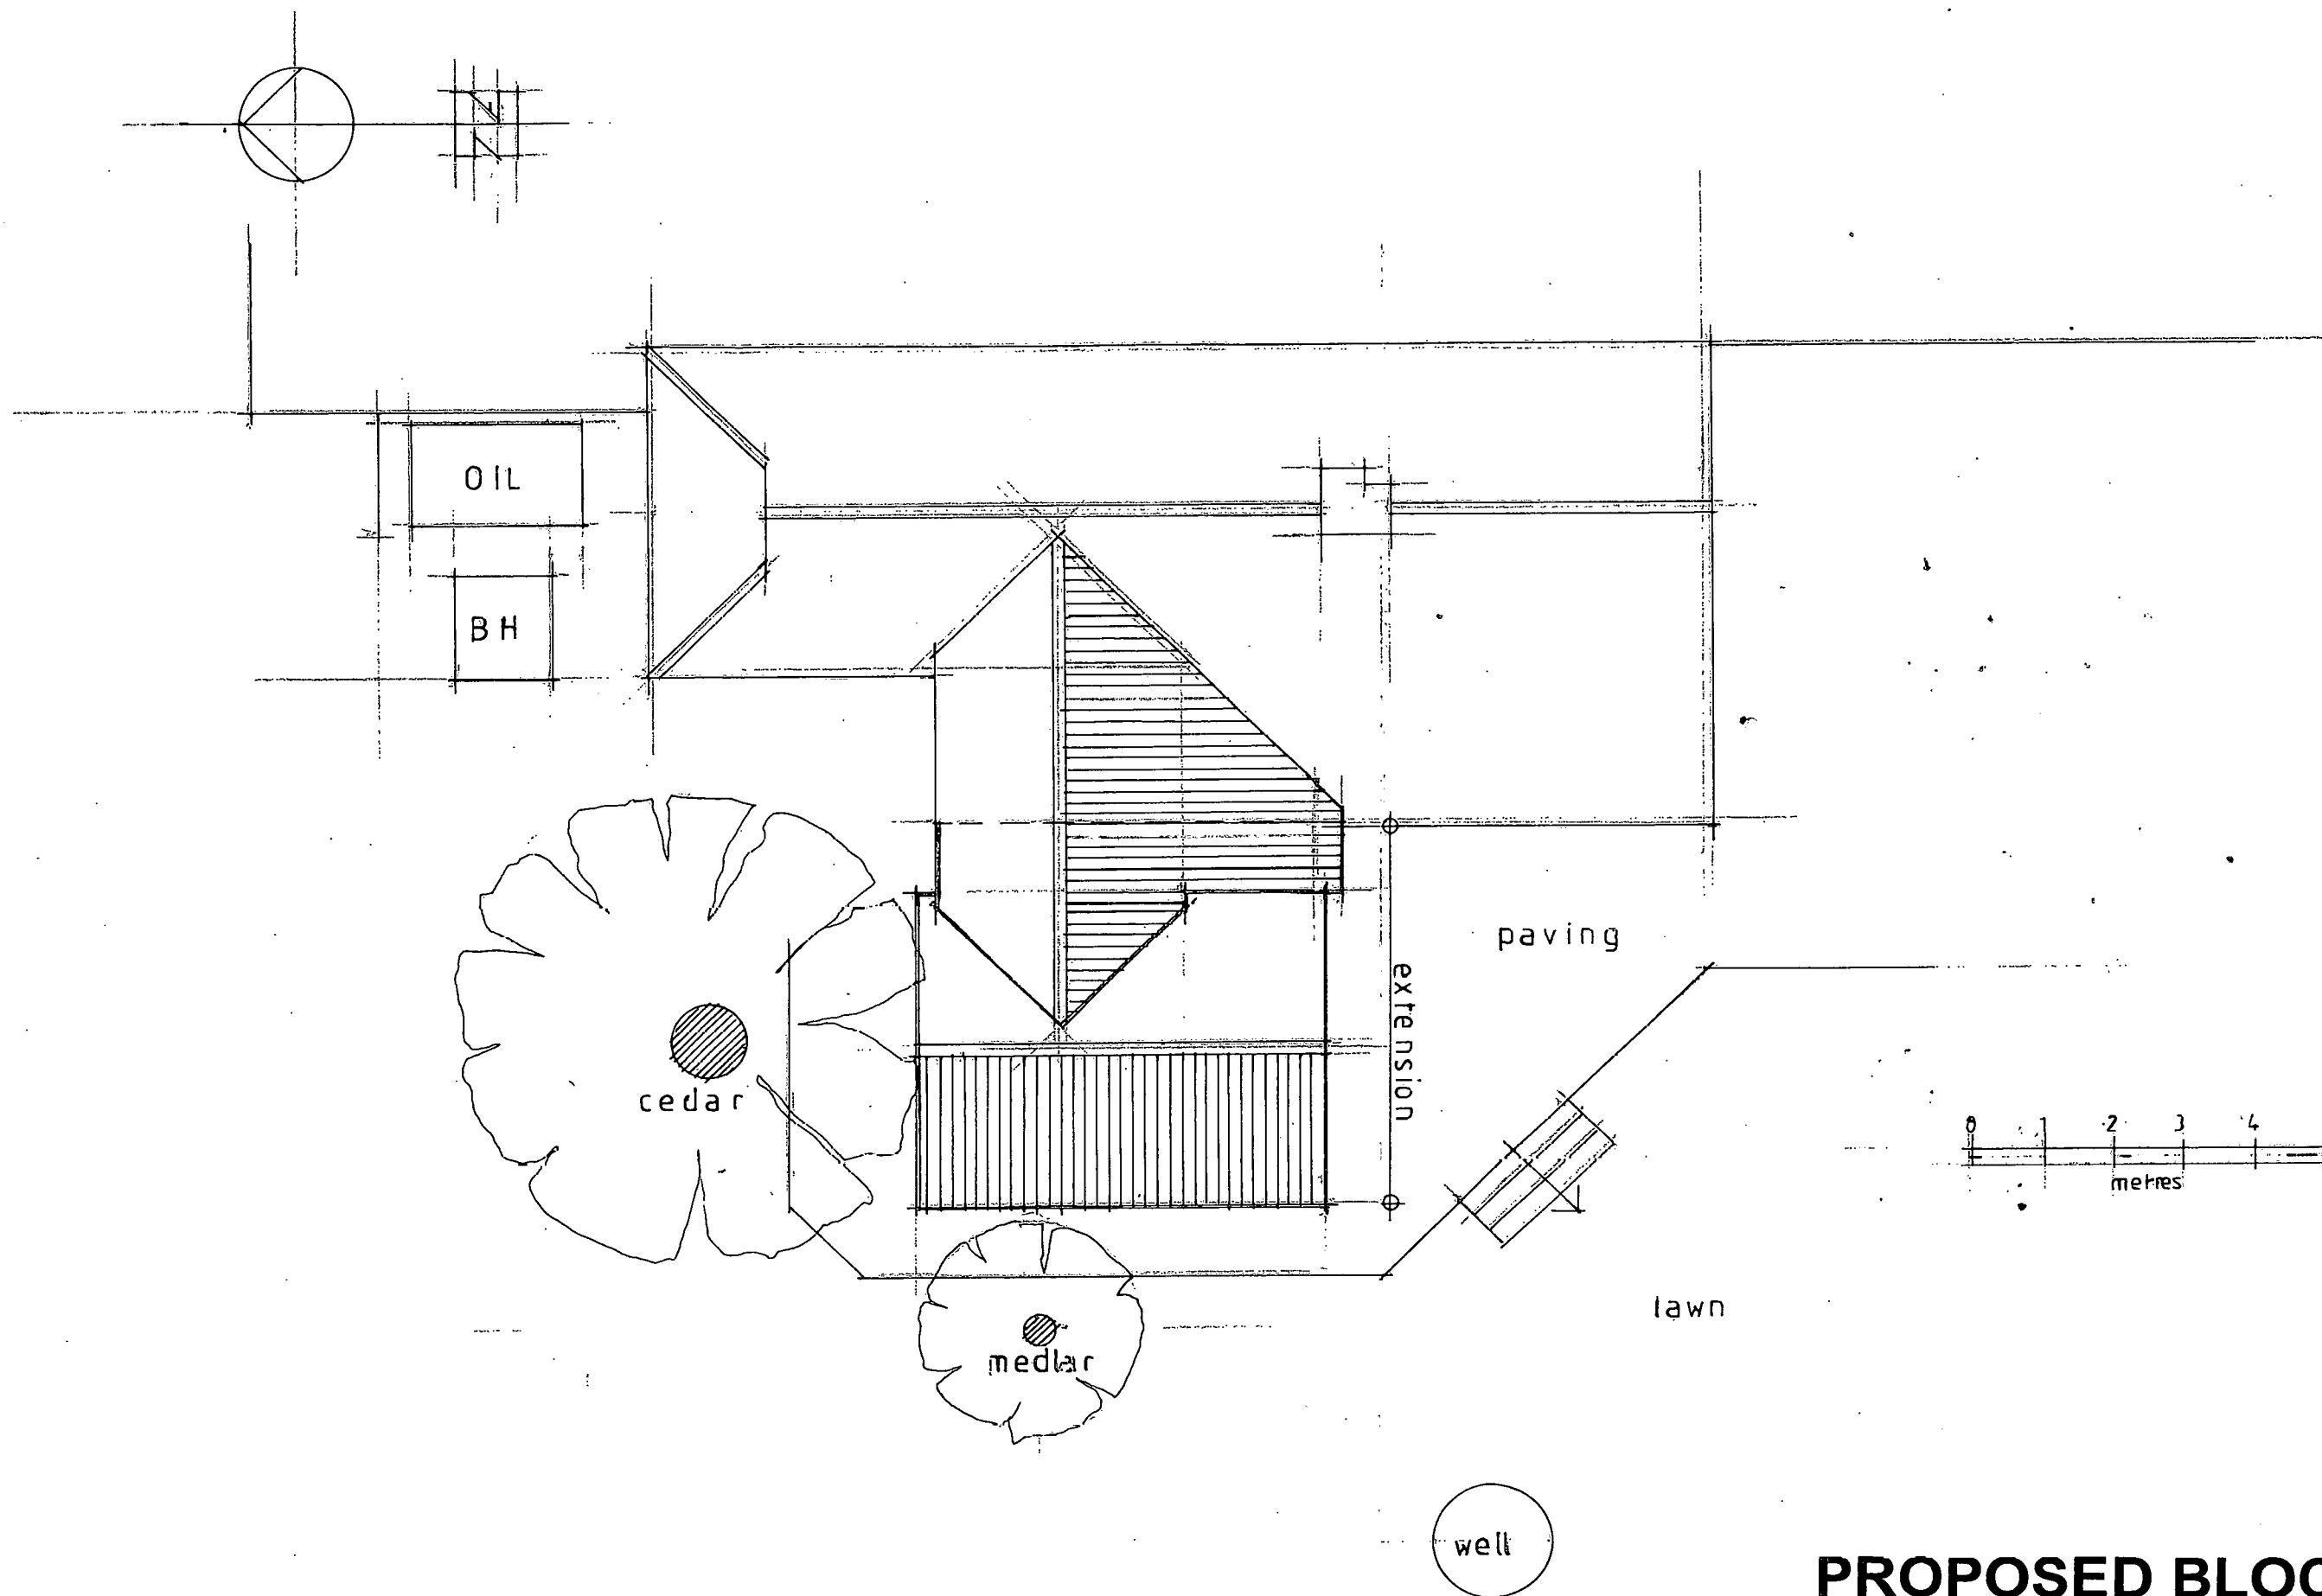

PROPOSED BLOCK/ROOF PLAN
Drwg No: 08 scale 1:100 @ A3
OLD HAMMERS MILL END RUSHDEN SG9 0TA