



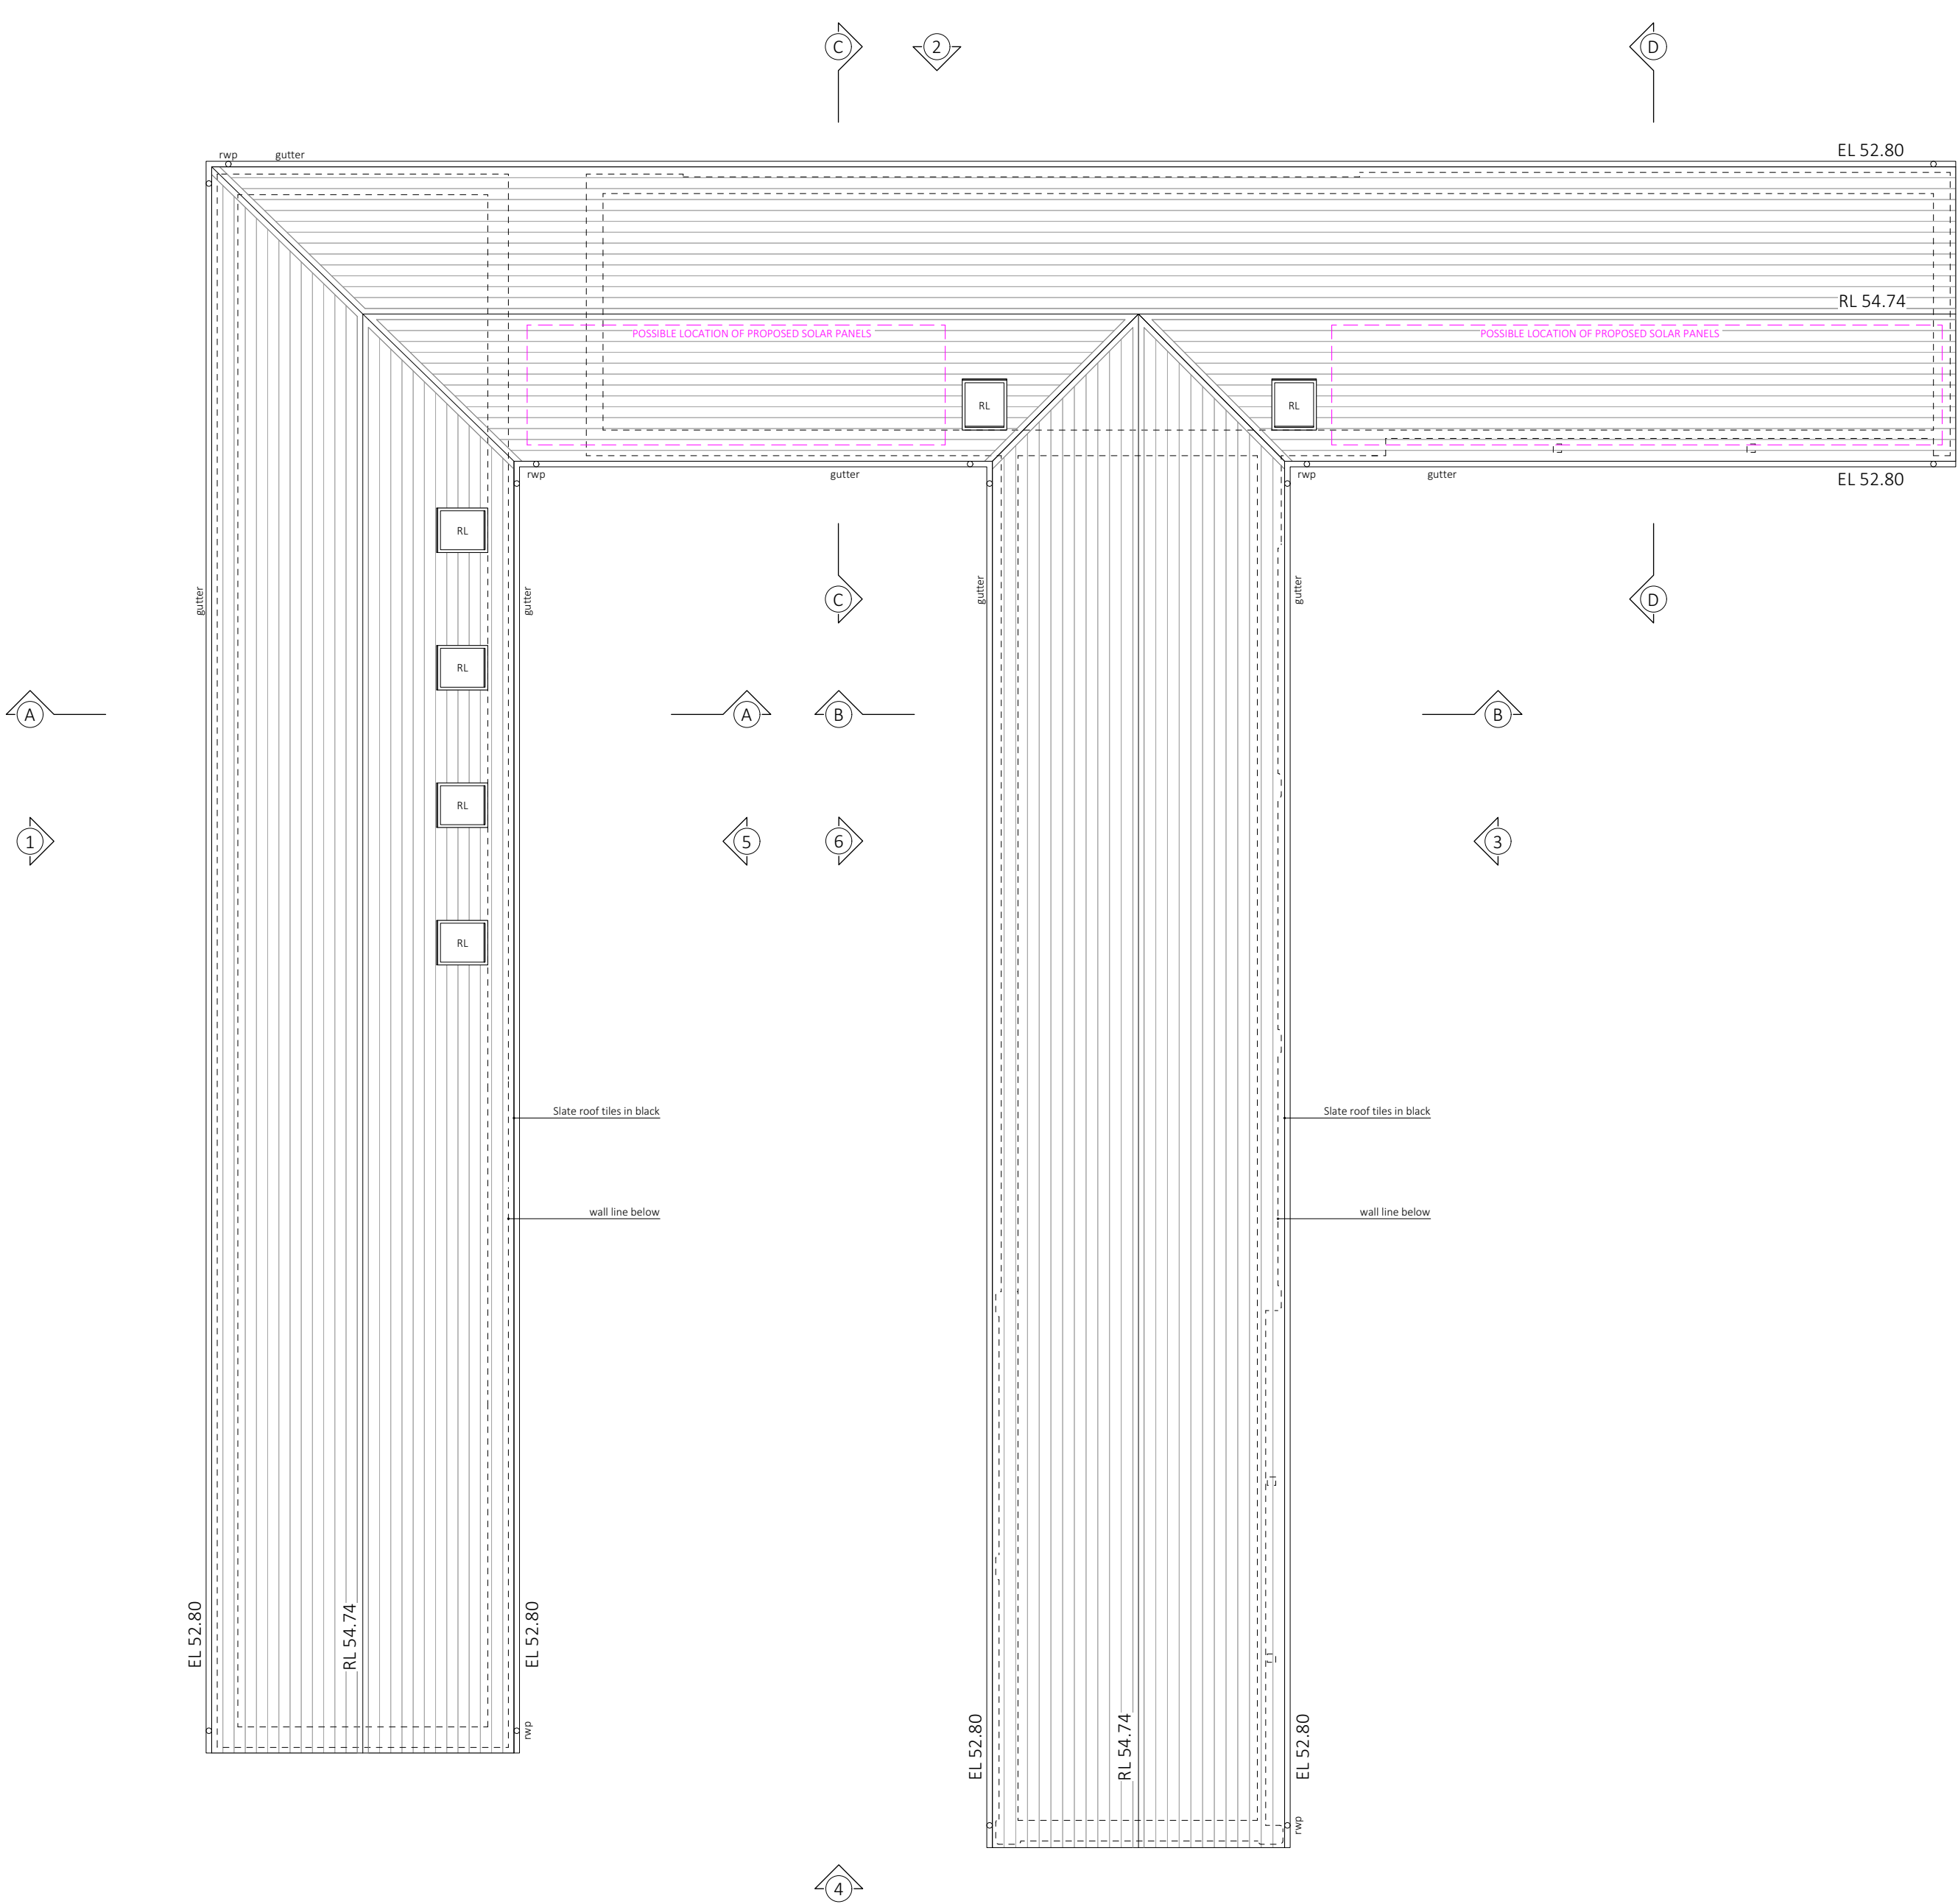


KEY PLAN

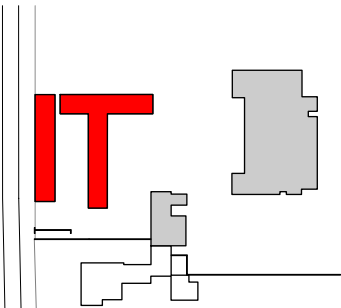

LEGEND

- EXISTING WALLS
- PROPOSED WALLS
- DEMOLITION

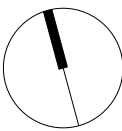

0 1 2 3 4 5 Metres

No.	Date	By.	Comments
-----	------	-----	----------

Revisions

Status

PLANNING

Project

Kirby Manor Farm

Crawshaw Architects LLP

27 Almeida Street
London N1 1TD
tel: +44 (0)7939 215 114


Title

ROOF PLANS AS PROPOSED


Drawing Number

164 PP 06.01

Drawn	Checked	Scale	Date	Revision
PD	AC	1:100 @ A2	21.11.24	-

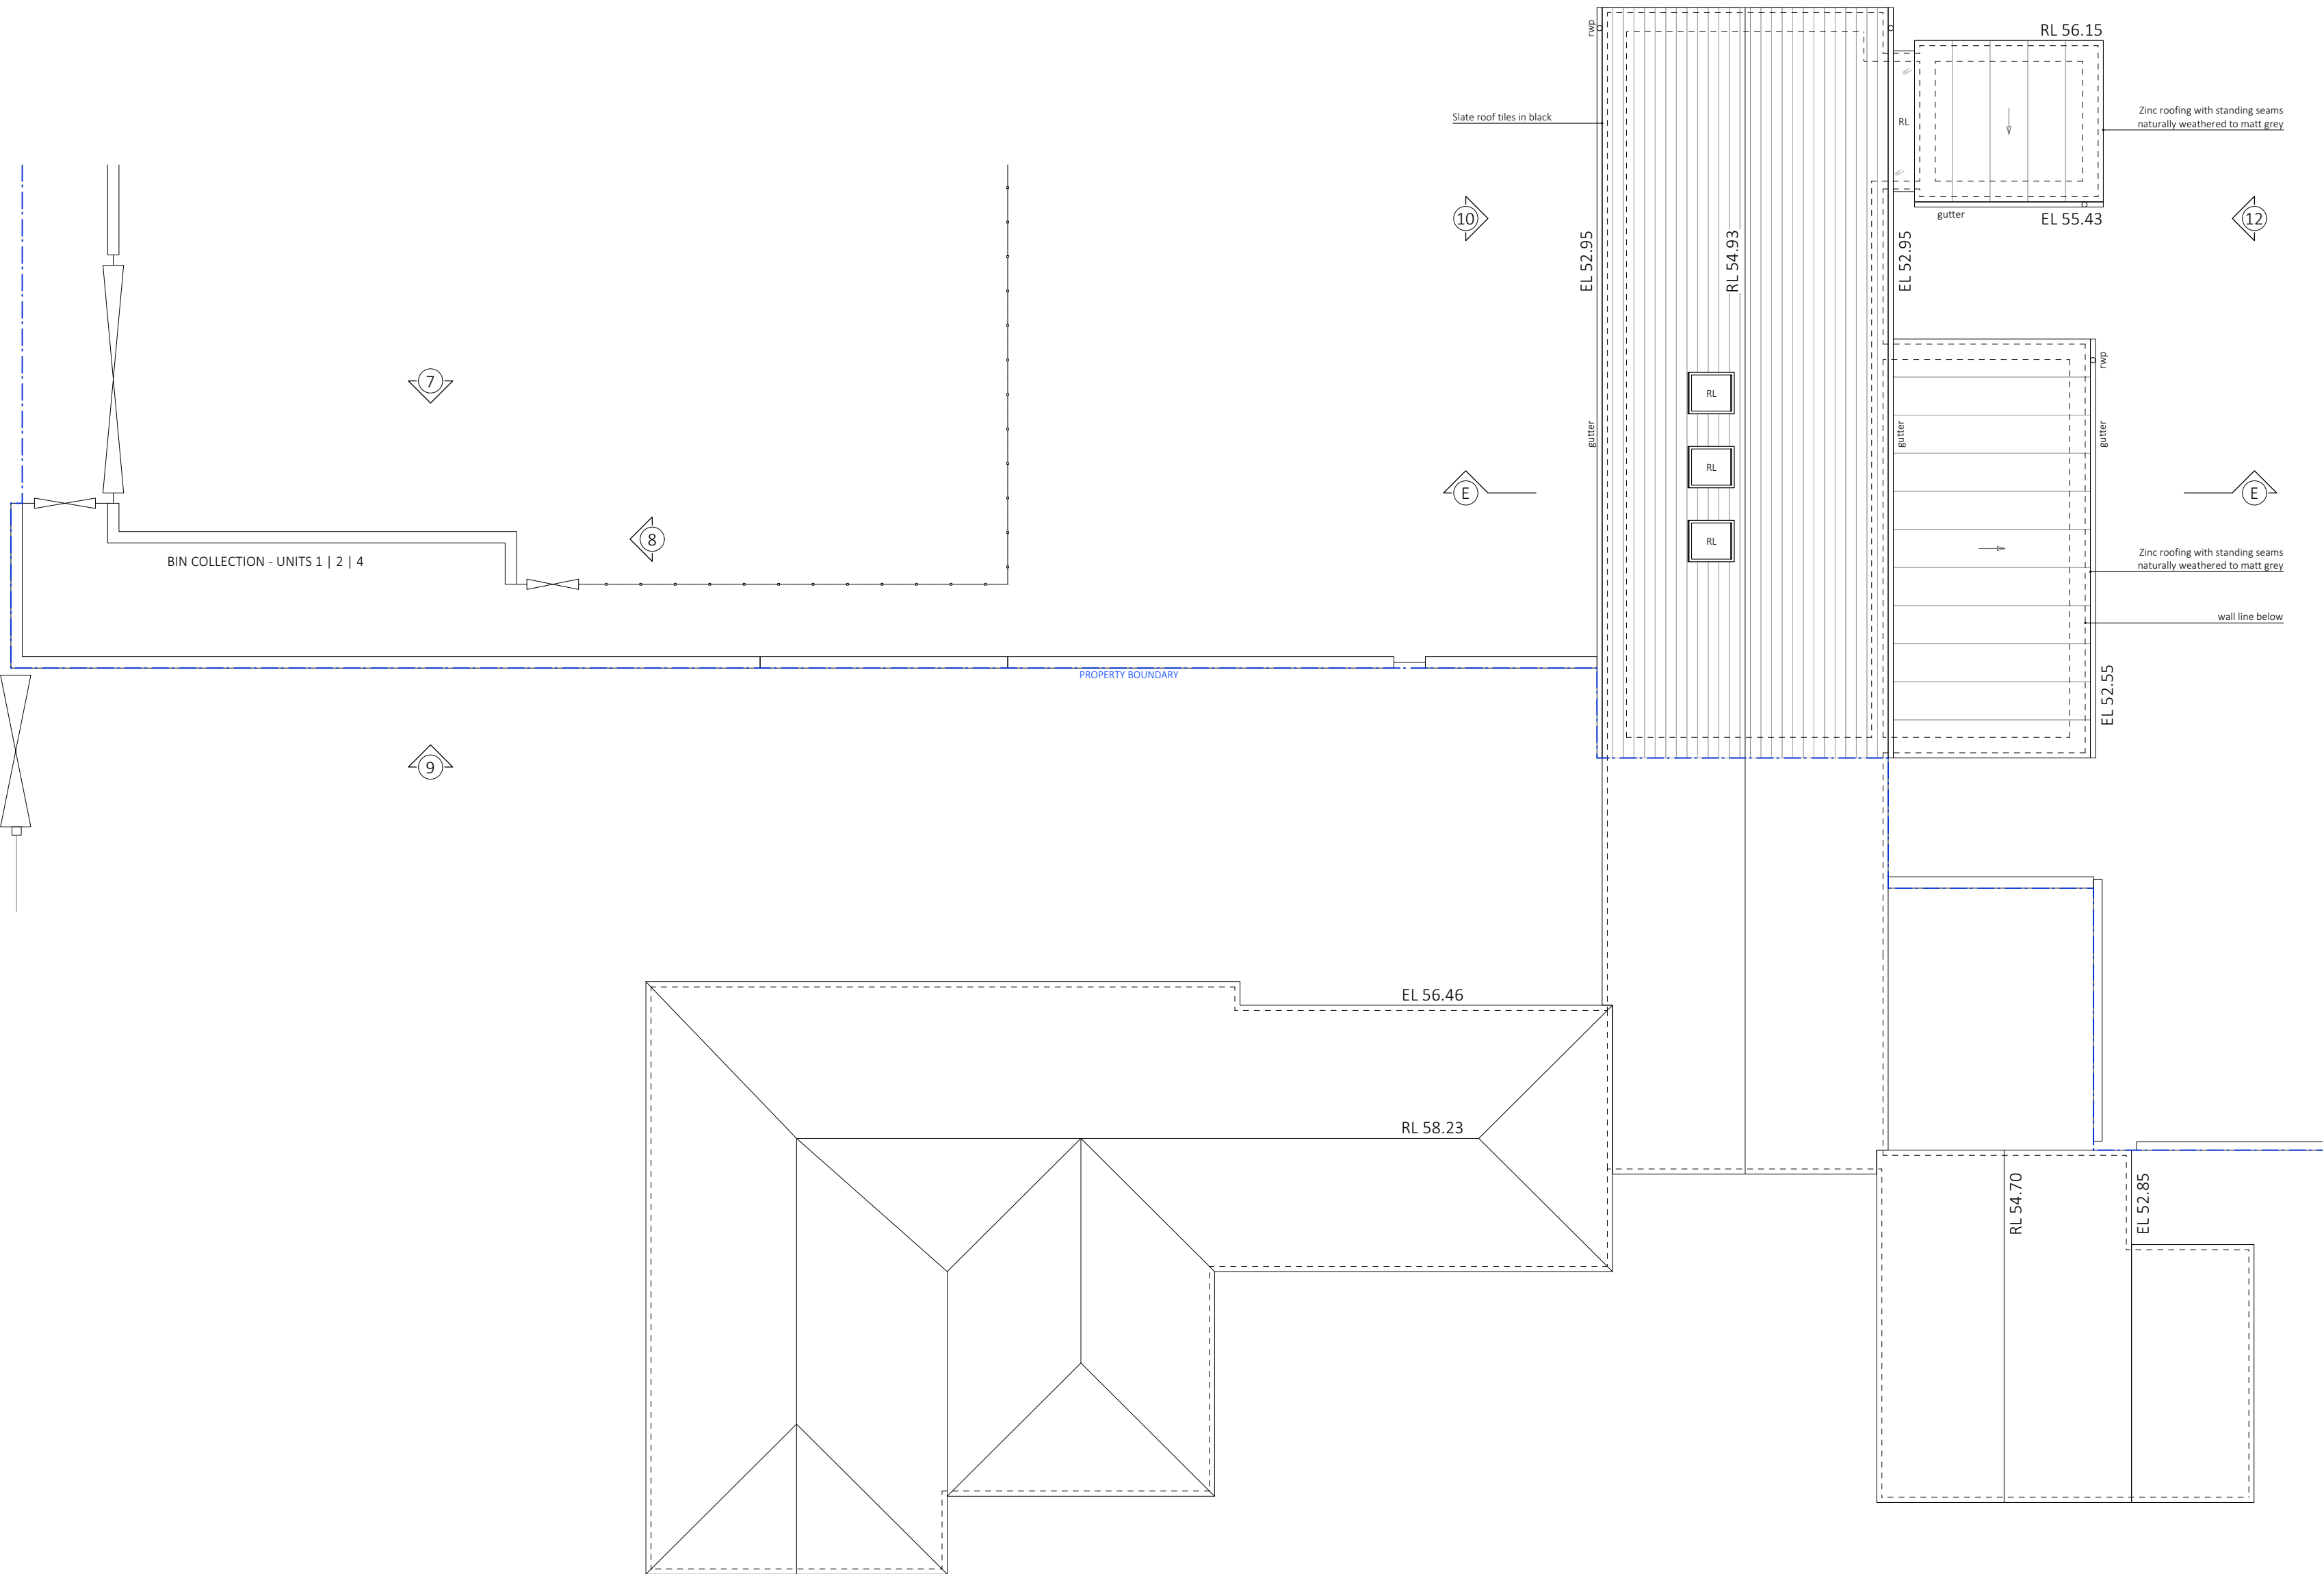


KEY PLAN

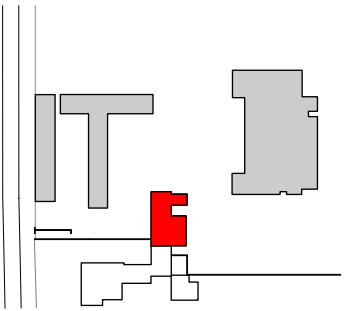

LEGEND

- EXISTING WALLS
- PROPOSED WALLS
- DEMOLITION

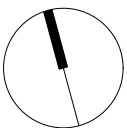

0 1 2 3 4 5 Metres

No.	Date	By.	Comments
-----	------	-----	----------

Revisions

Status

PLANNING

Project

Kirby Manor Farm

Crawshaw Architects LLP

27 Almeida Street
London N11 1TD
tel: +44 (0)7939 215 114


Title

ROOF PLANS AS PROPOSED


Drawing Number

164 PP 06.02

Drawn	Checked	Scale	Date	Revision
PD	AC	1:100 @ A2	21.11.24	-

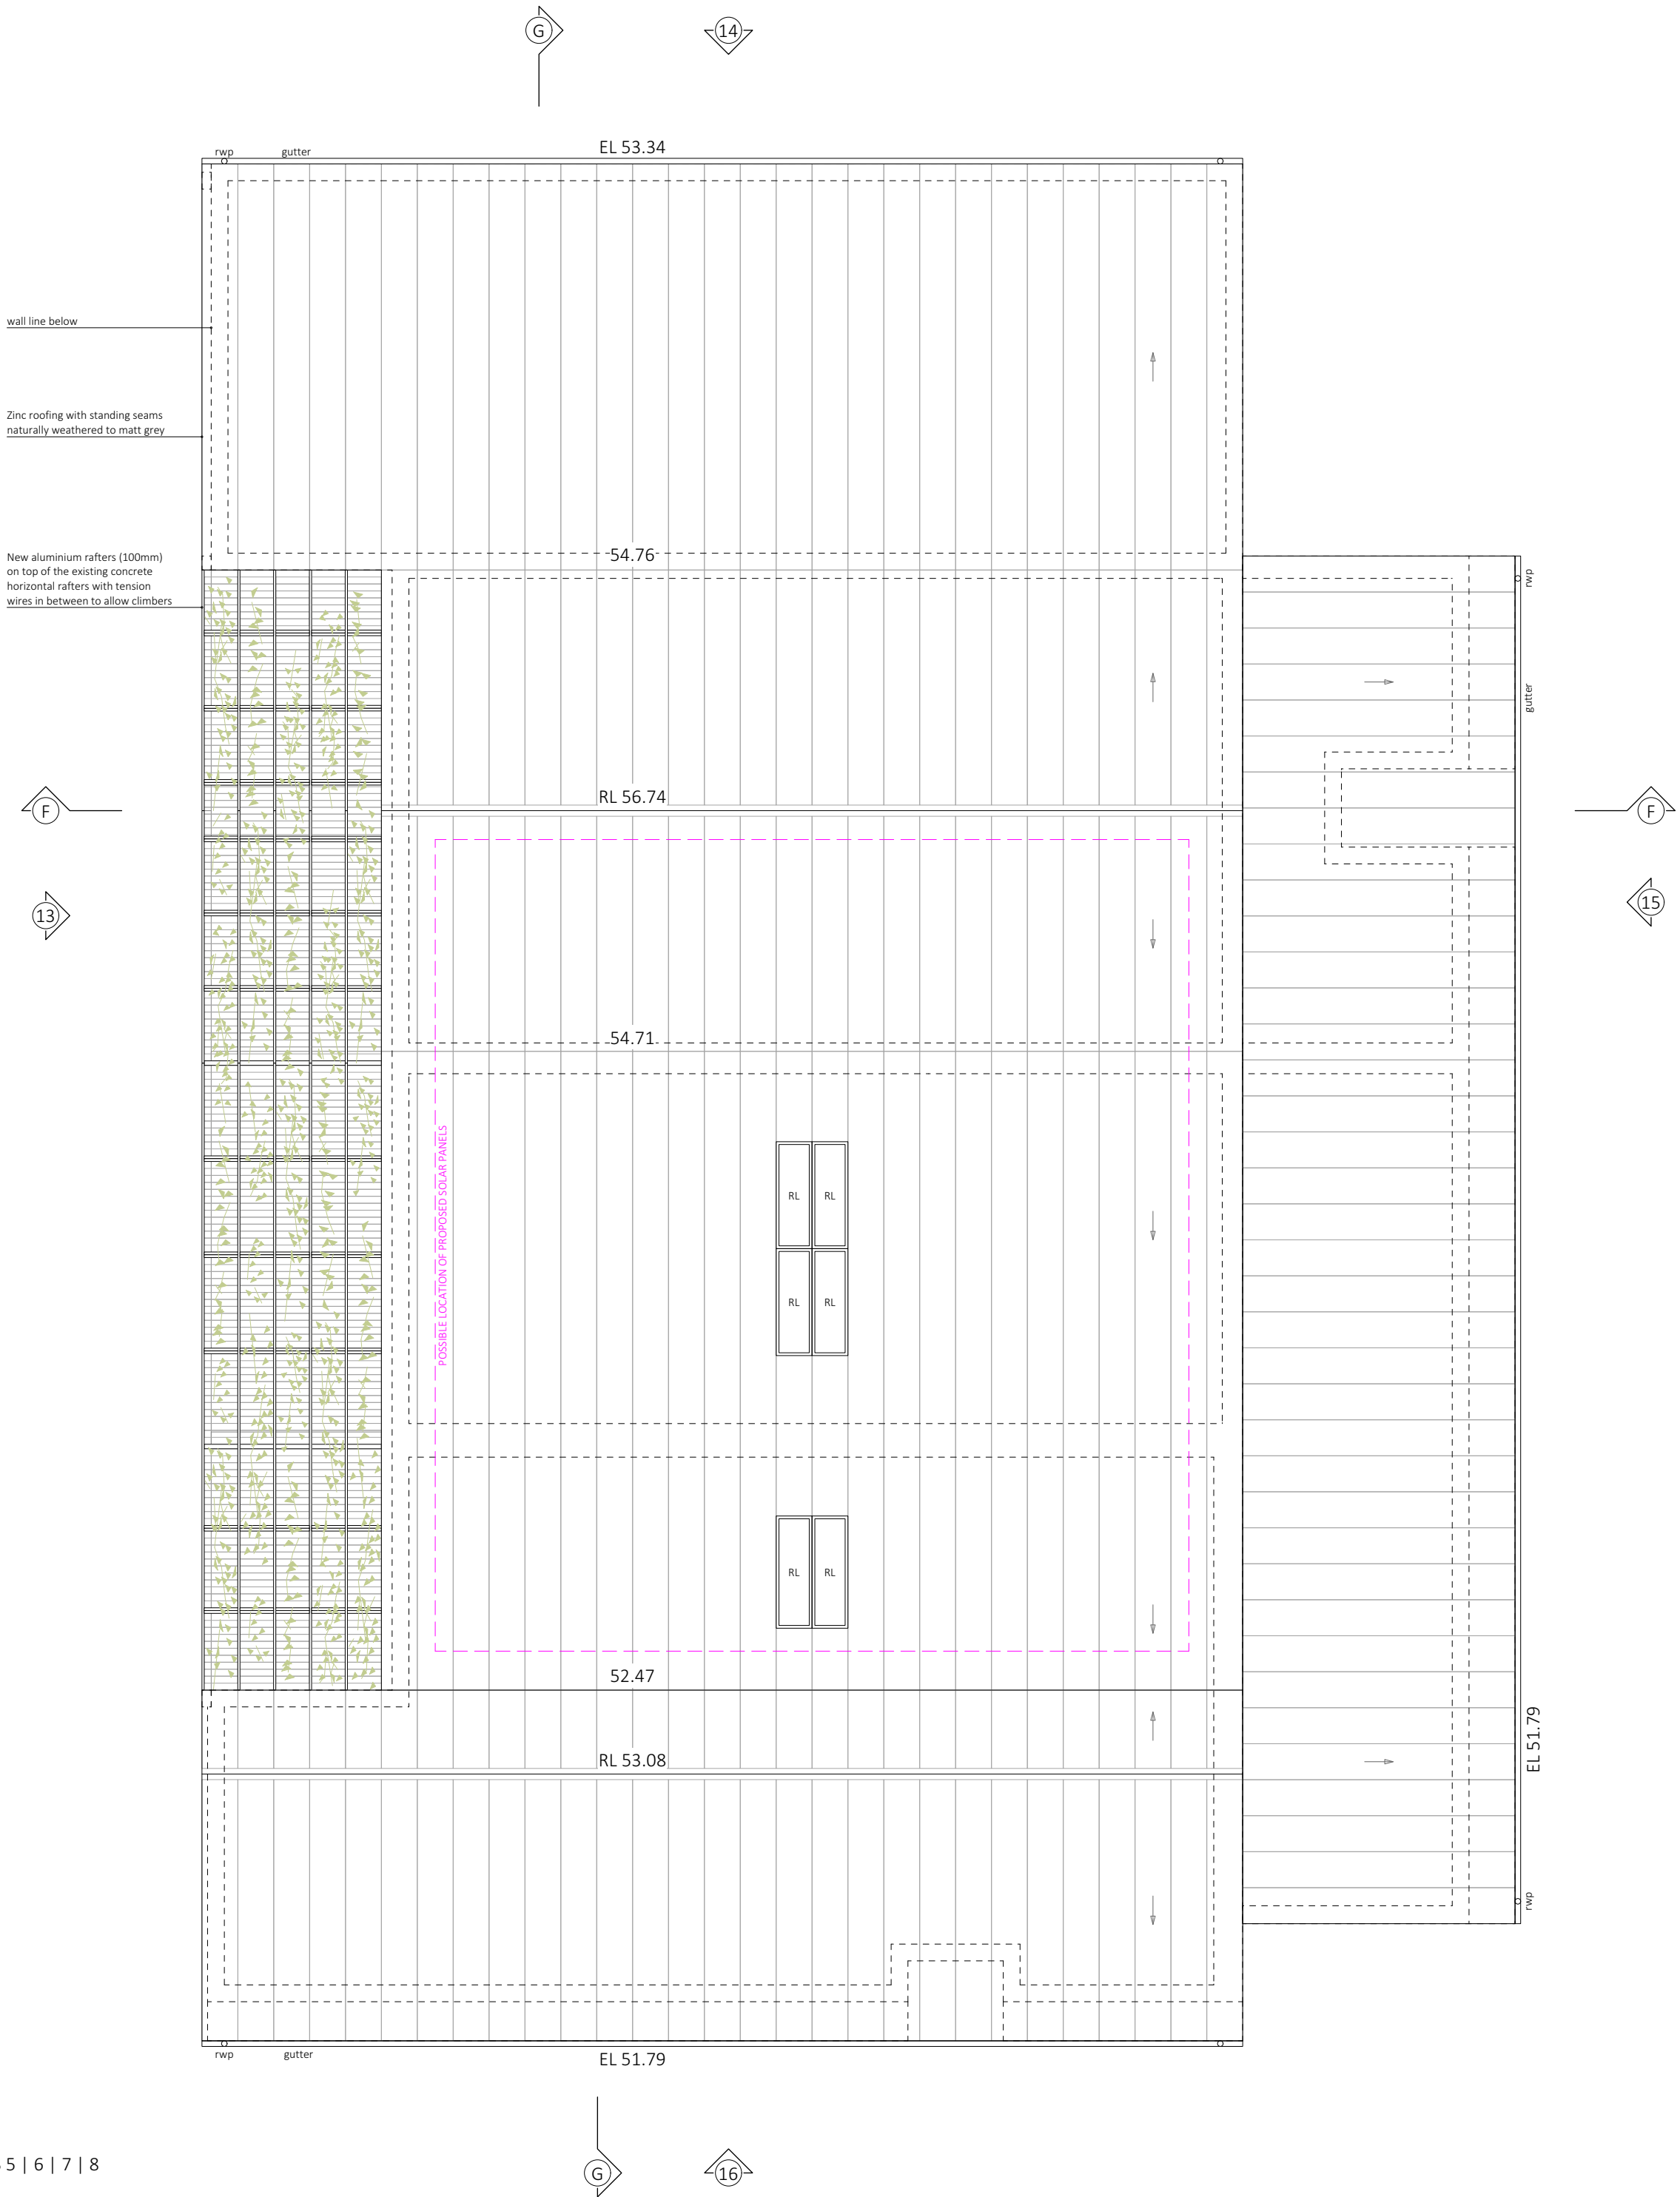

ROOF PLANS AS PROPOSED UNITS 5 | 6 | 7 | 8
1:100 @ A2

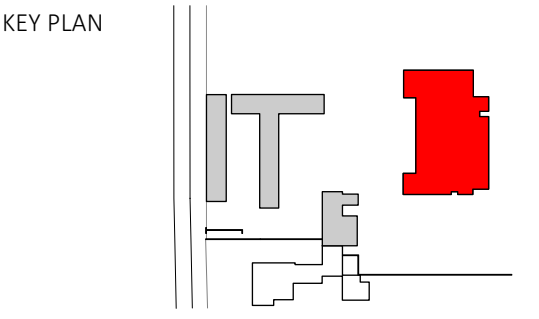

LEGEND

- EXISTING WALLS
- PROPOSED WALLS
- DEMOLITION

0 1 2 3 4 5 Metres

No.	Date	By.	Comments
Revisions			
Status			
PLANNING			
Project			
Kirby Manor Farm			
Crawshaw Architects LLP			
27 Almeida Street London N1 1TD tel: +44 (0)7939 215 114			
Title			
ROOF PLANS AS PROPOSED			
Drawing Number			
164 PP 06.03			
Drawn	Checked	Scale	Date
PD	AC	1:100 @ A2	21.11.24
			Revision
			-