


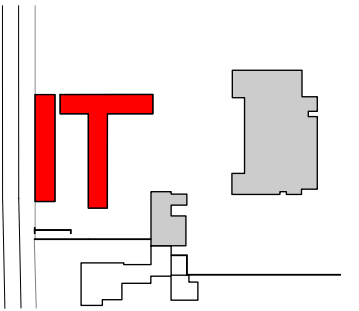


KEY PLAN



LEGEND

- EXISTING WALLS
- PROPOSED WALLS
- DEMOLITION

 

0 1 2 3 4 5 Metres

No.	Date	By:	Comments
-----	------	-----	----------

Revisions

Status

PLANNING

Project

Kirby Manor Farm

Crawshaw Architects LLP

27 Almeida Street
London N11 1TD
tel: +44 (0)7939 215 114



Title

FLOOR PLANS AS PROPOSED

Drawing Number

164 PP 05.01

Drawn	Checked	Scale	Date	Revision
PD	AC	1:100 @ A2	21.11.24	-

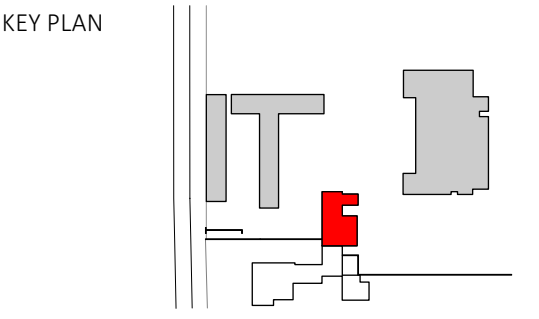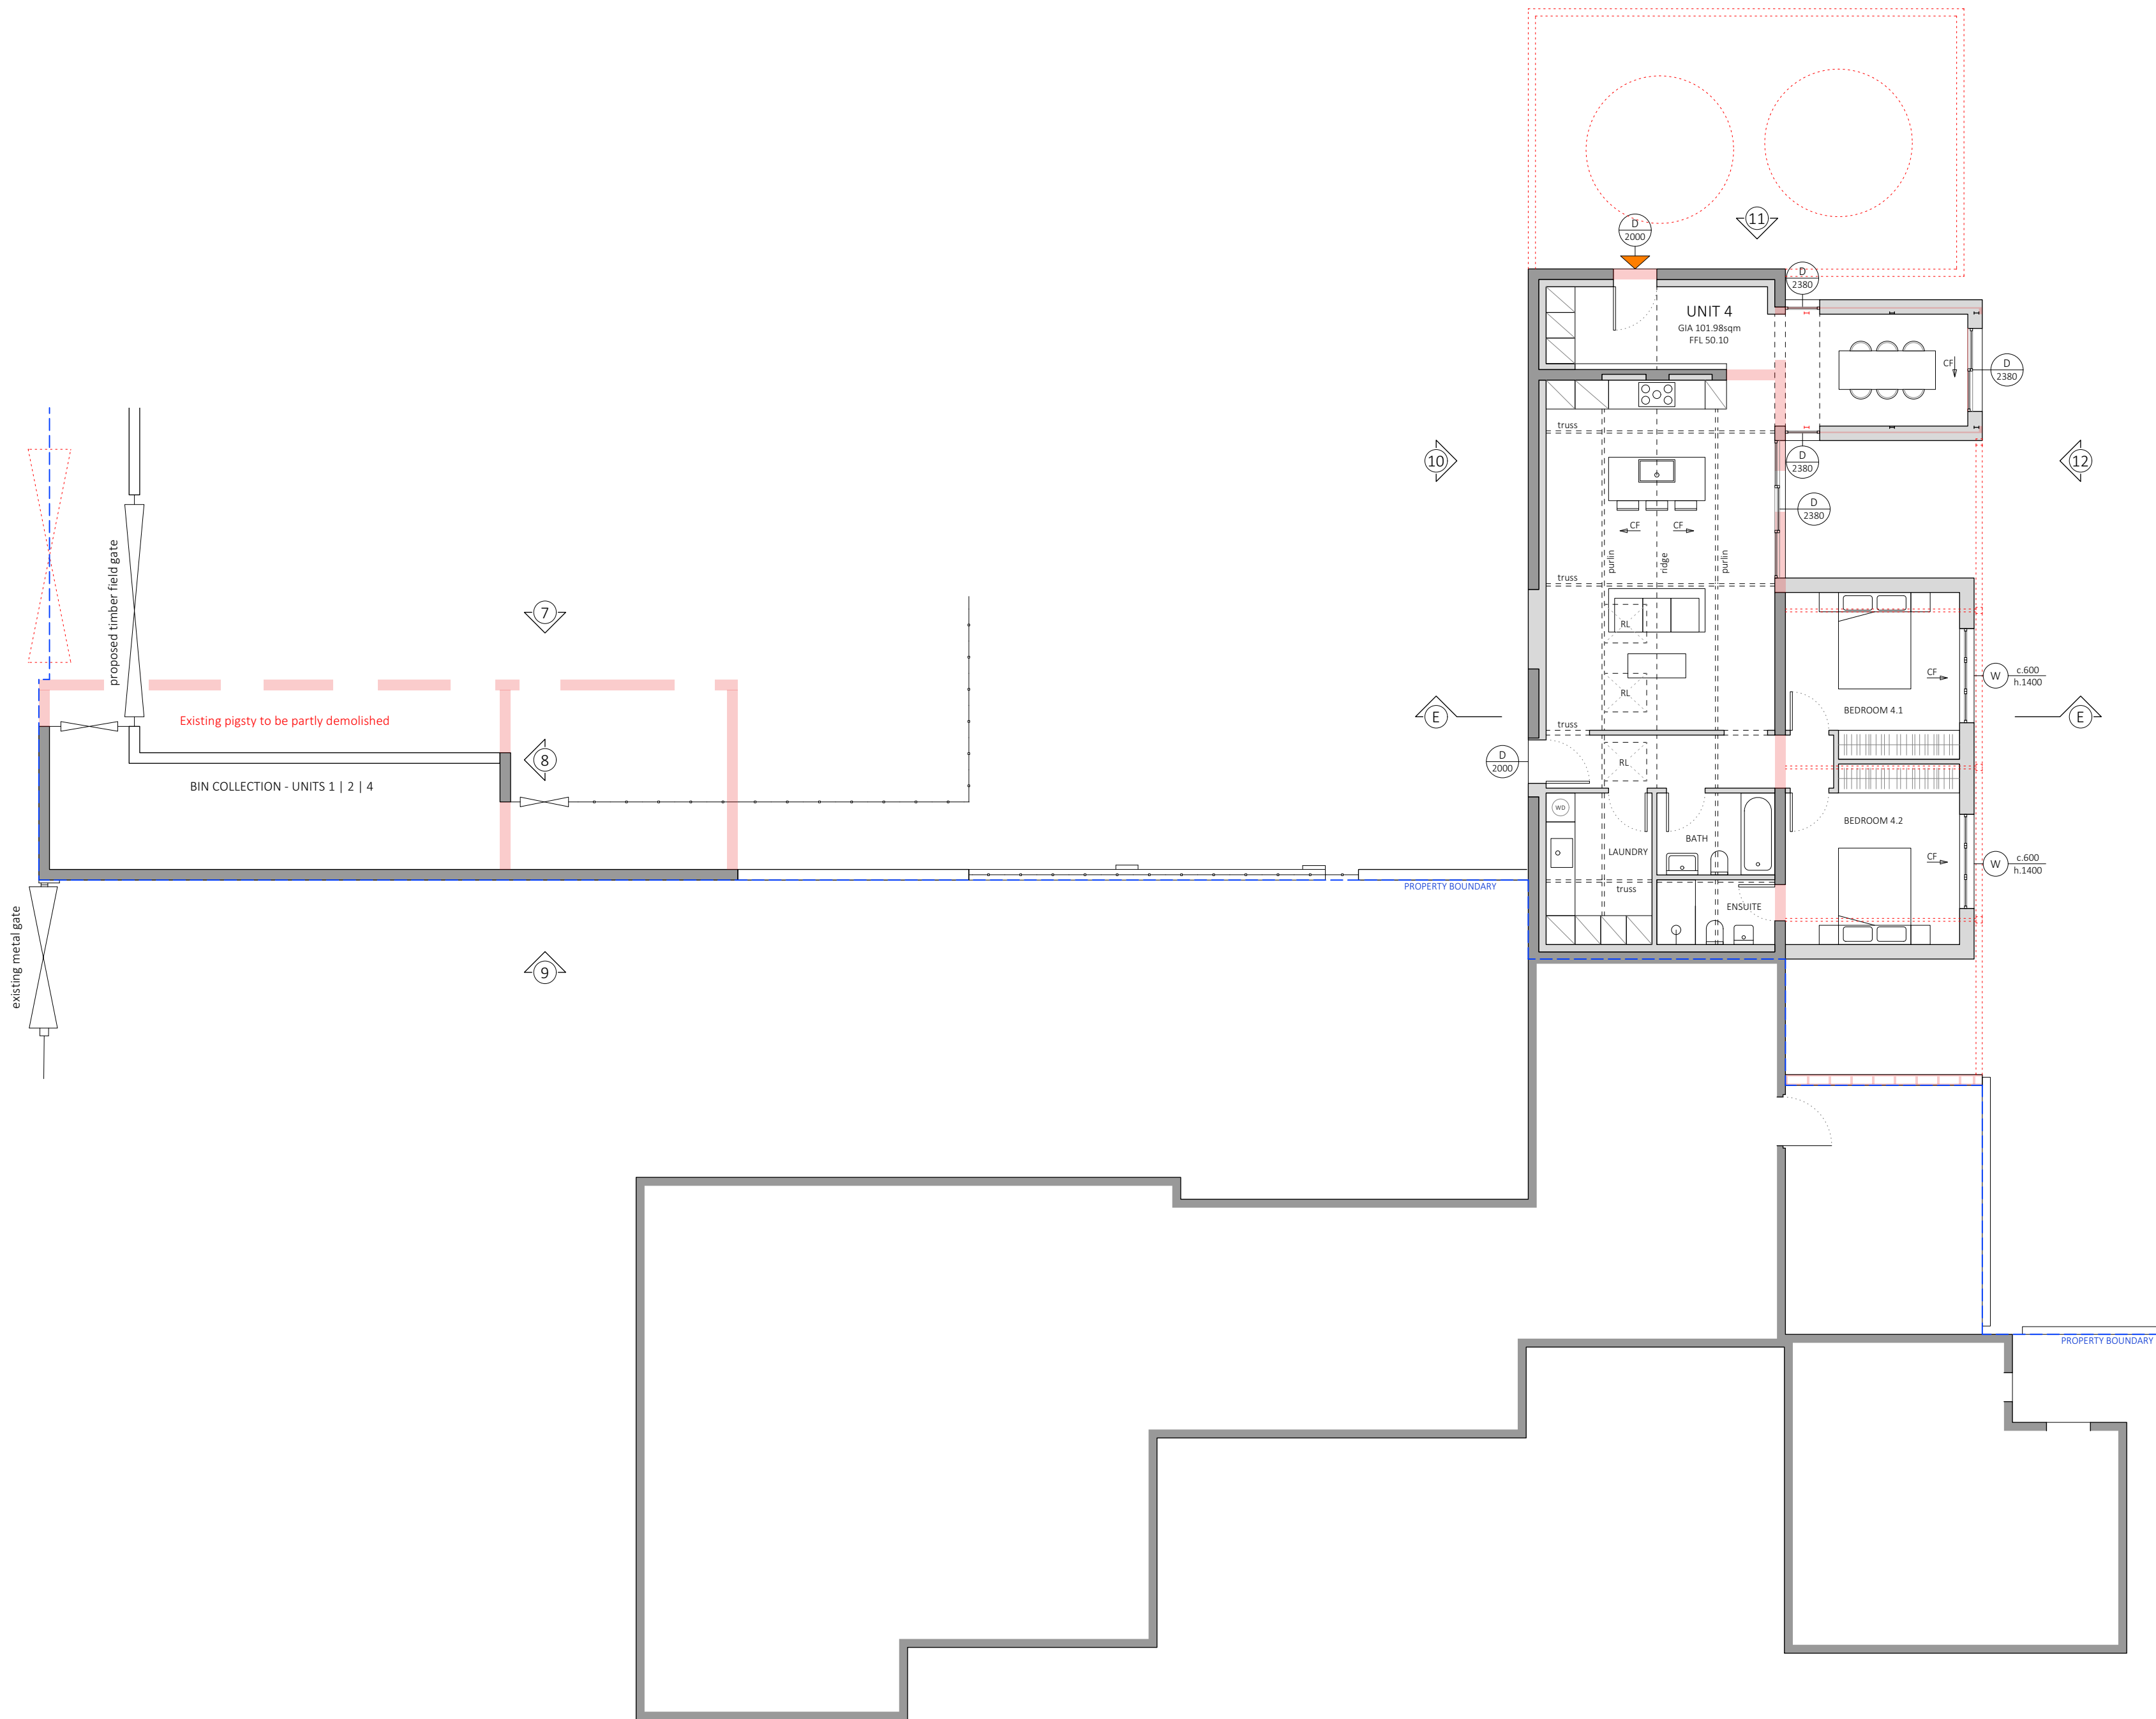


LEGEND


- EXISTING WALLS
- PROPOSED WALLS
- DEMOLITION

0 1 2 3 4 5 Metres

No.	Date	By.	Comments	
Revisions				
Status				
PLANNING				
Project				
Kirby Manor Farm				
Crawshaw Architects LLP				
27 Almeida Street London N11 1TD tel: +44 (0)7939 215 114				
Title				
FLOOR PLANS AS PROPOSED				
Drawing Number				
164 PP 05.02				
Drawn	Checked	Scale	Date	Revision
PD	AC	1:100 @ A2	21.11.24	-

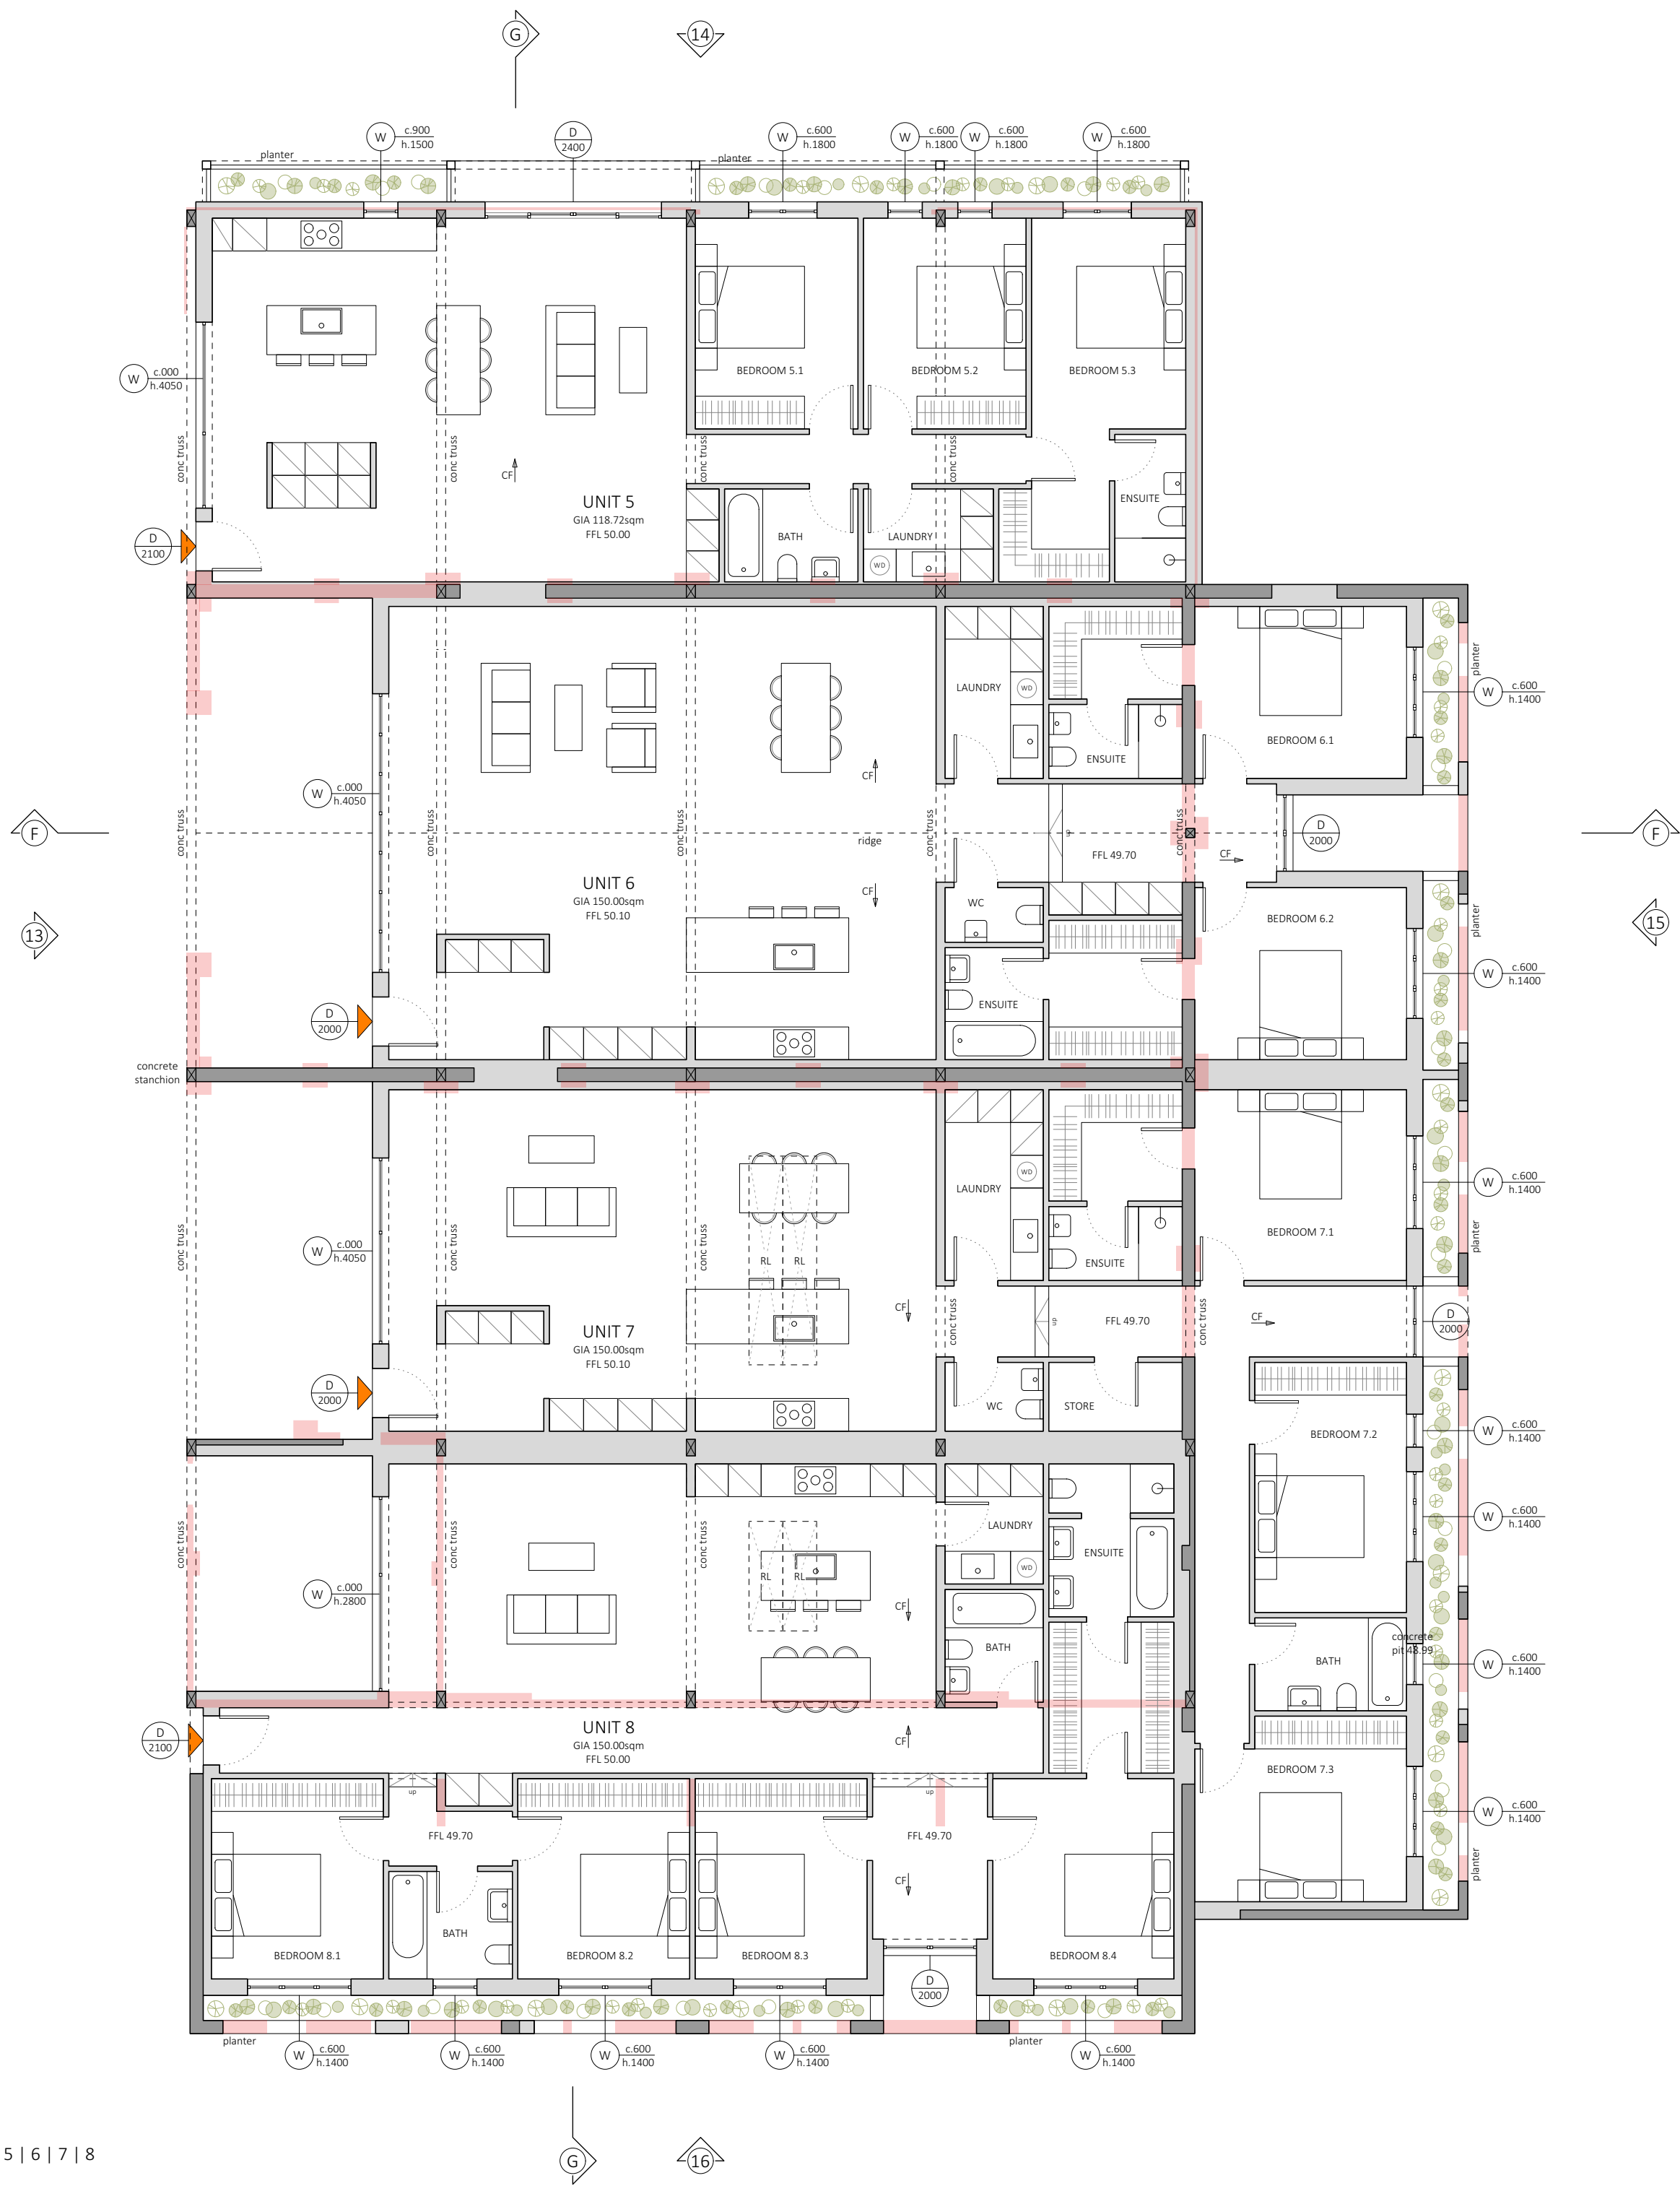


KEY PLAN

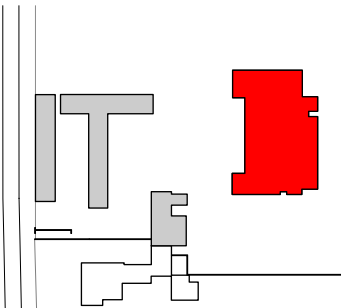

LEGEND

- EXISTING WALLS
- PROPOSED WALLS
- DEMOLITION

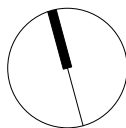

0 1 2 3 4 5 Metres

No.	Date	By.	Comments
-----	------	-----	----------

Revisions

Status

PLANNING

Project

Kirby Manor Farm

Crawshaw Architects LLP

27 Almeida Street
London N1 1TD

tel: +44 (0)7939 215 114

Title

FLOOR PLANS AS PROPOSED

Drawing Number

164 PP 05.03

Drawn	Checked	Scale	Date	Revision
PD	AC	1:100 @ A2	21.11.24	-