



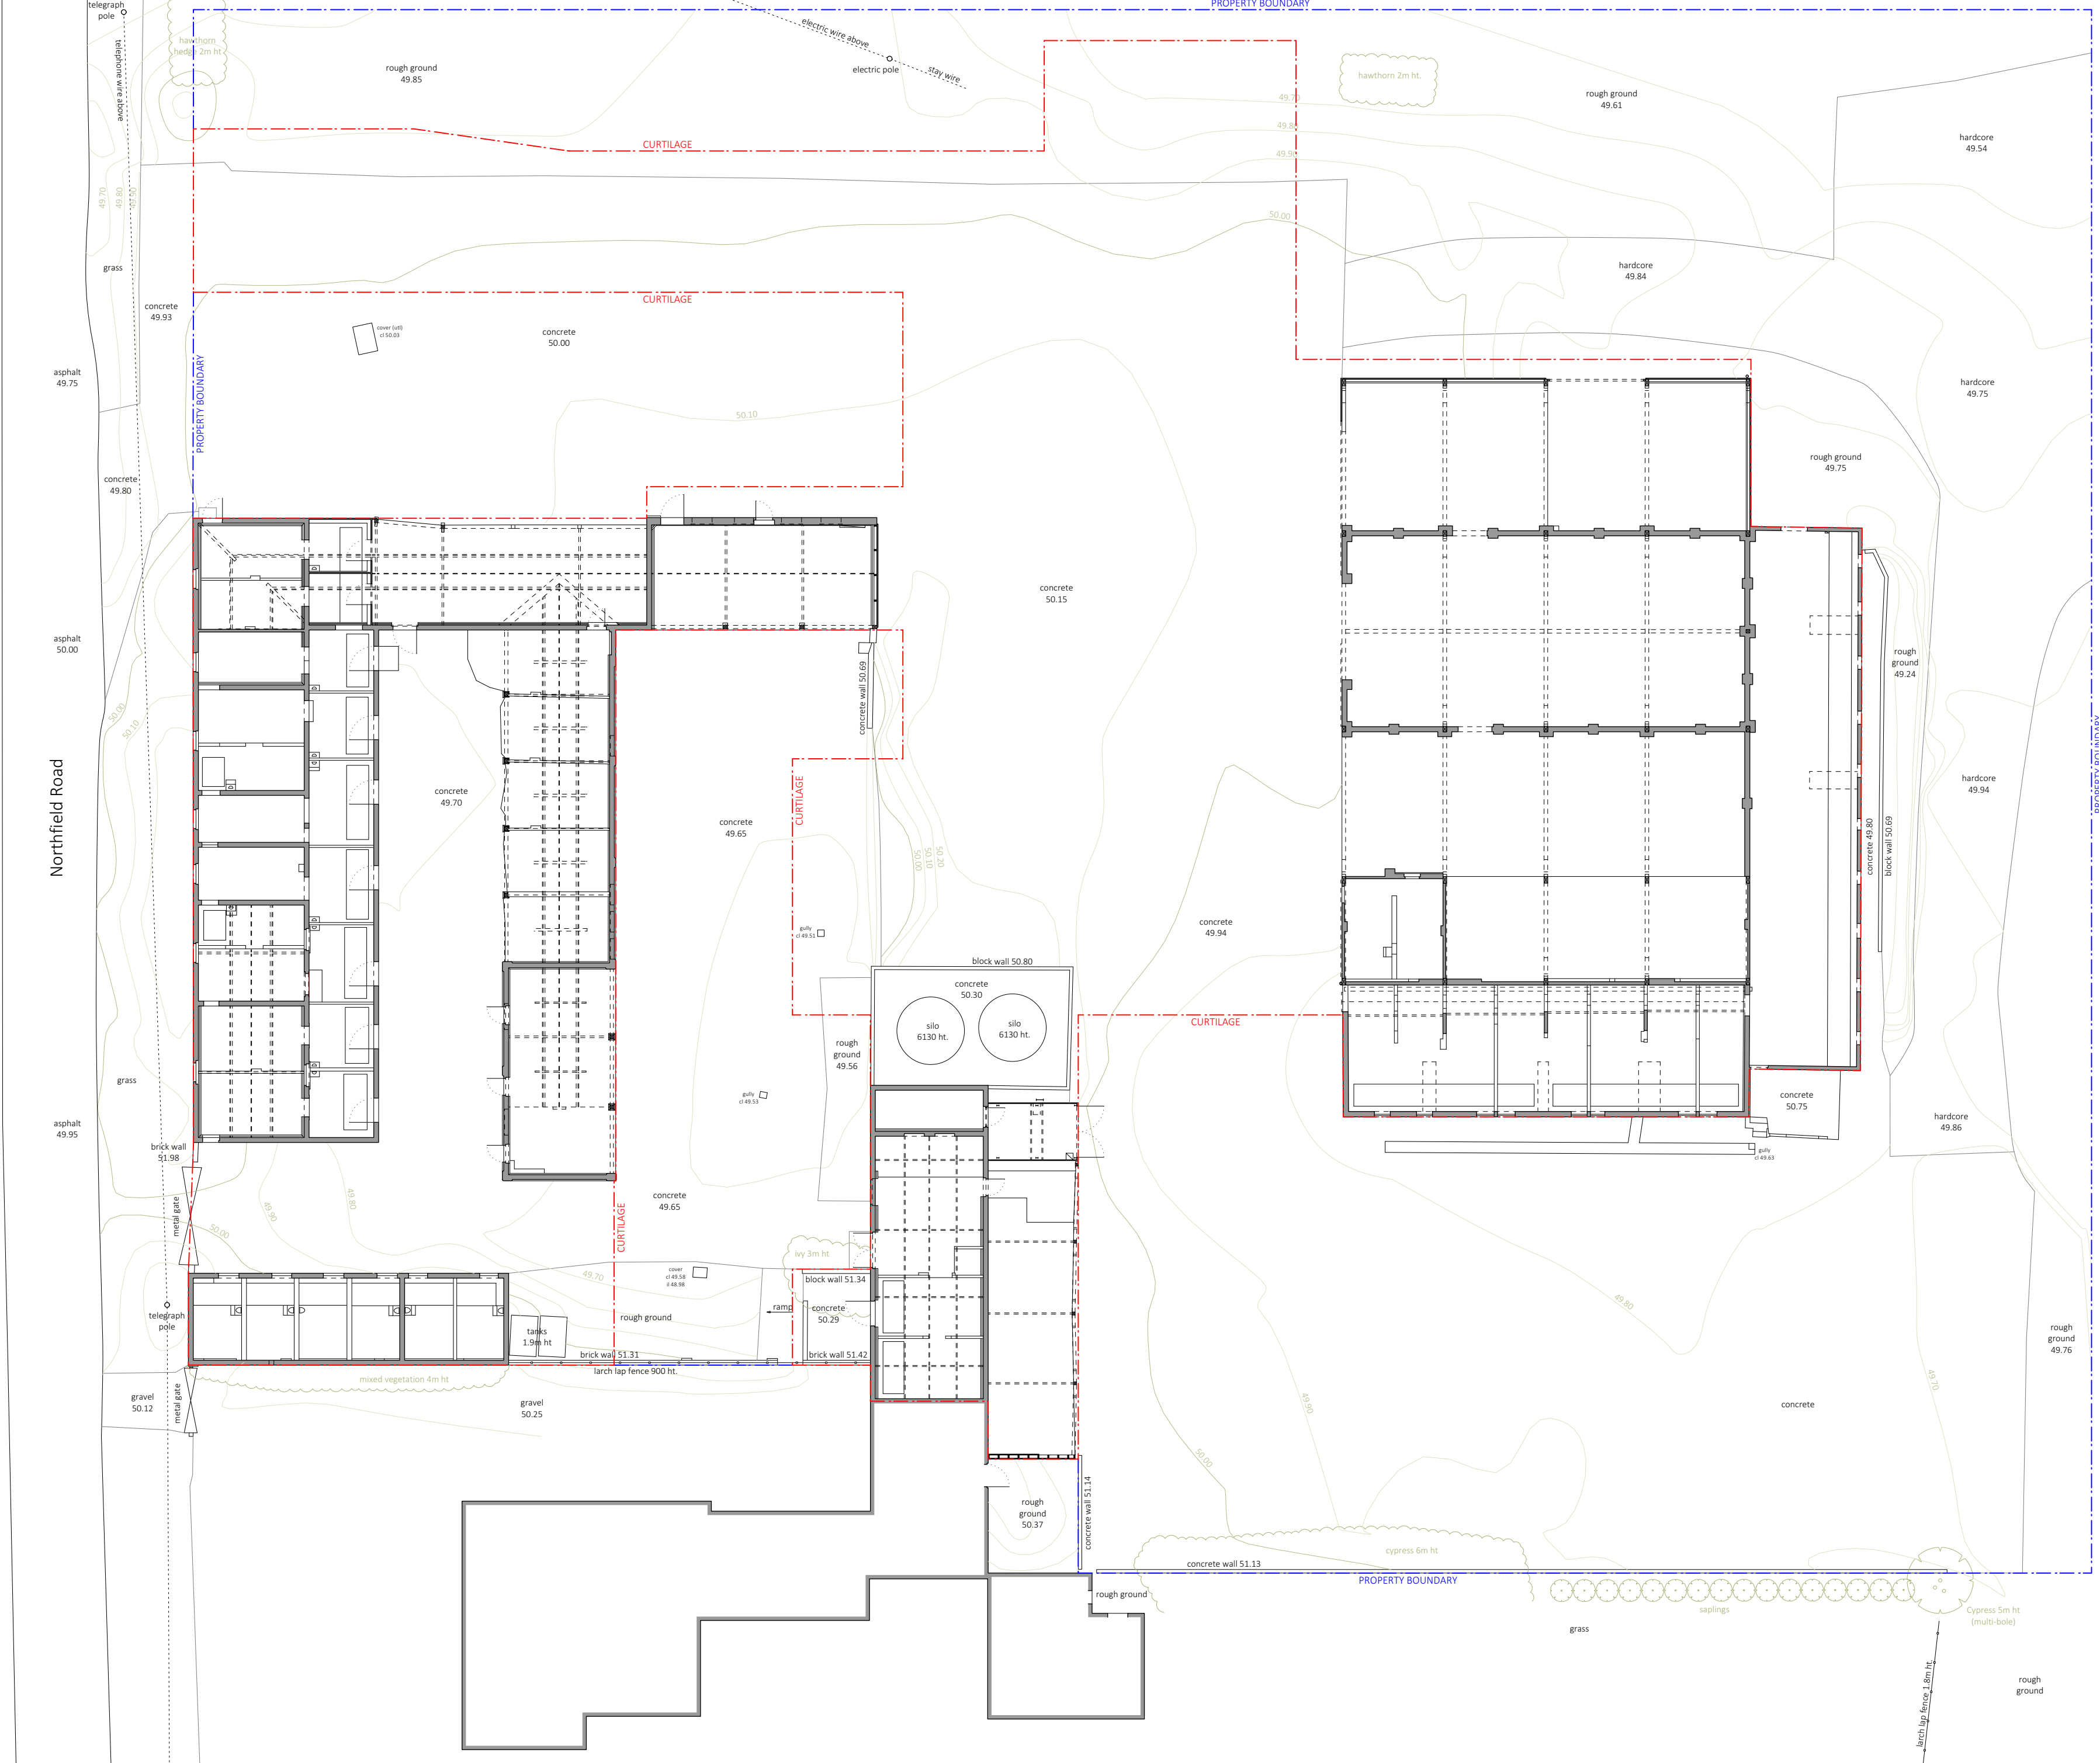

CURTILAGE AREAS
LAND AREA COVERED BY BUILDINGS = 1426.6m²
LAND AREA NOT COVERED BY BUILDINGS = 1426.2m²

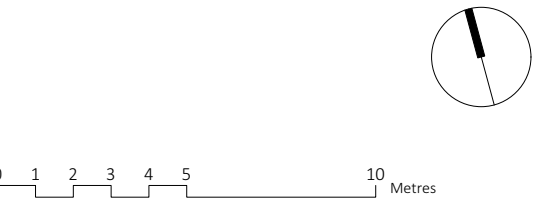

No.	Date	By.	Comments	
Revisions				
Status				
PLANNING				
Project				
Kirby Manor Farm				
Crawshaw Architects LLP				
27 Almeida Street London N1 1TD tel: +44 (0)7939 215 114				
Title				
SITE PLAN AS EXISTING				
Drawing Number				
164 SVY 01				
Drawn	Checked	Scale	Date	Revision
PD	AC	1:200 @ A2	21.11.24	-