


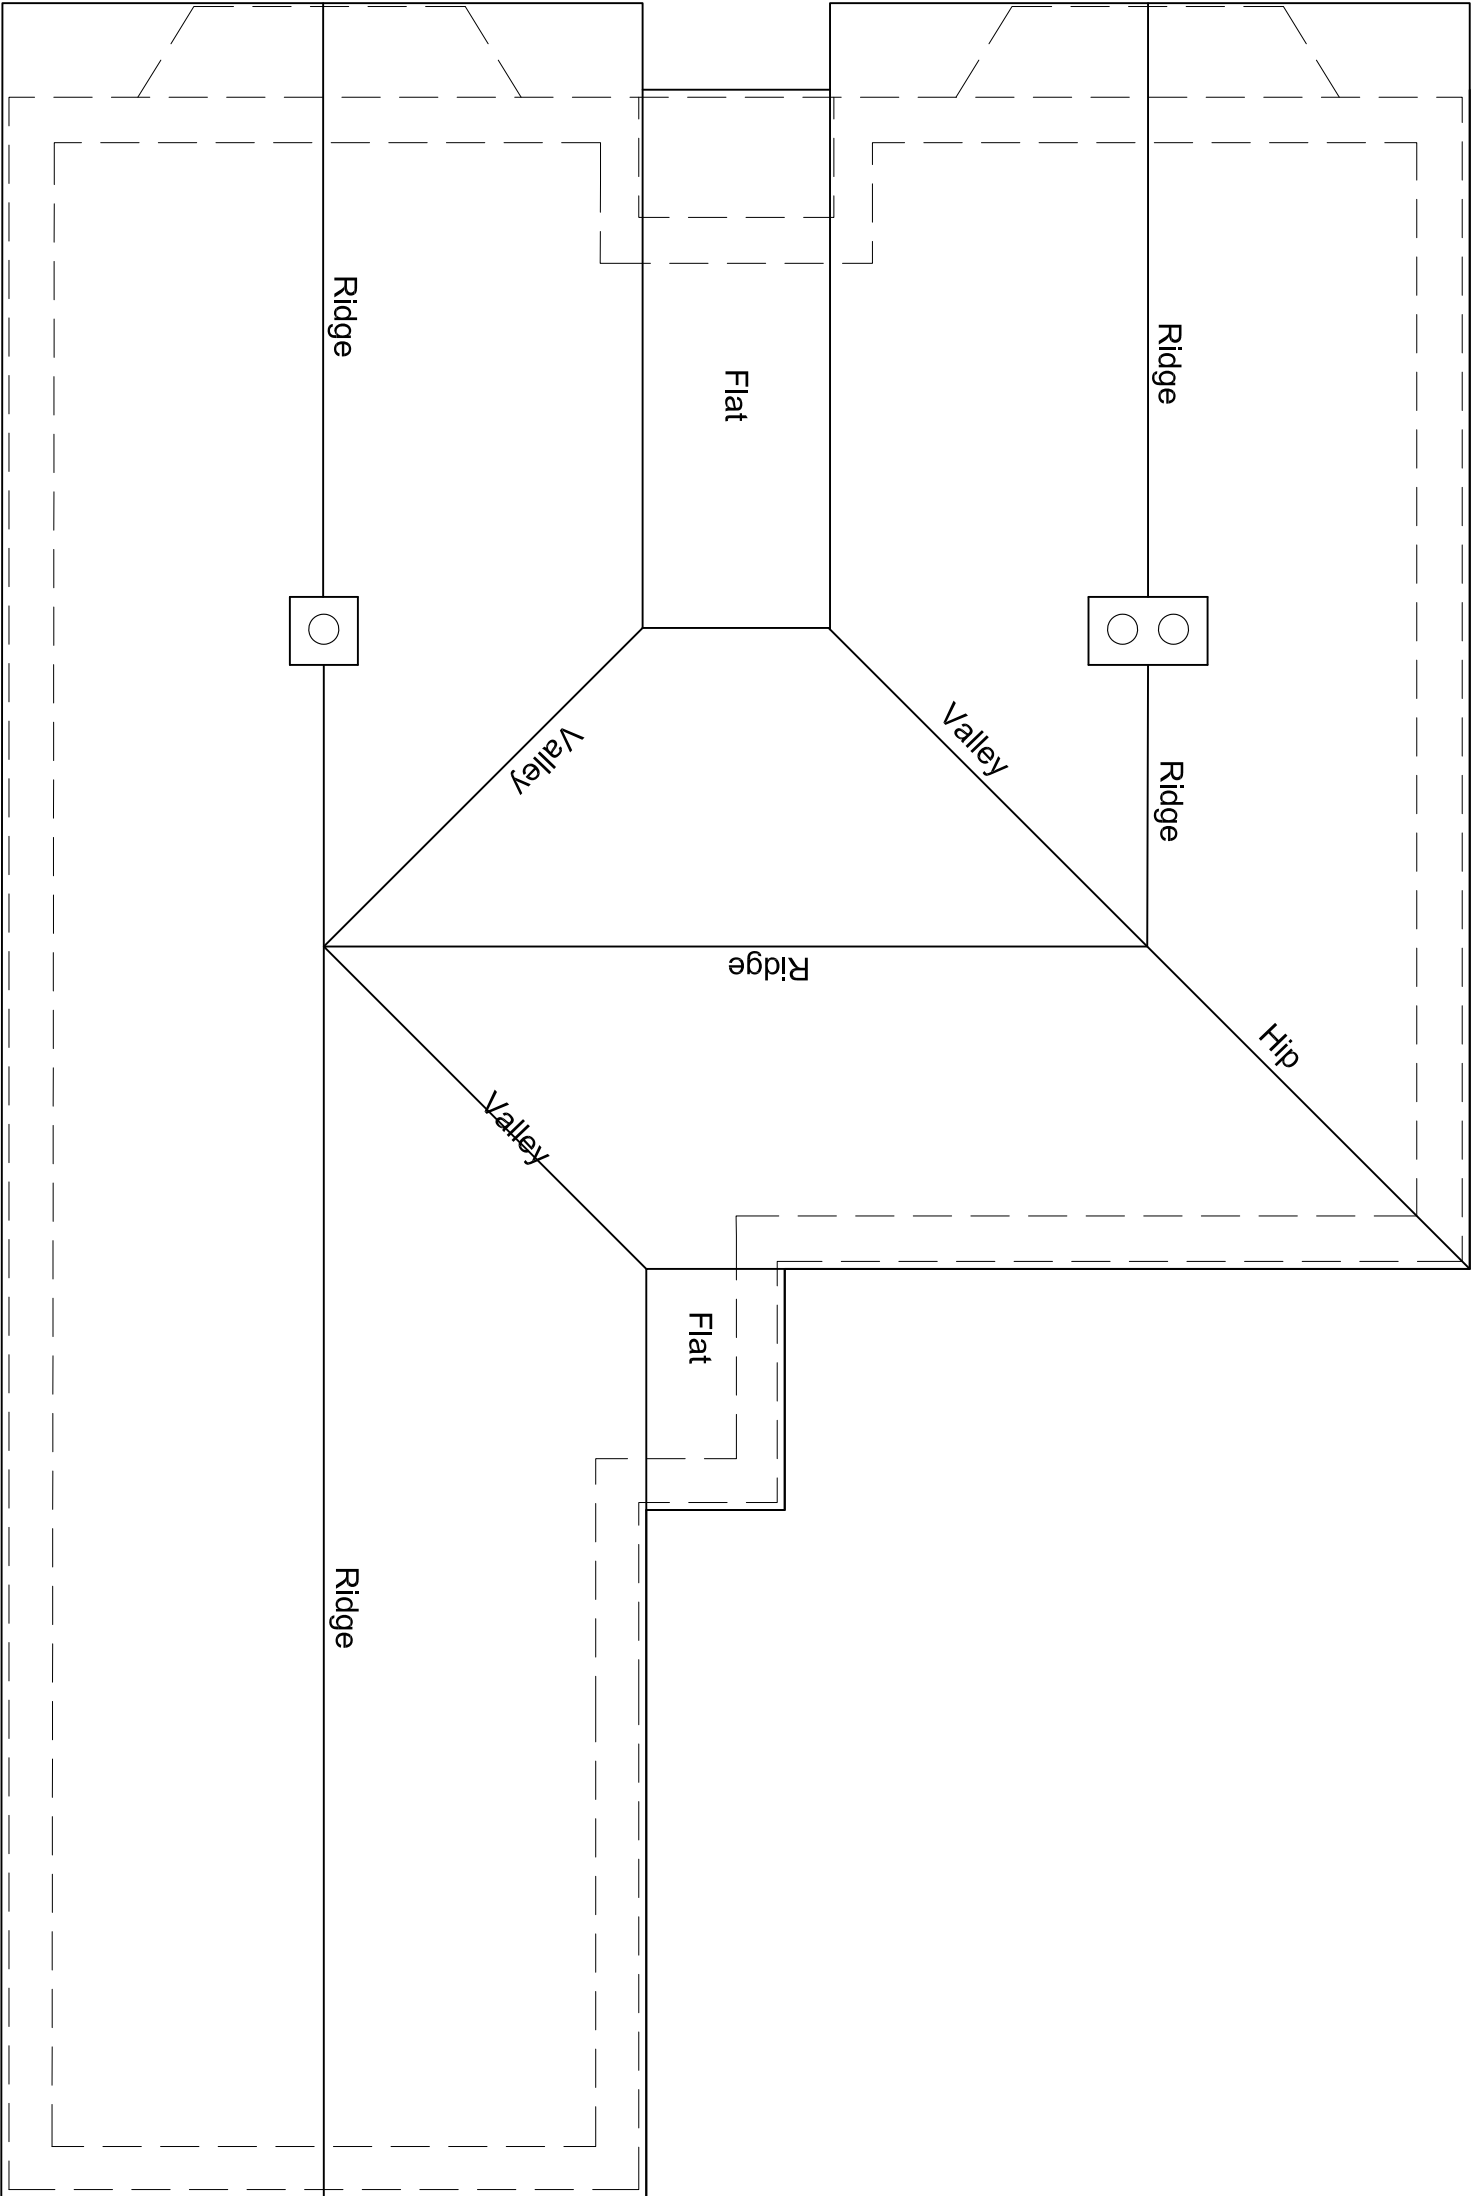

Roof Plan

Scale 1 / 50

For: Mr. N. Minter.		Job: 49 Redhoods Way West, Letchworth
Title: Existing Roof Plan		
Scale: 1:50 @ A3	Date: February 2024	
Dwg No: NWM / 2023 / S8	Rev:	