


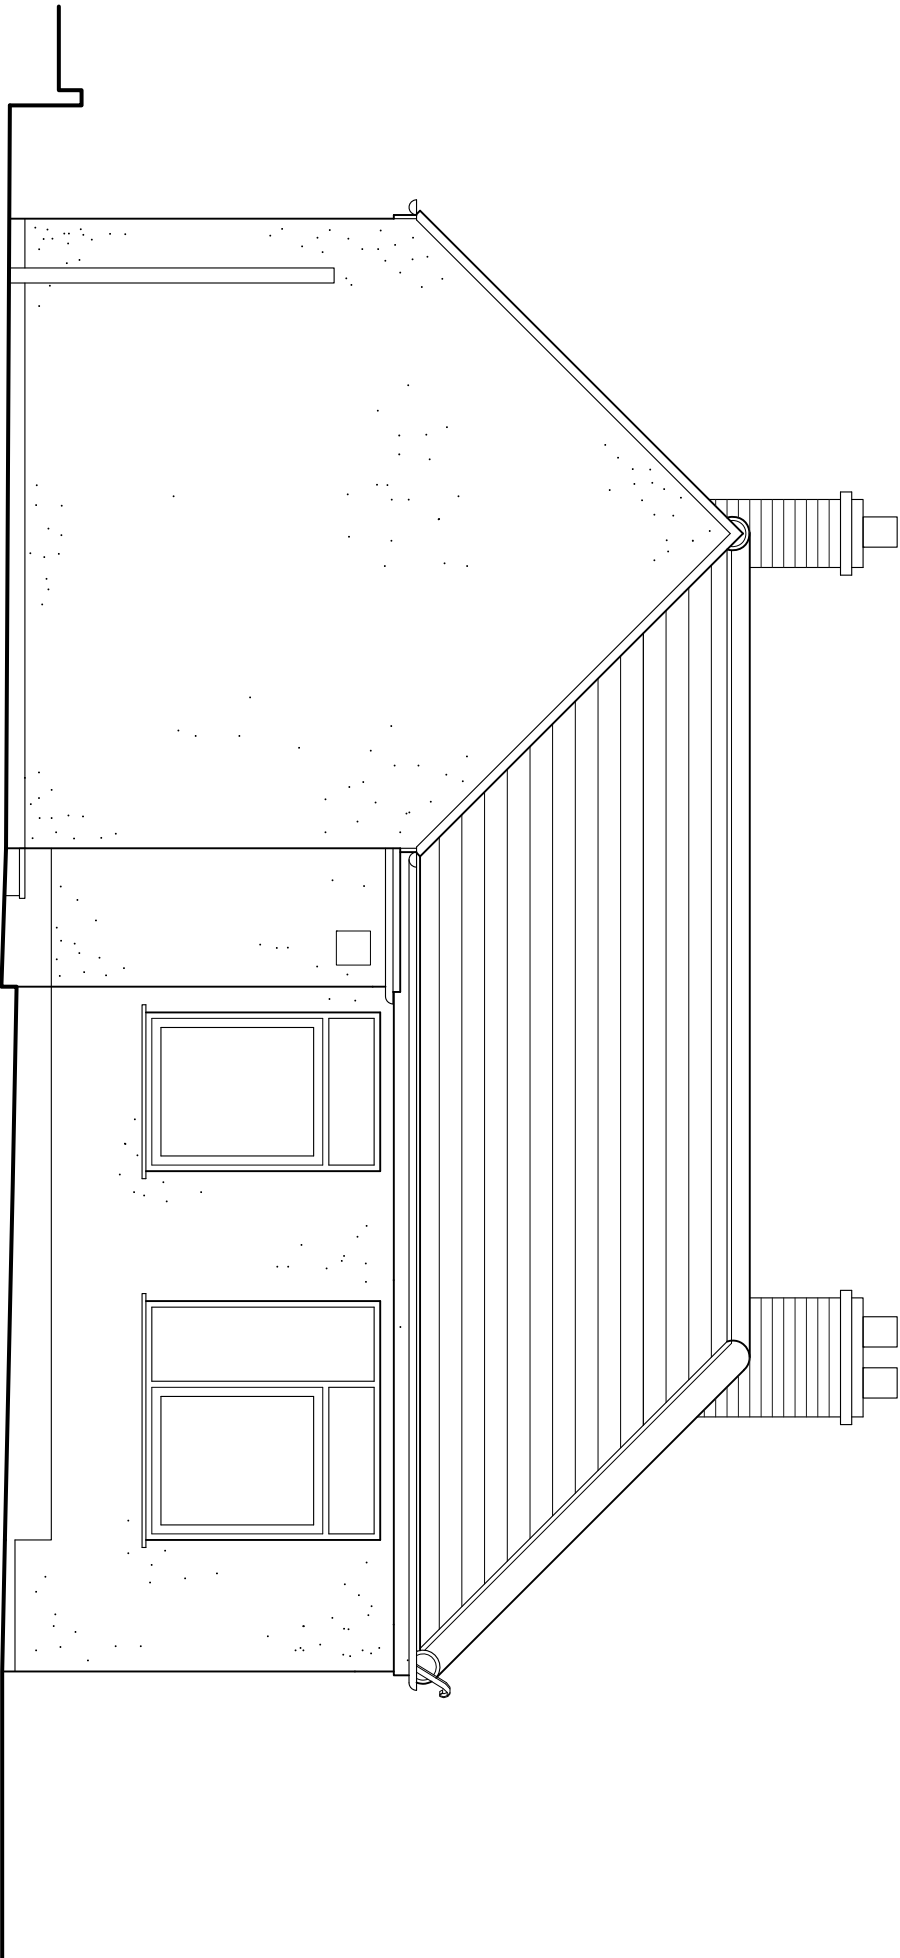

Rear Elevation

Scale 1 / 50



For:		Job:	49 Redhoods Way West, Letchworth	
Mr. N. Minter.		Title:	Existing Rear Elevation	
		Scale:	1:50 @ A3	
		Date:	February 2024	
		Dwg No:	NWM / 2023 / S6	
		Rev:		