


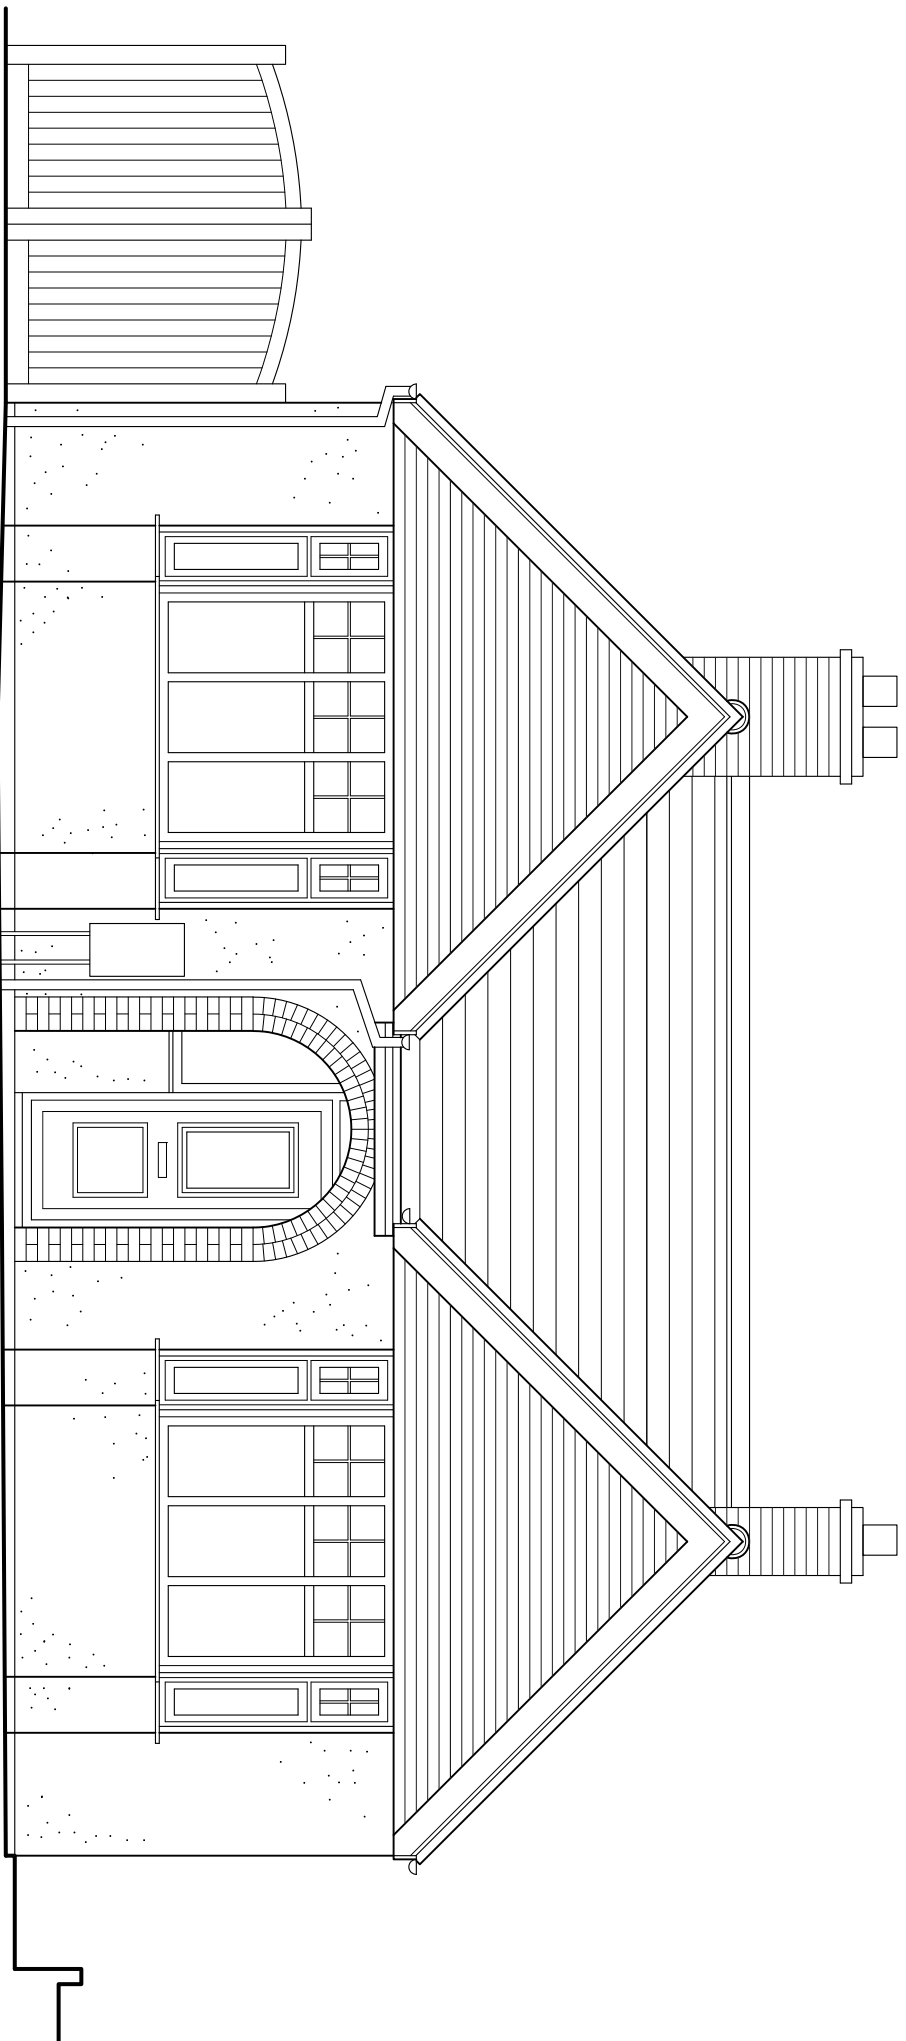

Front Elevation

Scale 1 / 50



For:		Job:	
Mr. N. Minter.		49 Redhoods Way West, Letchworth	
Title:		Existing Front Elevation	
Scale:	1:50 @ A3	Date:	February 2024
Dwg No:		NWMM / 2023 / S4	
		Rev:	