


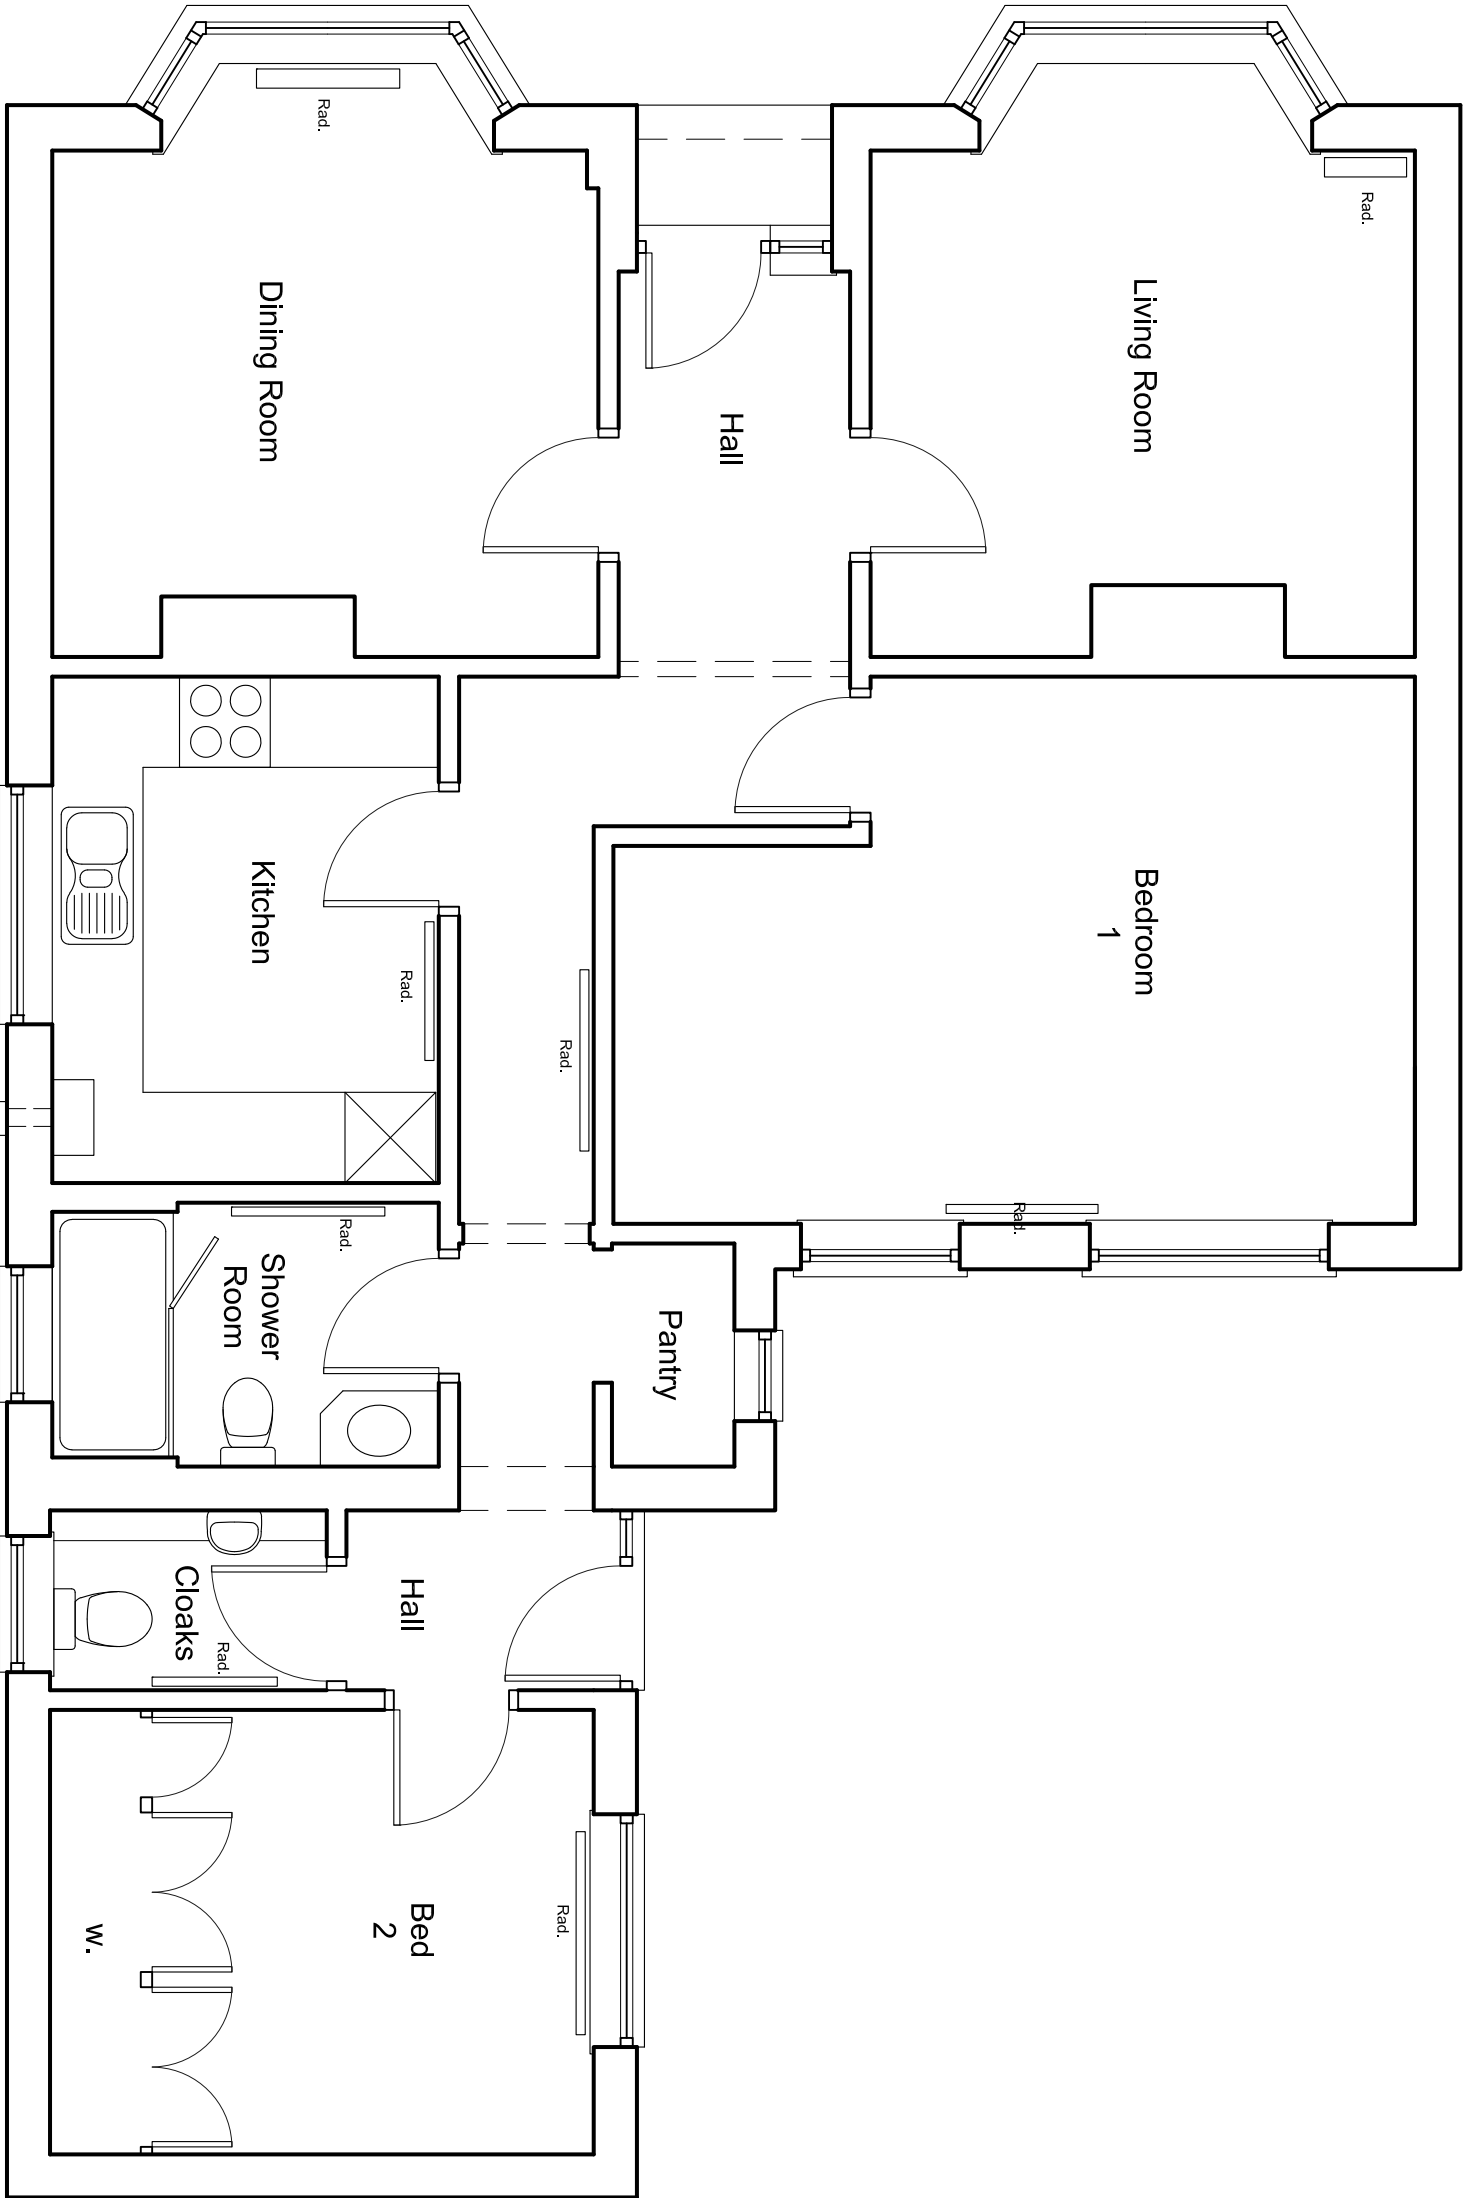

Ground Floor Plan

Scale 1 / 50



For: Mr. N. Winter.		Job: 49 Redhoods Way West, Letchworth
Existing Floor Plans		Title:
Scale: 1:50 @ A3	Date: February 2024	
Dwg No: NWM / 2023 / S3	Rev:	