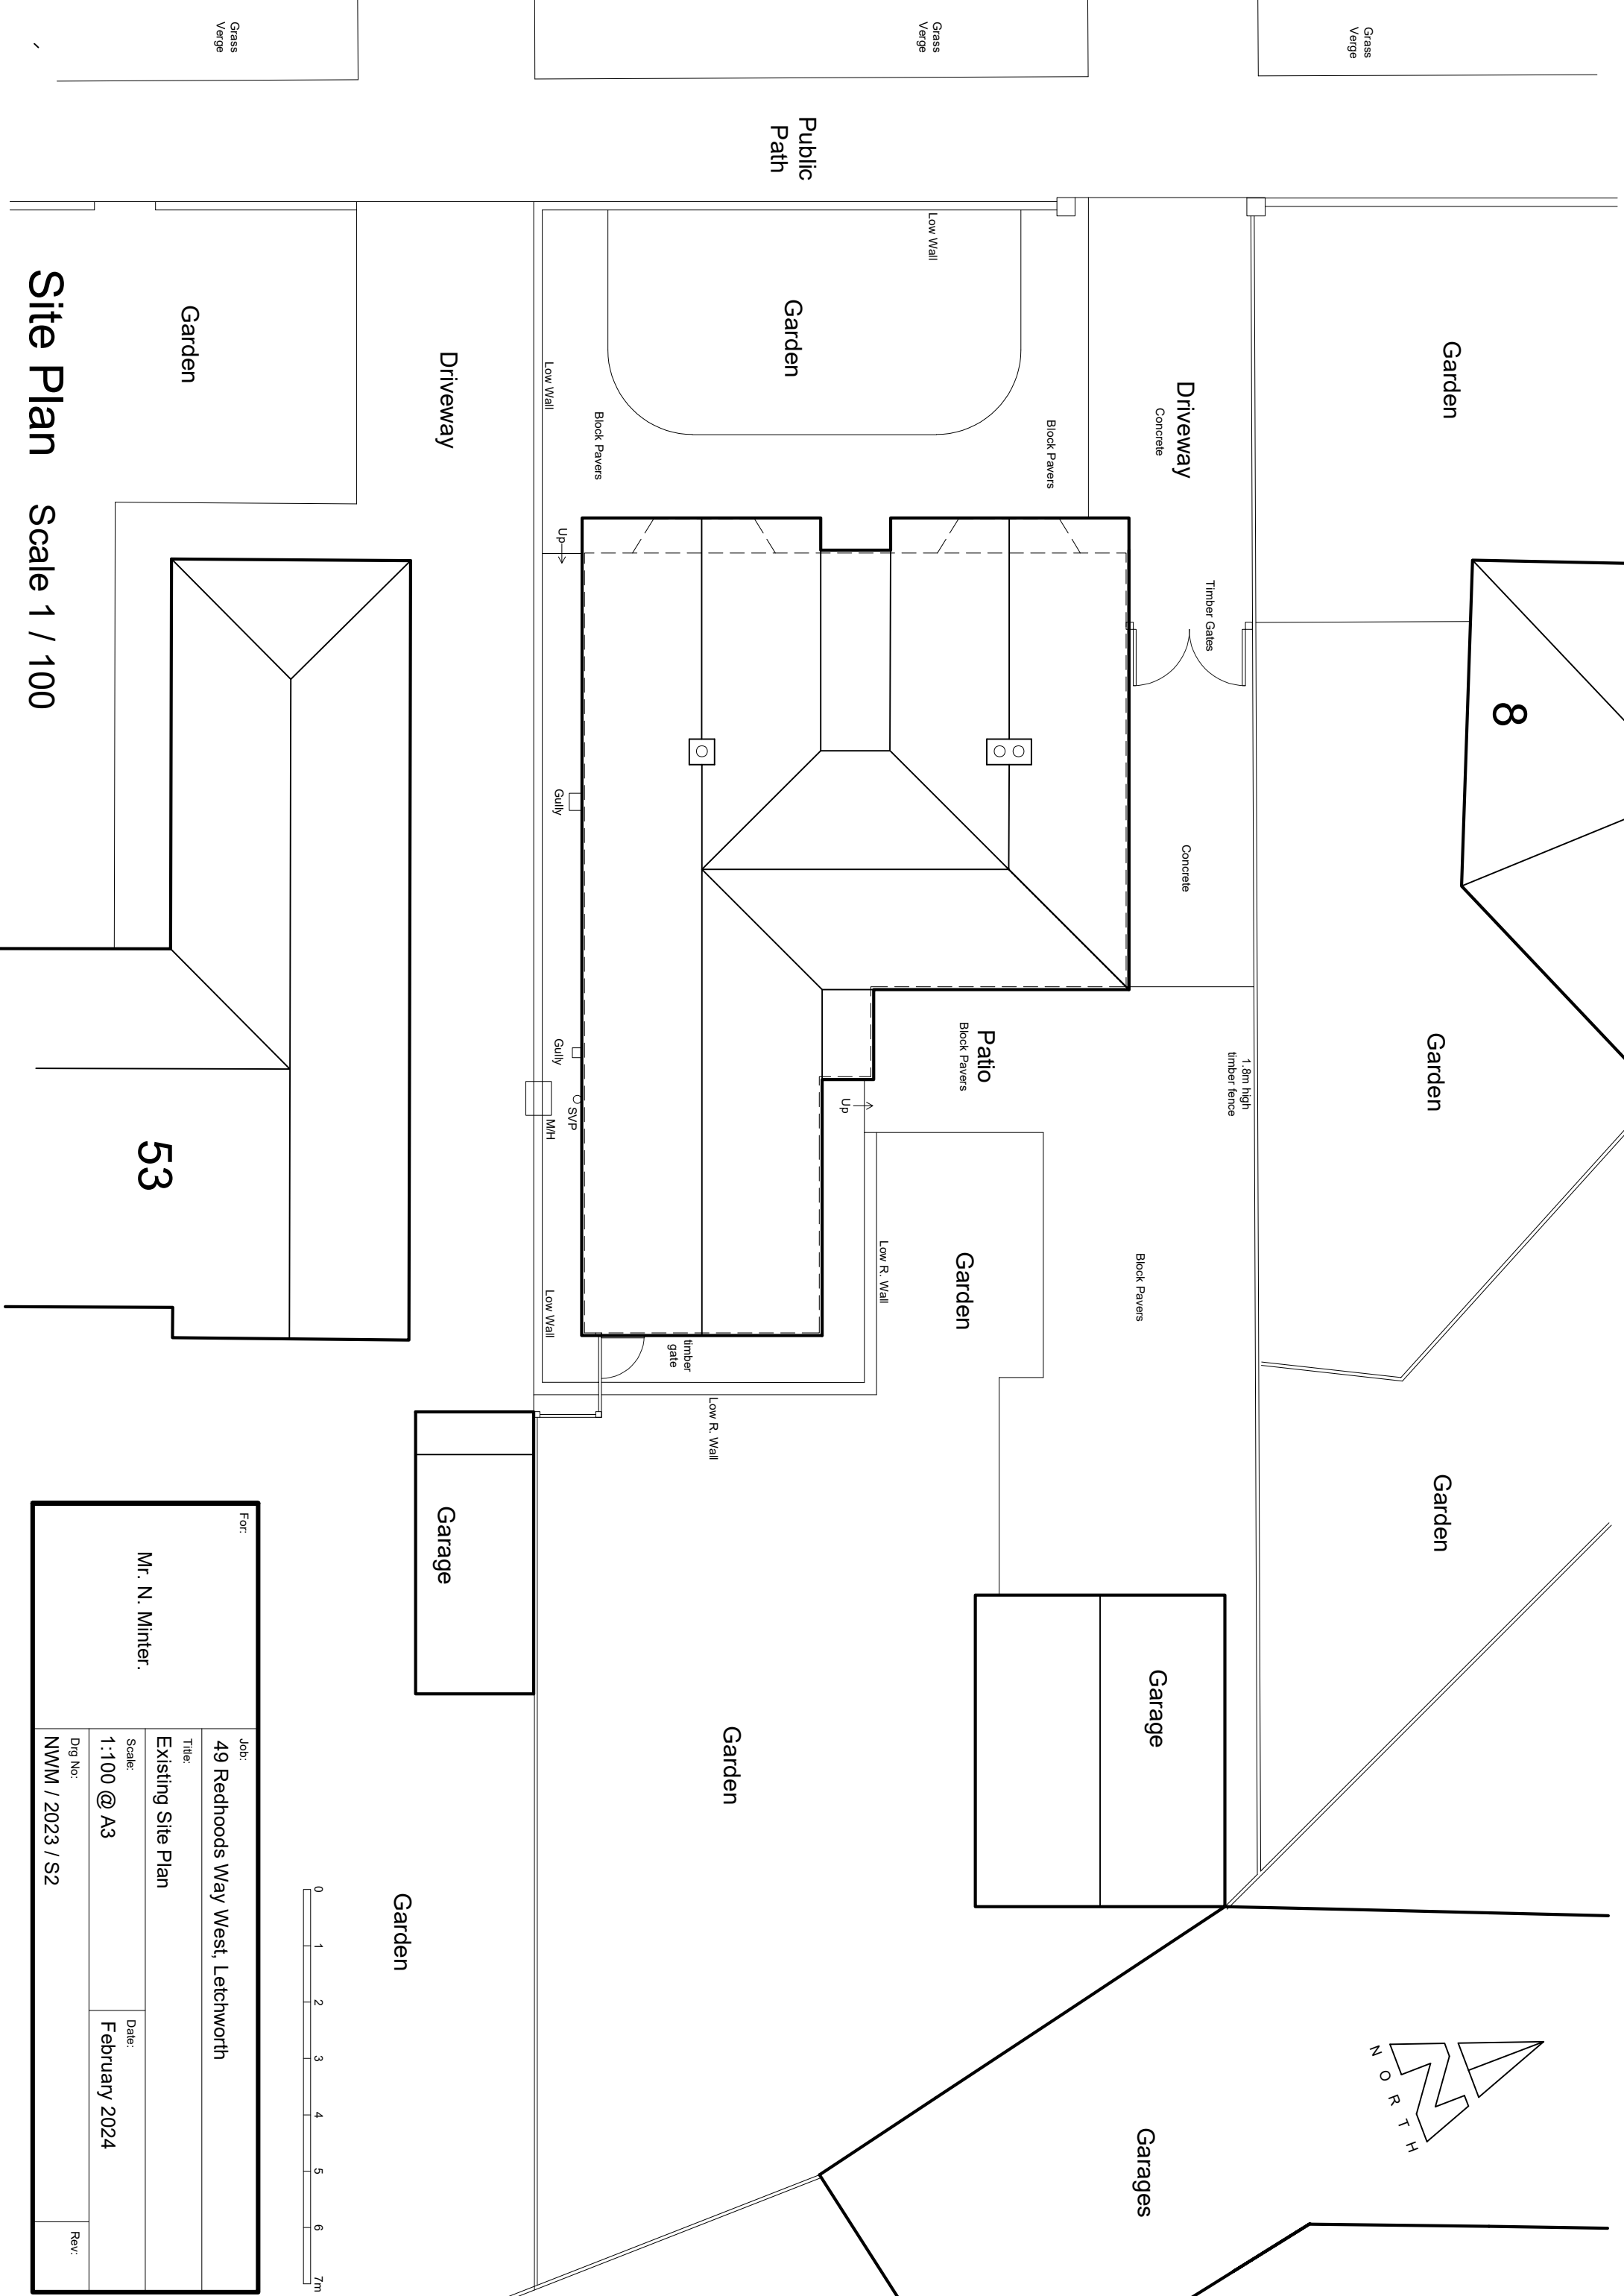


For:		Job:	49 Redhoods Way West, Letchworth	
Mr. N. Winter.		Title:	Existing Site Plan	
		Scale:	1:100 @ A3	Date:
		Dwg No:	NWM / 2023 / S2	February 2024
		Rev:		

Site Plan Scale 1 / 100