


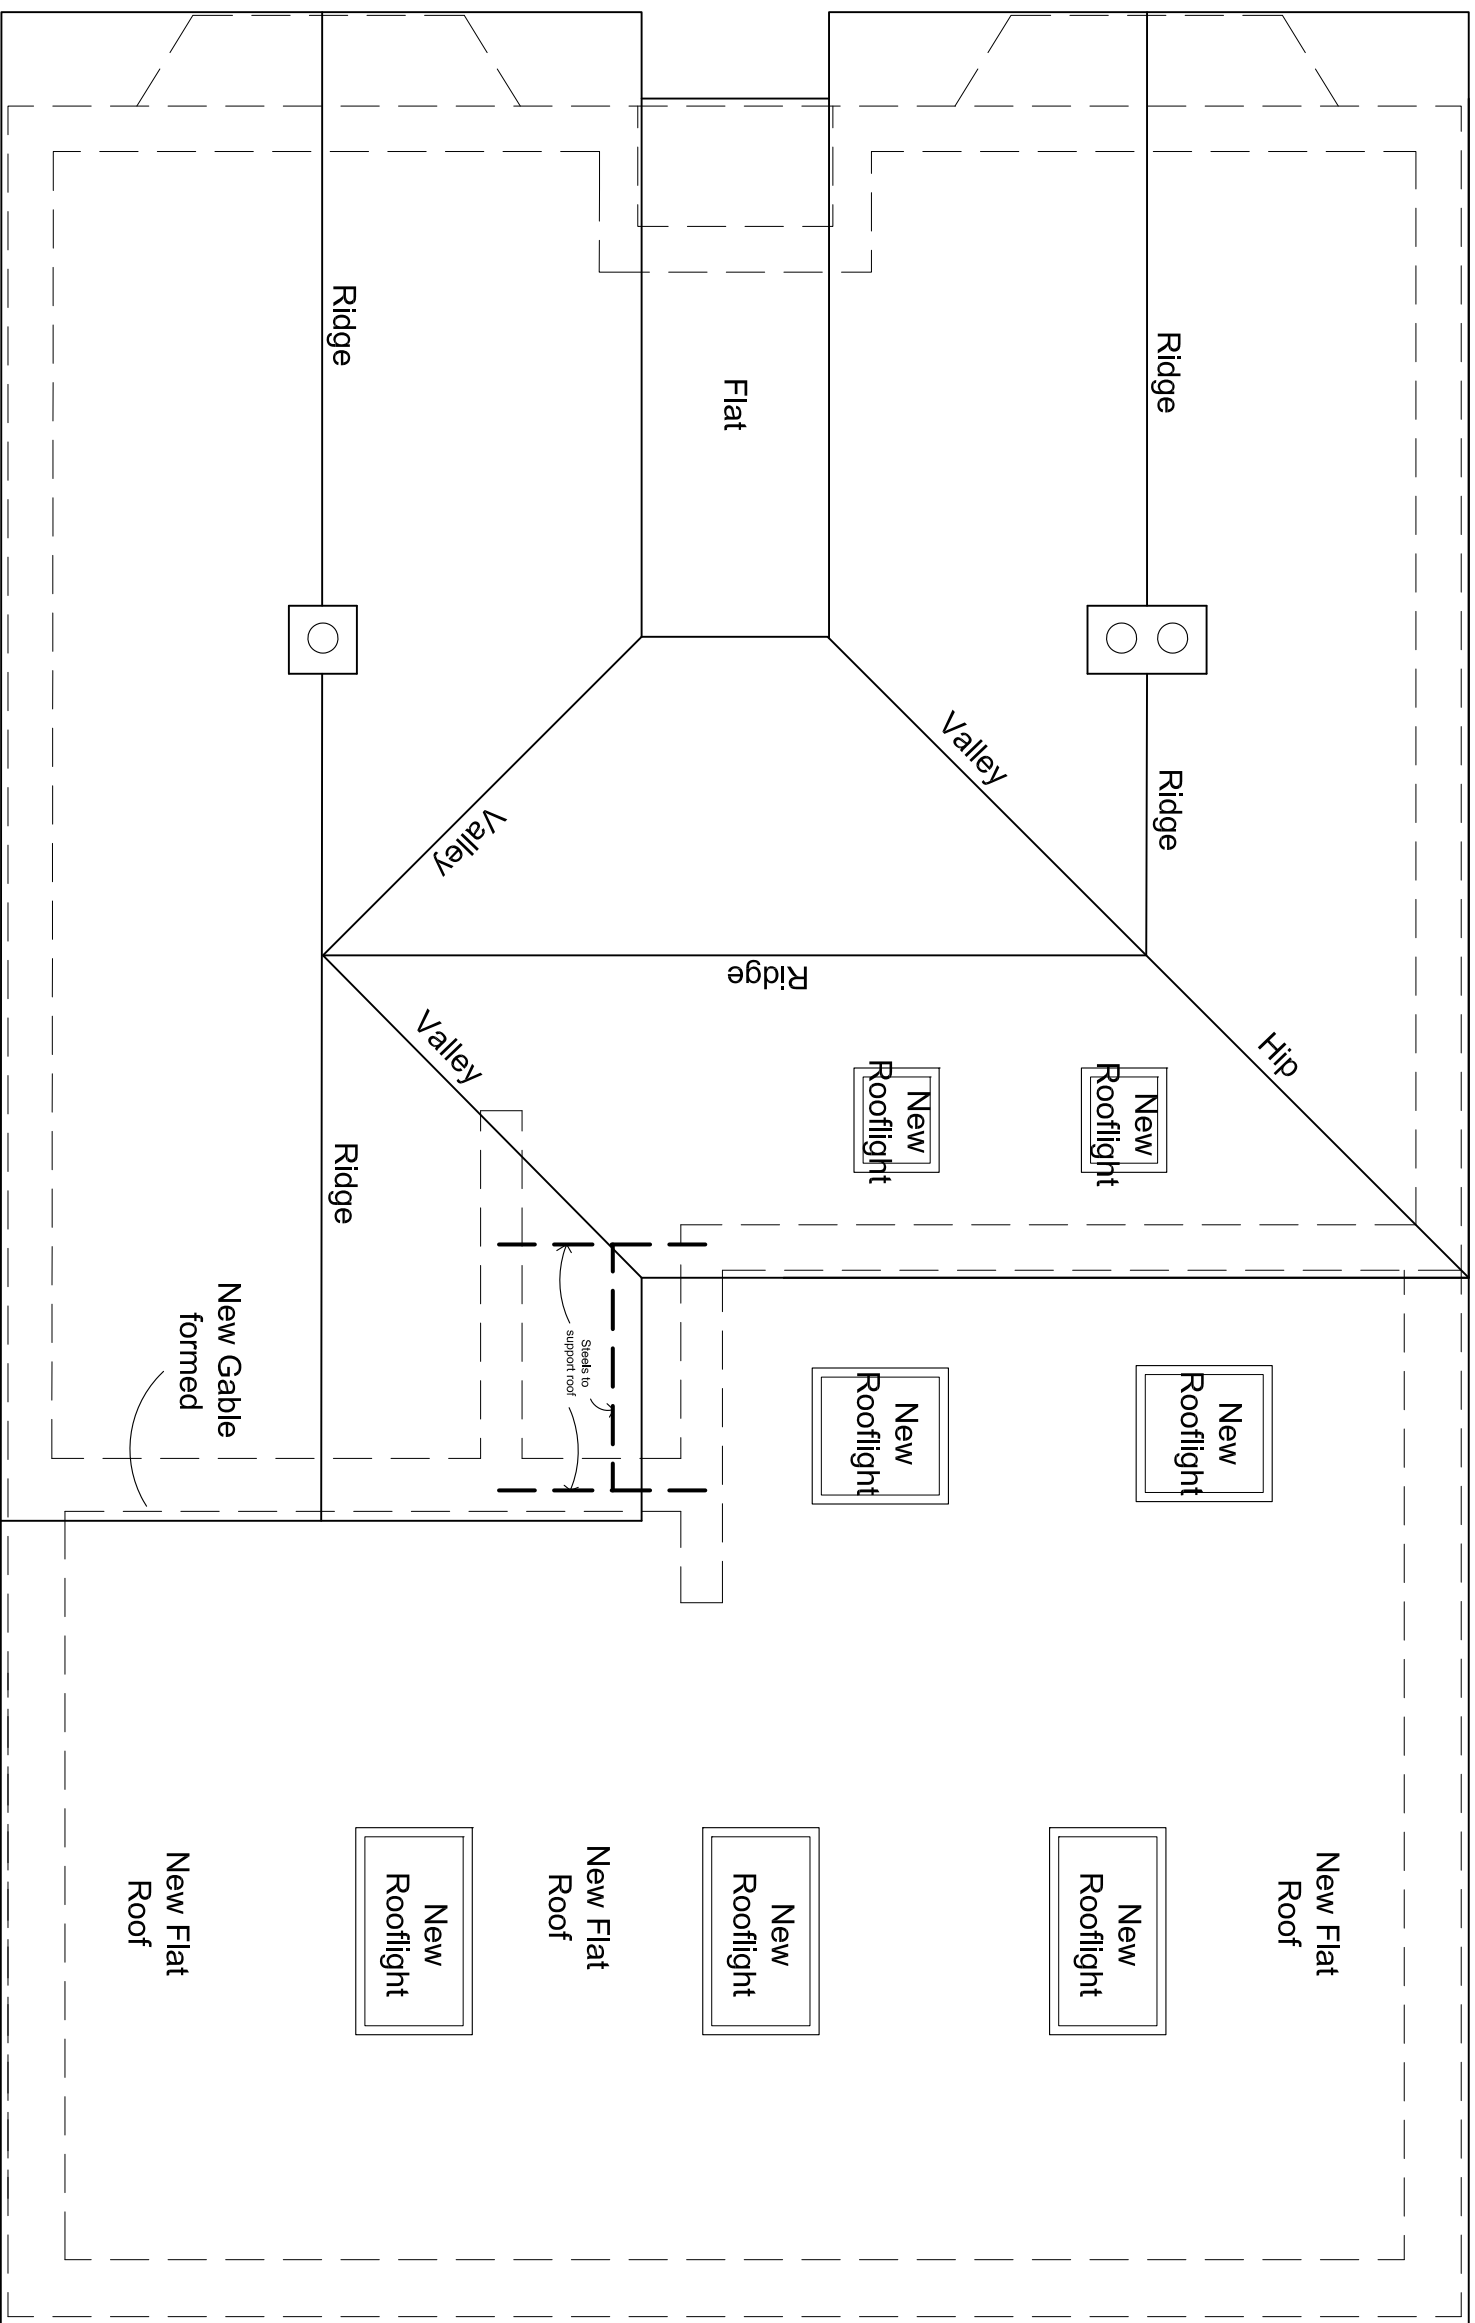

Roof Plan

Scale 1 / 50

For:	
Job:	49 Redhoods Way West, Letchworth
Title:	
Proposed Roof Plan	
Scale:	Date:
1:50 @ A3	April 2024
Dwg No:	Rev:
NWMM / 2023 / P7	