


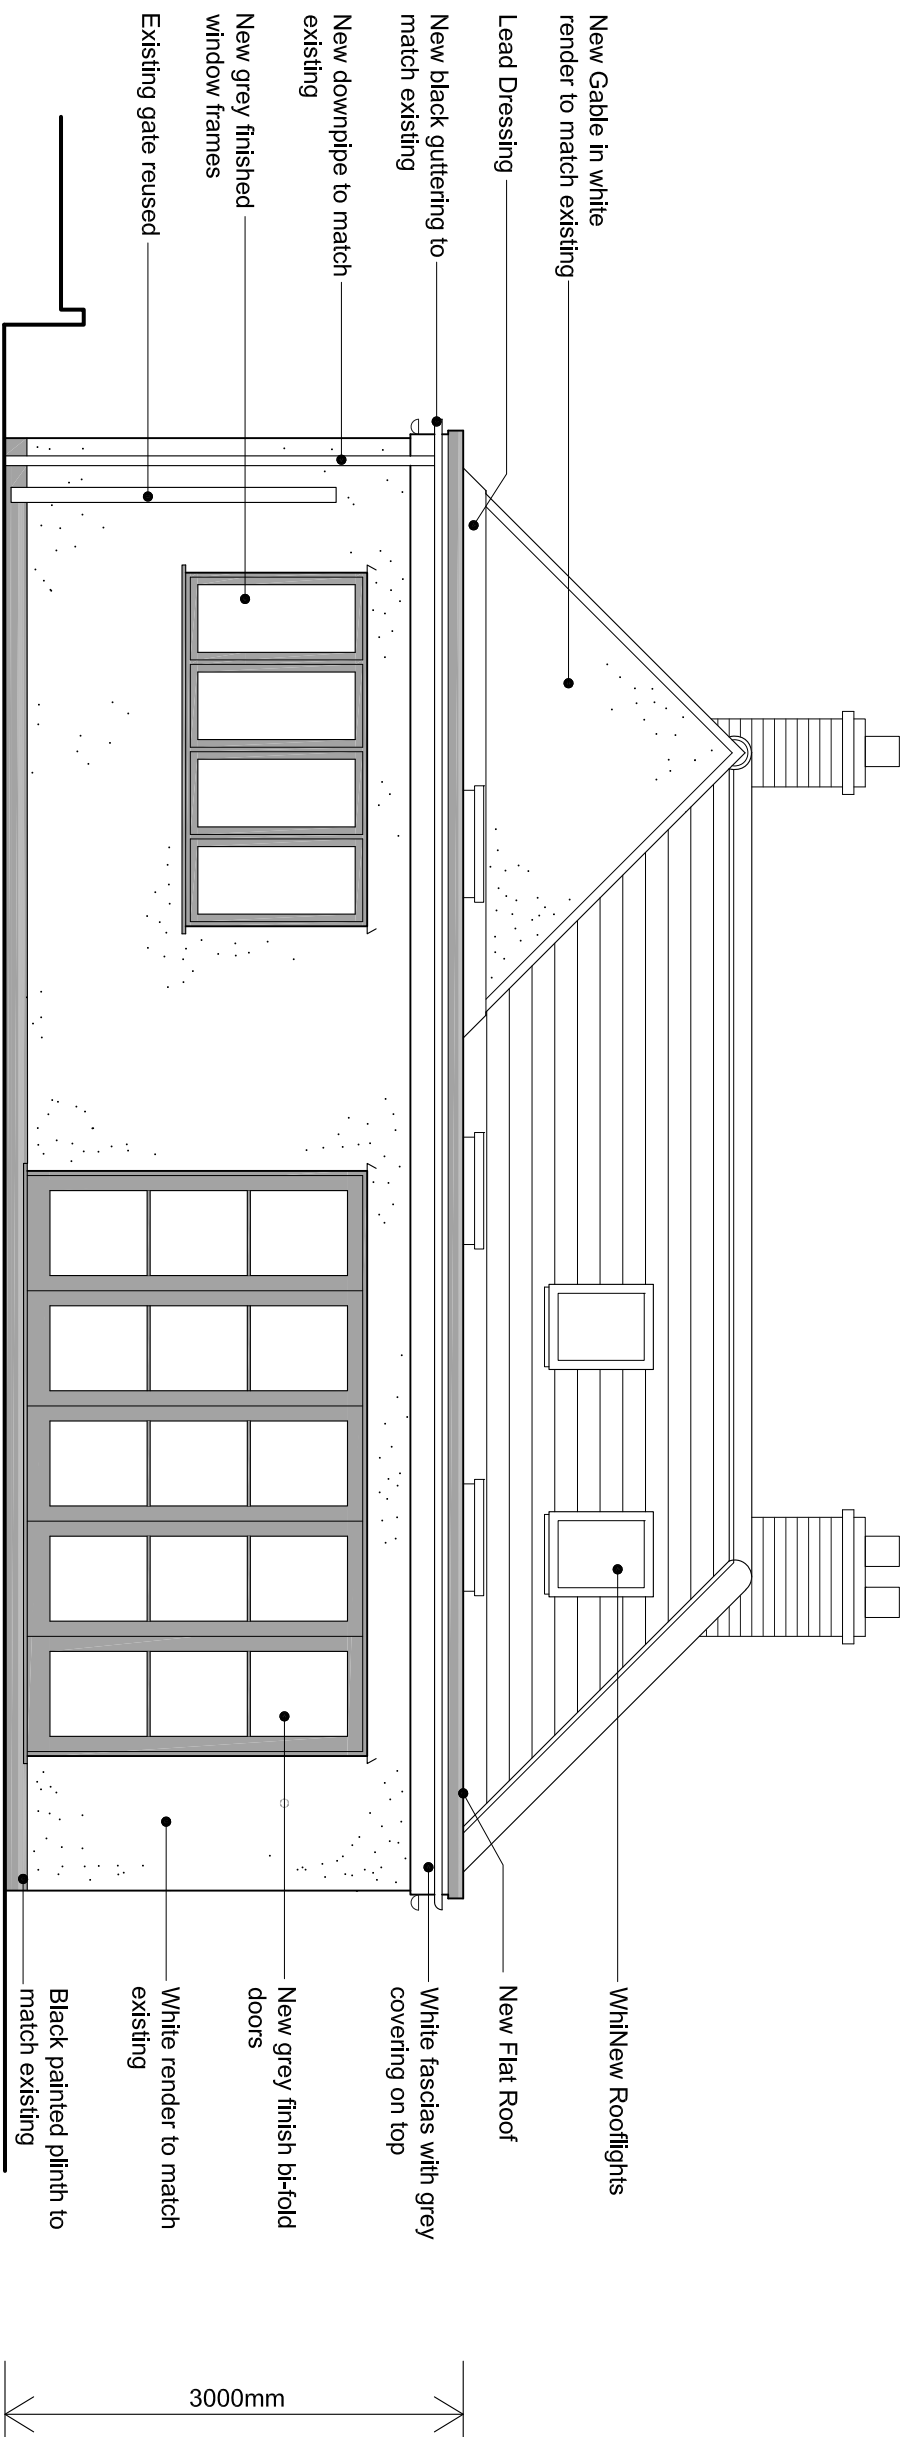

Rear Elevation

Scale 1 / 50



For:		Job:	
Mr. N. Minter.		49 Redhoods Way West, Letchworth	
		Title:	
		Proposed Rear Elevation	
		Scale:	Date:
1:50 @ A3		April 2024	
Dwg No:		Rev:	
NWM / 2023 / P5			